


PROPOSED FIRST FLOOR

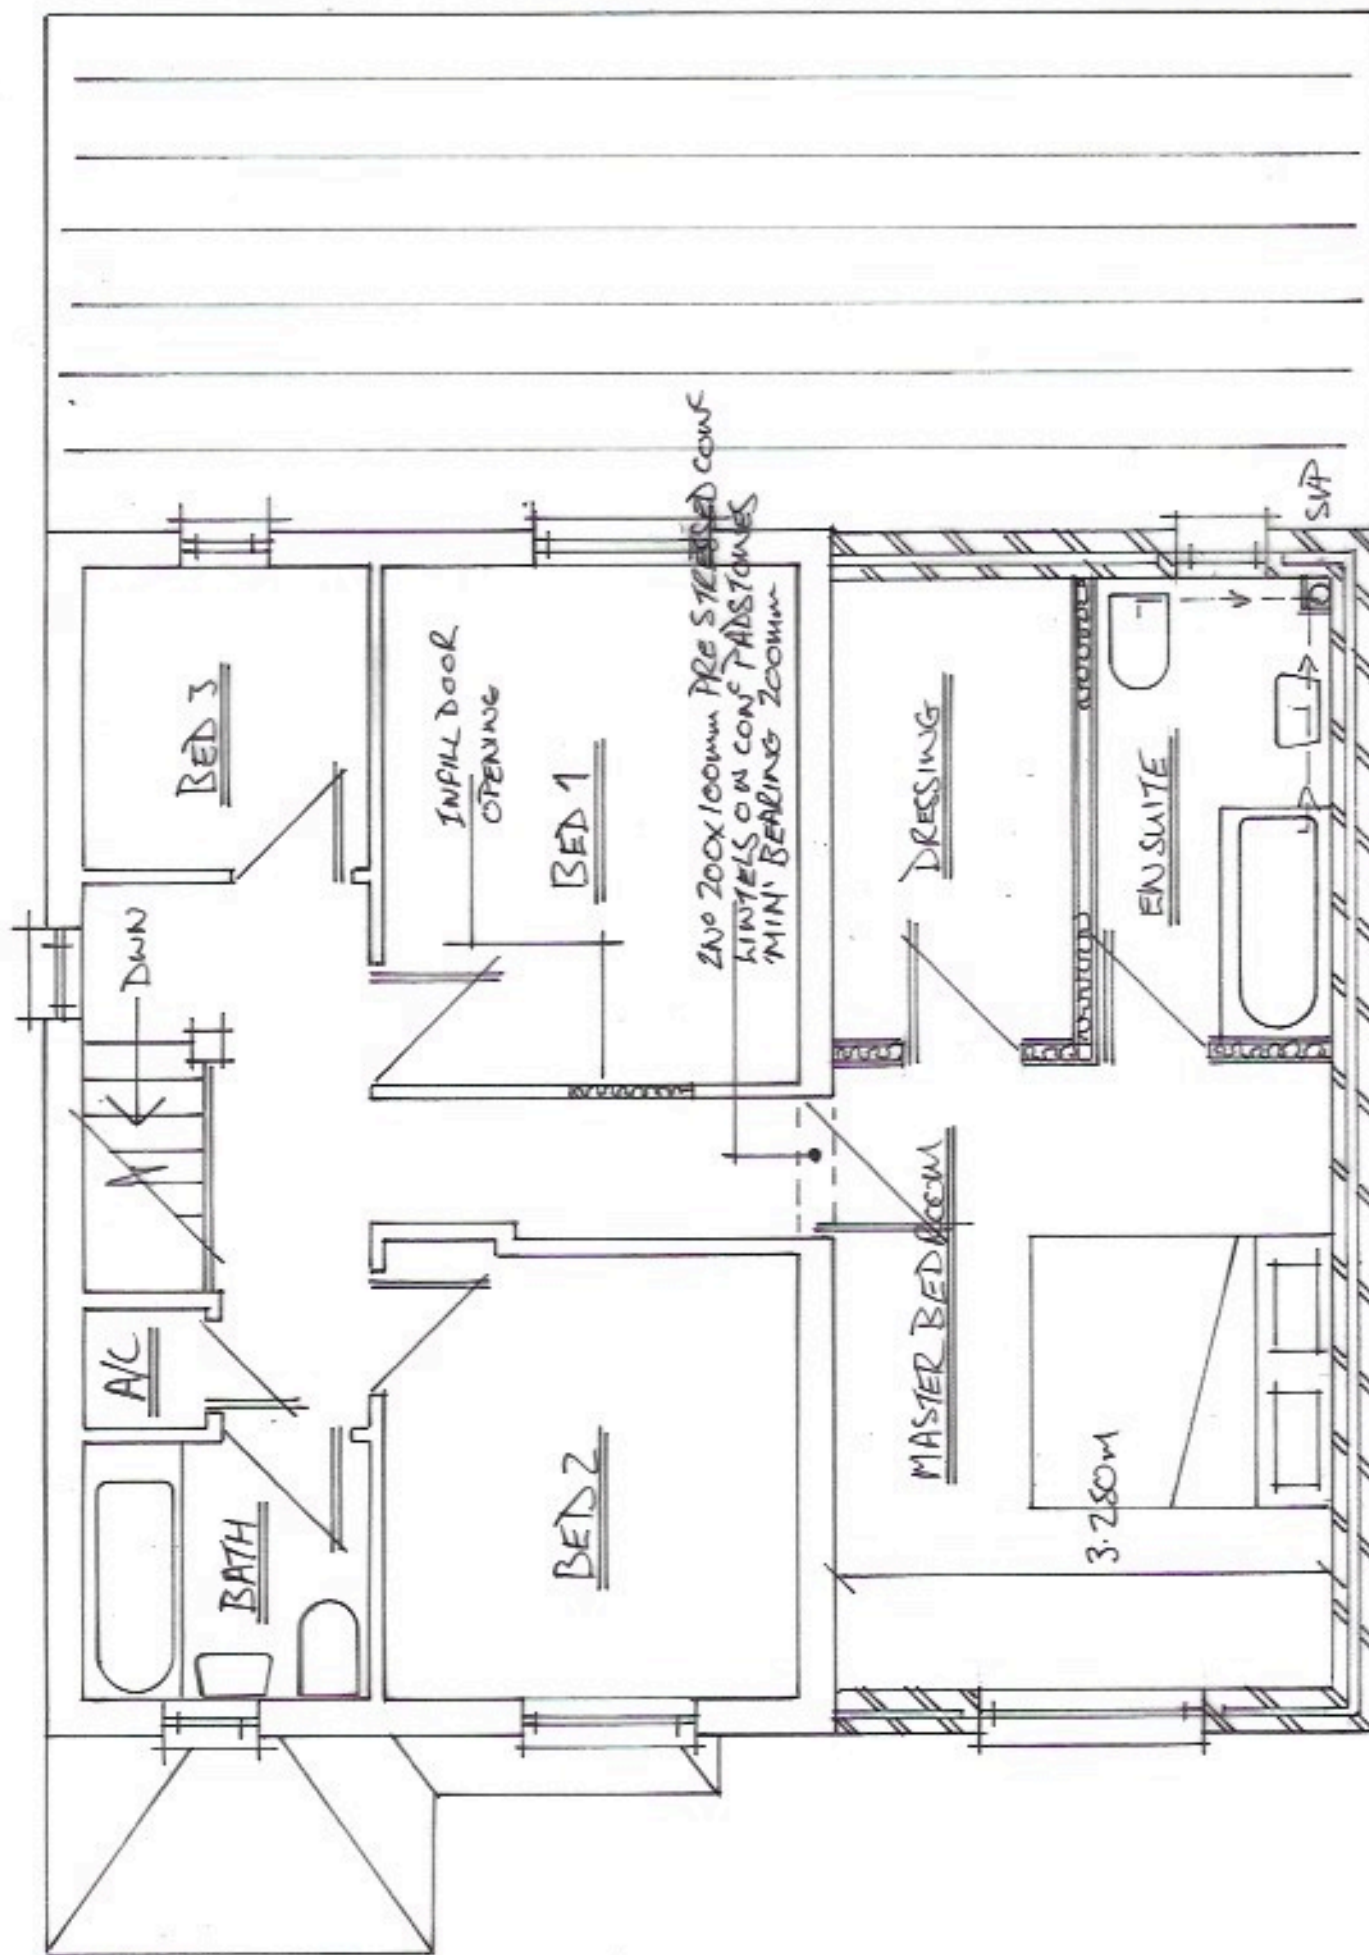

NOTES:

All dimensions must be checked on site and not scaled from this drawing.

Client

Mr & Mrs A SHRIMTON

Job Title

PROPOSED FIRST FLOOR

Scale

1:50

Drawn by

WJ

Date

17/12/2022

Drawing Title

Drg No

Amendment No 1

Rev