


PROPOSED GROUND FLOOR

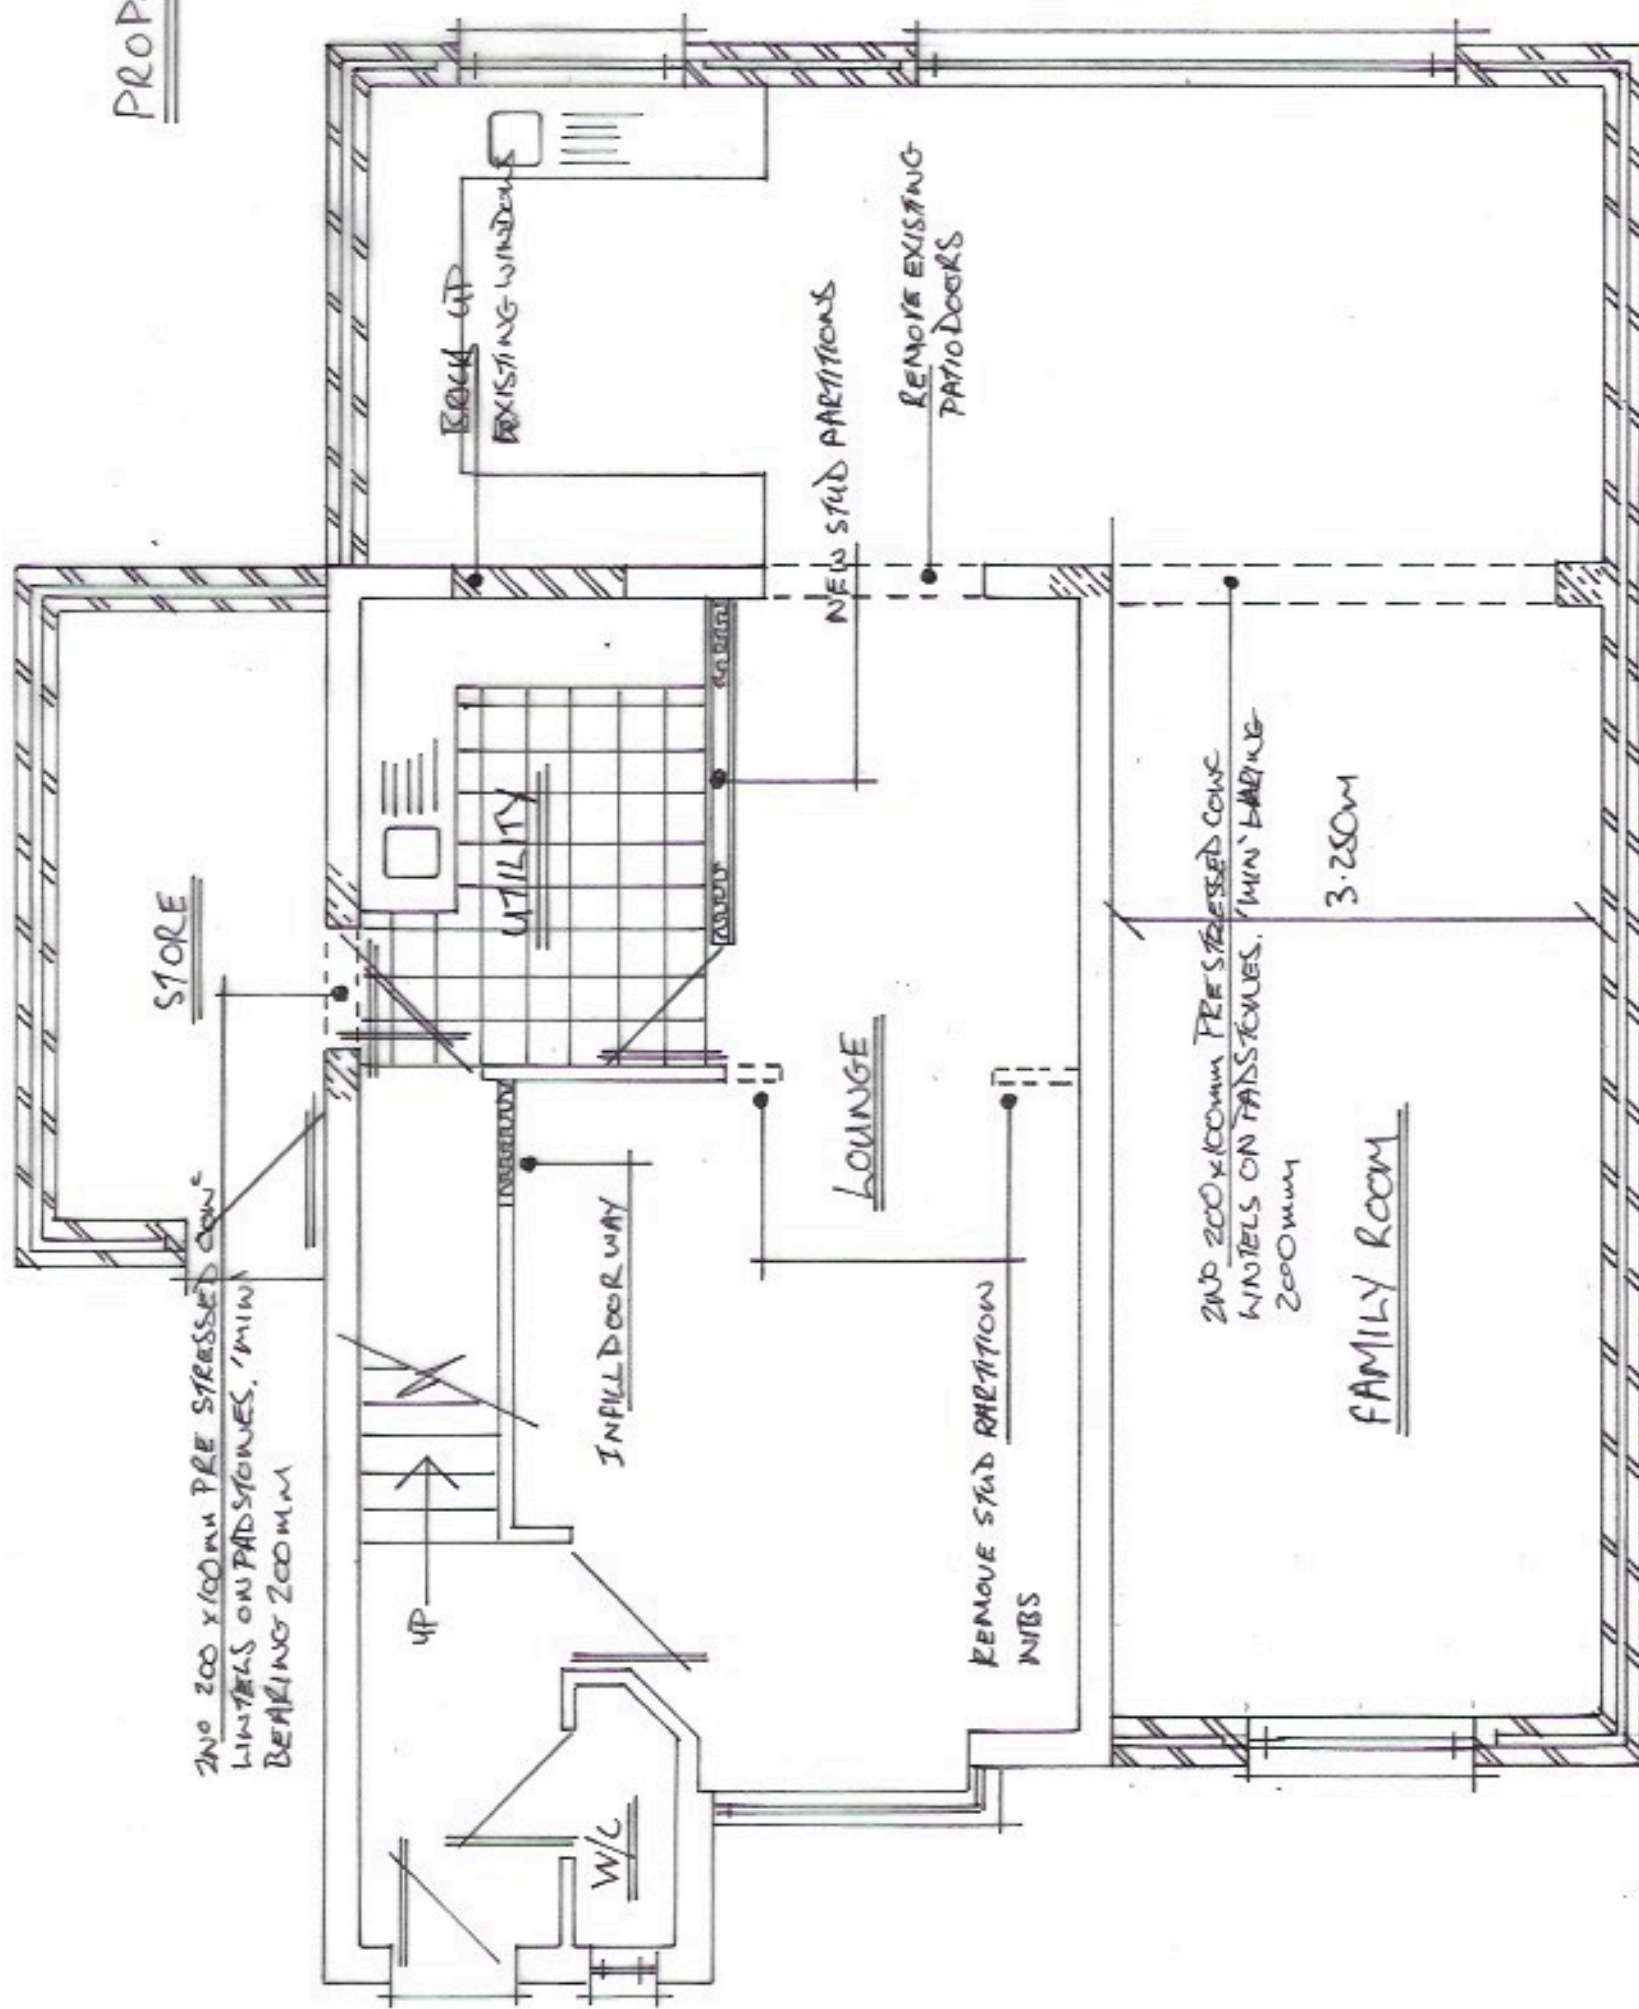

NOTES:	Client Mr & Mrs N SHRIMPTON	Scale 1:50	Drawing Title	
			Drg No. Amendment 1A	
			Rev	
All dimensions must be checked on site and not scaled from this drawing.	Job Title PROPOSED GROUND FLOOR	Drawn by MPS		Date 17/12/2022