
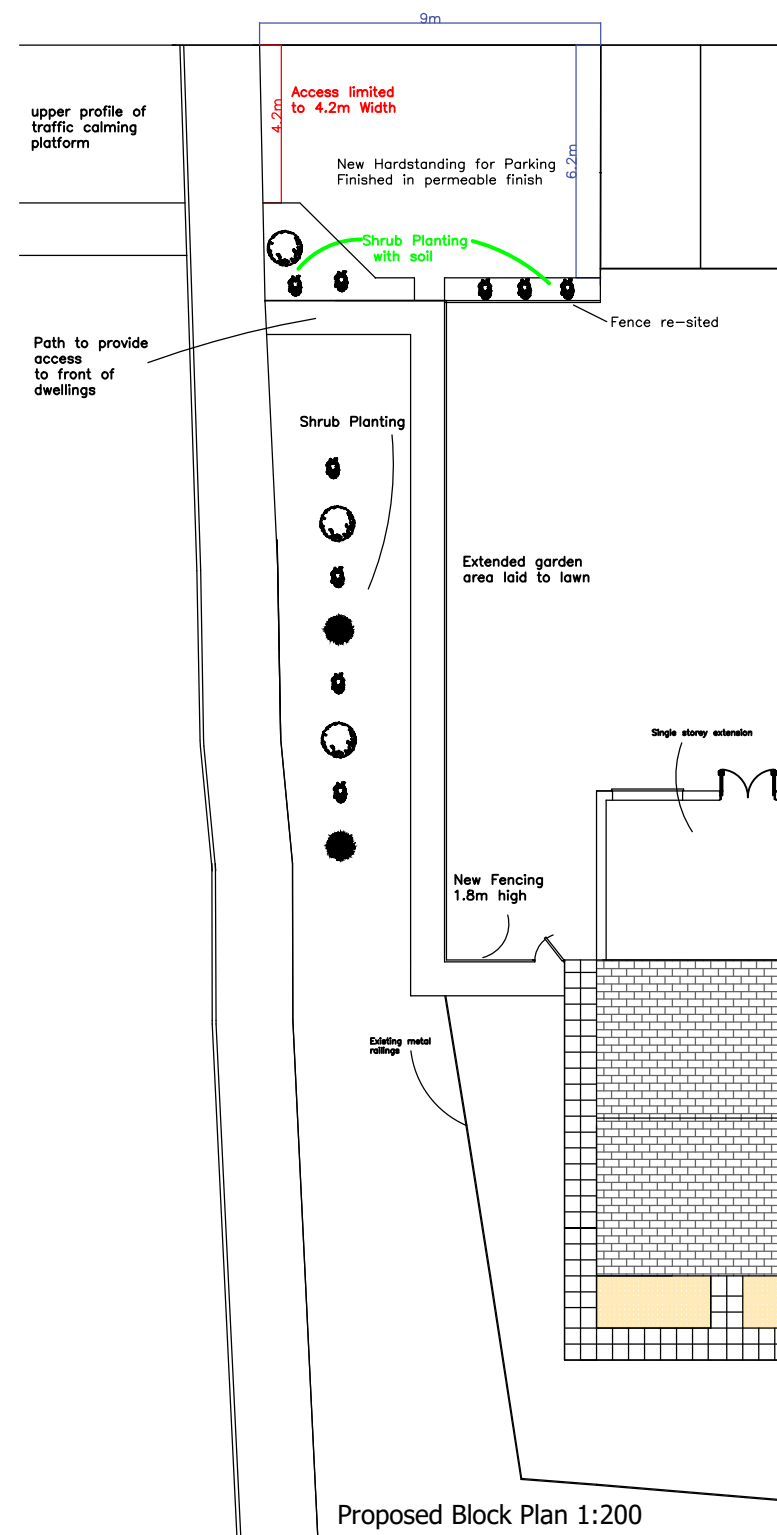
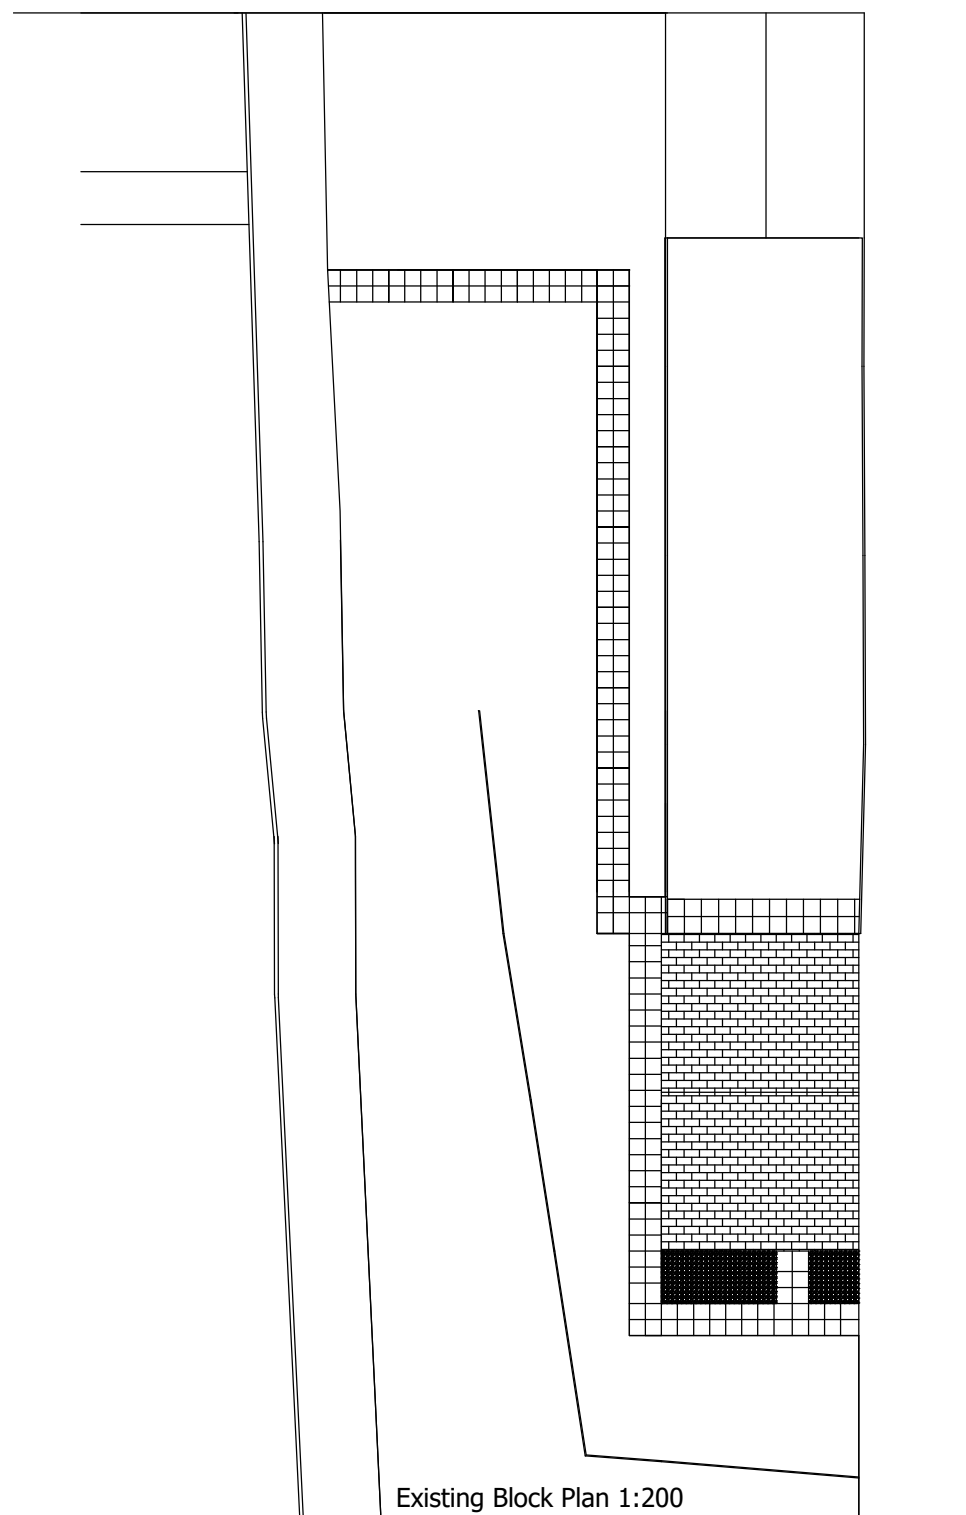


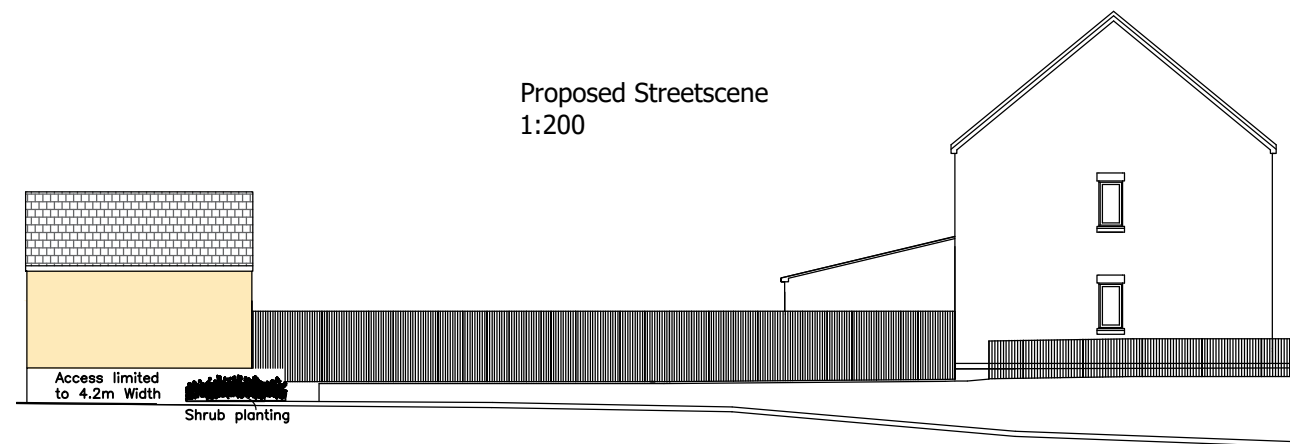

Hard Surface Areas:

Extension = 23.4 square metres

Path = 23 square metres

Hardstanding = 52.4 square metres

Total = 98.8 square metres

Is below 100 square metres = SAB

Approval not required

Ecological Enhancement

Native Shrub Planting to comprise of:

2 x Broom (Cytisus Scoparius)

2 x Tutsan (Hypericum androsaemum)

Mixture of native shrubs to include Siberian Dogwood and Berberis thunbergii

Title: Proposed Block Plan		Liam Jones MRTPI  RTPI Chartered Town Planner
Drawing No.: SE/03/c (Amended as per Officer Advice)		
Project: Fence	Site: 2 Parc Gilbertson	
Date: December 2022		