




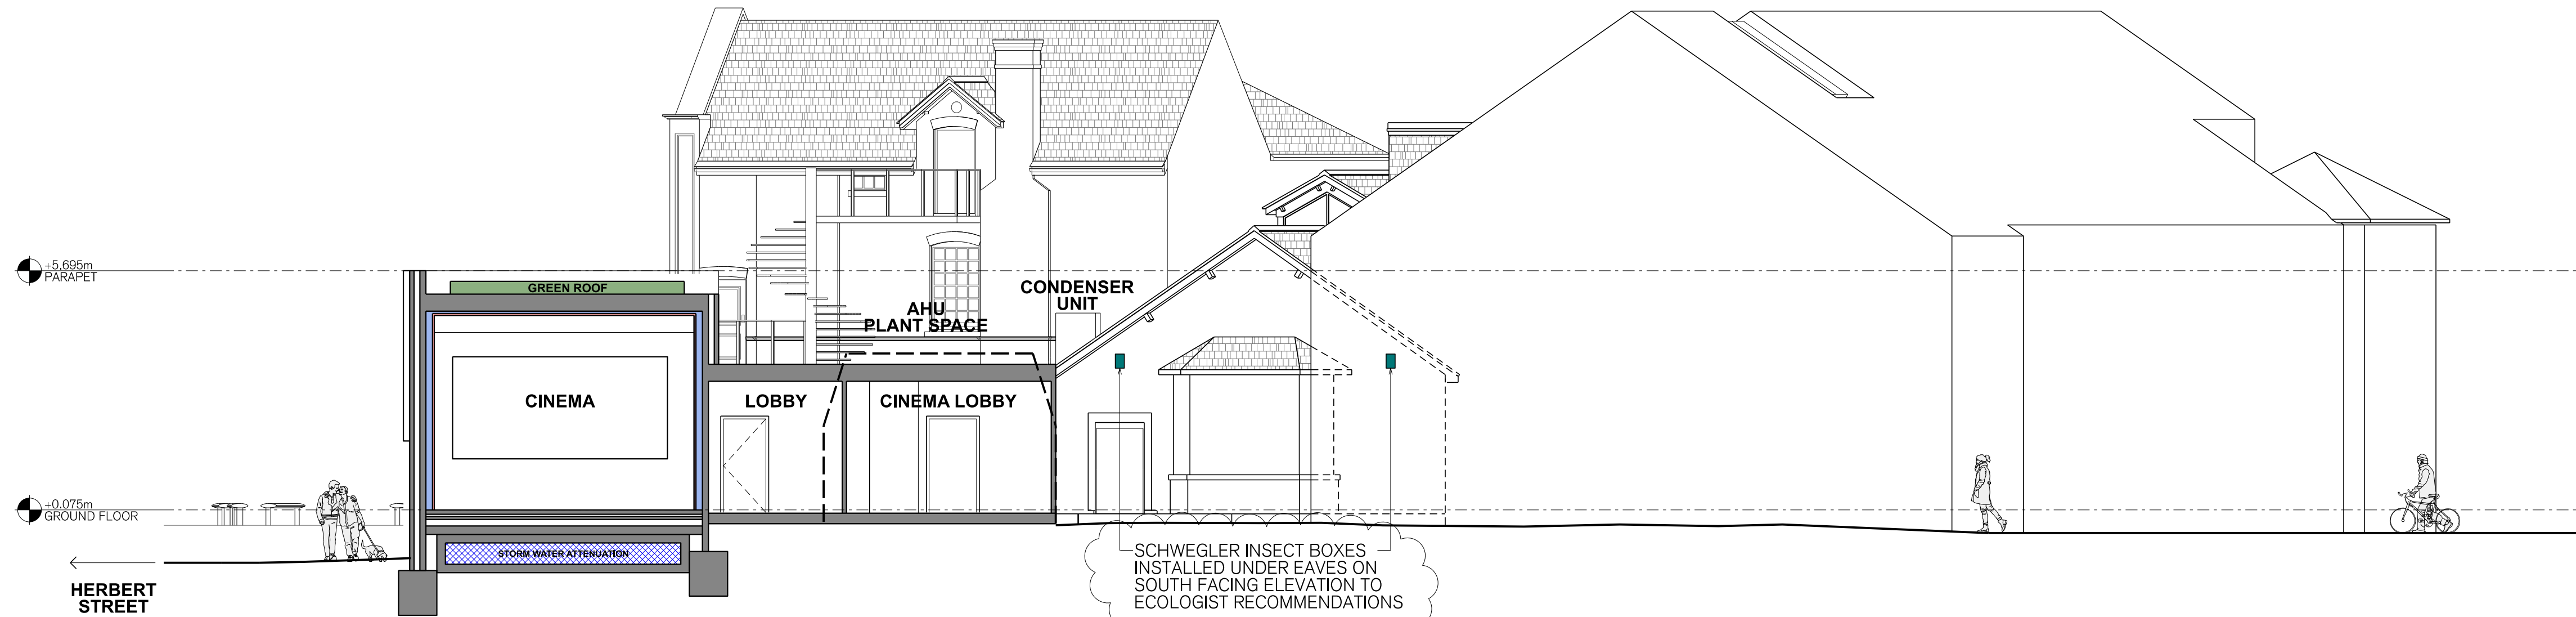


A
300
GA-SECTIONS-WEST EAST - PROPOSED
SCALE:- 1:50 @ A1

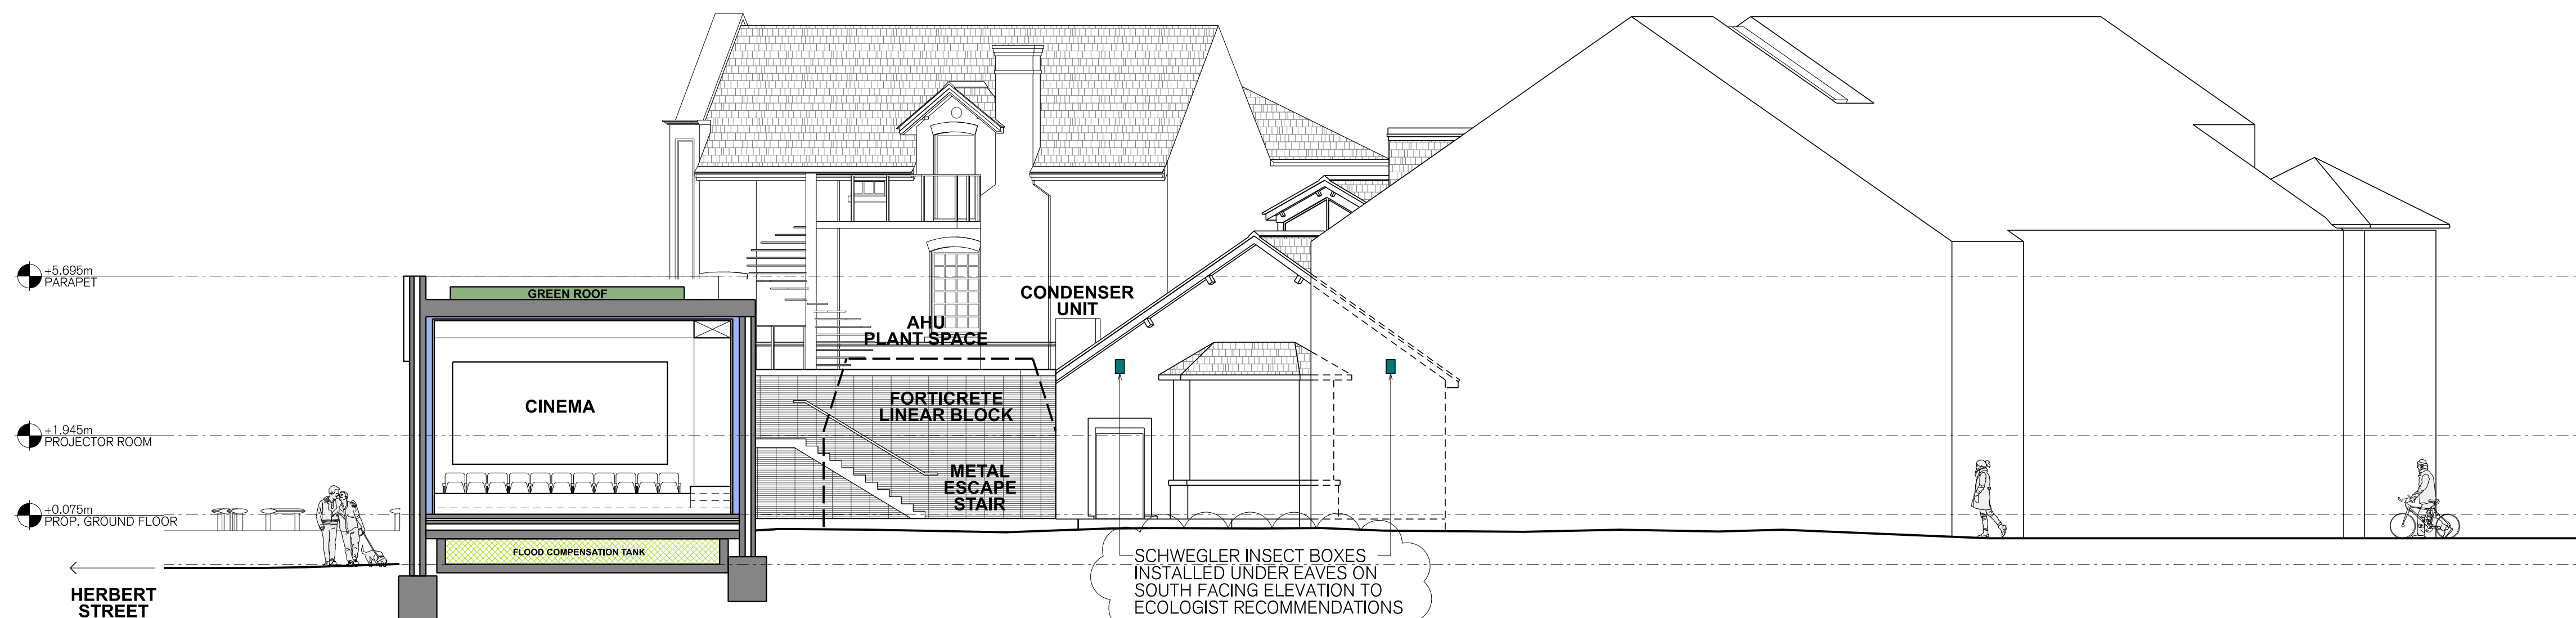

B
300
GA-SECTIONS-WEST EAST - PROPOSED
SCALE:- 1:50 @ A1

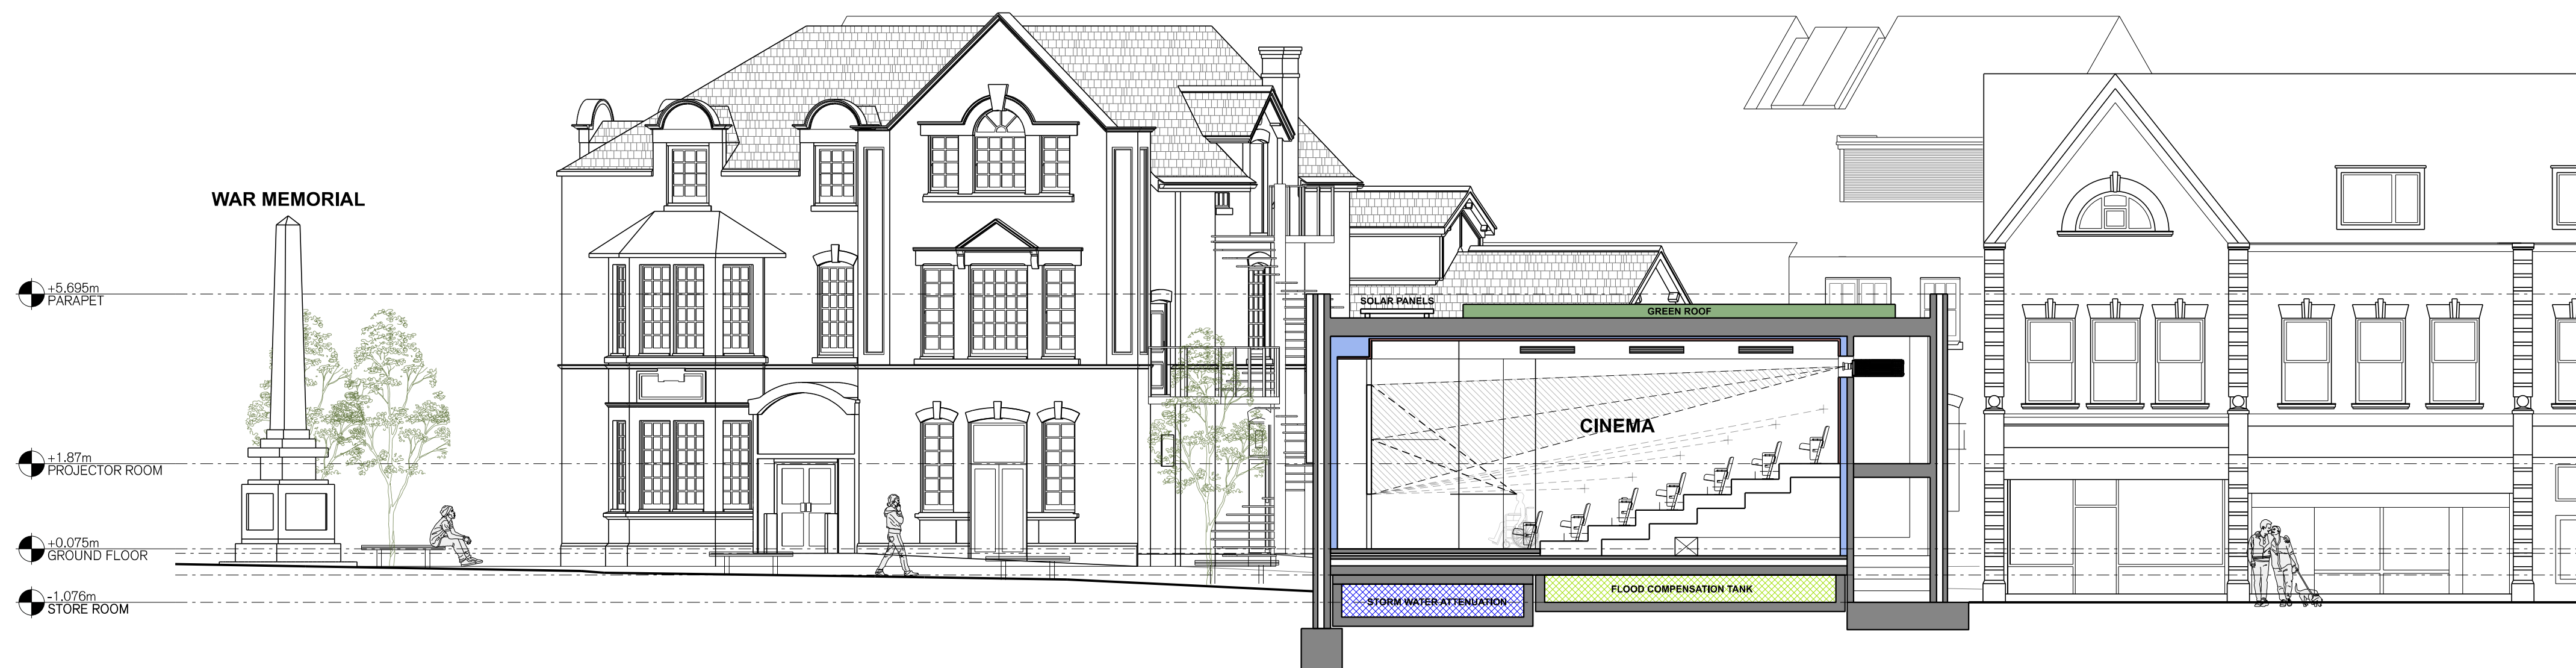

C
300
GA-SECTIONS-NORTH WEST - SOUTH EAST - PROPOSED
SCALE:- 1:50 @ A1

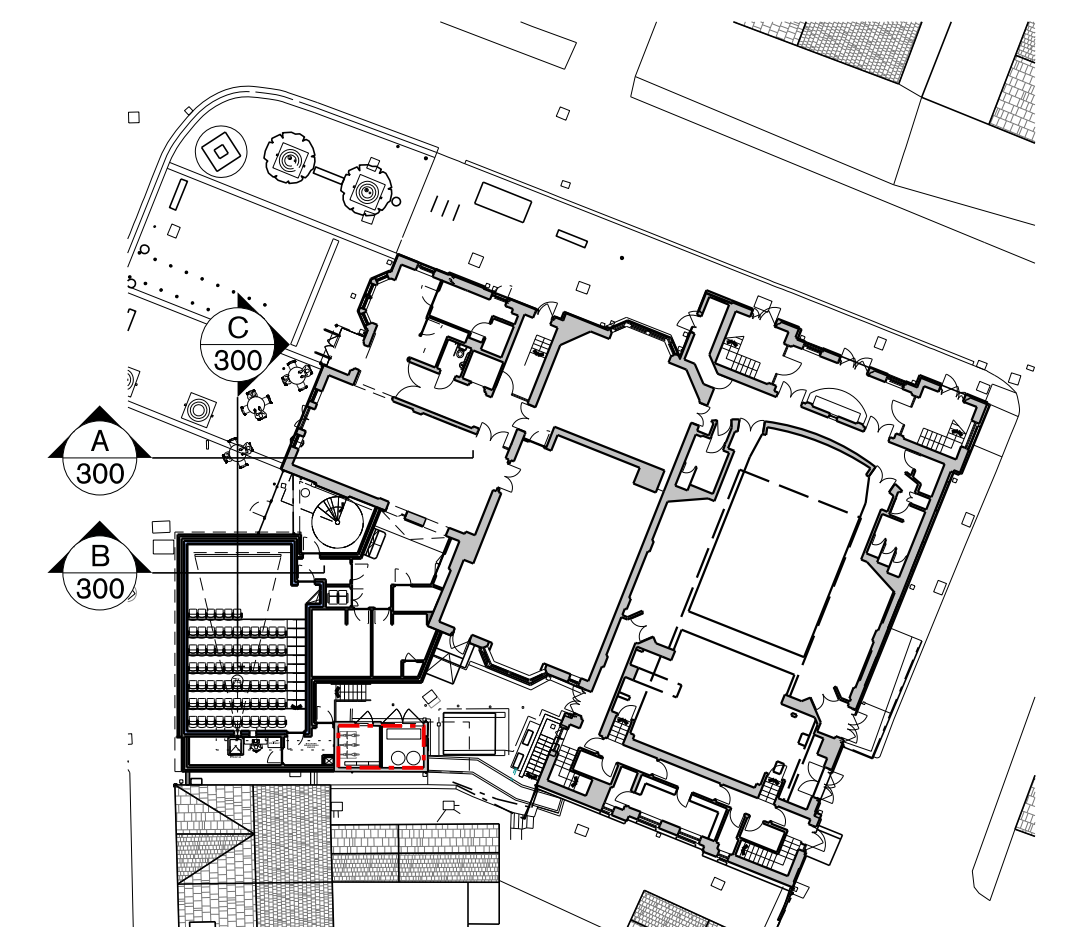

KEY PLAN


KEY:

- PROPOSED WALLS
- ACOUSTIC INSULATION
- ACOUSTIC WALL LINING
- STORM WATER ATTENUATION
- FLOOD COMPENSATION TANK
- SCHWEGLER INSECT BOX

NOTES:
NIL

F	15/12/2022	Revised to reflect ecologist recommendations
E	11/11/2022	PLANNING ISSUE
D	26/10/2022	UPDATED FOLLOWING NRW CONSULTATION
C	09/05/2022	UPDATED FOR PLANNING
B	26/04/2022	PLANNING DRAFT
A	12/04/2022	Stage 3-Draft
/	15/09/2021	Issued to the client for comment

REV	DATE	DESCRIPTION
-----	------	-------------

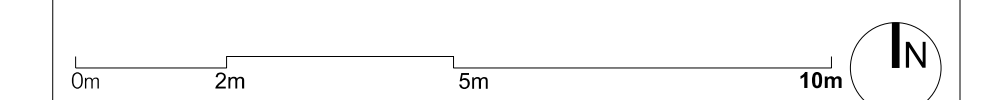

STAGE 3-PLANNING

CHILDS SULZMANN ARCHITECTS

BRISTOL
4th Floor Colston Tower
Colston Street
Bristol BS1 4XE
T: 0117 930 0010
W: www.cs-architects.co.uk
E: mail@cs-architects.co.uk

CARDIFF
Tramshed Tech
Pendryris Street
Cardiff, CF11 6BH
T: 02920 108 729
W: www.cs-architects.co.uk
E: mail@cs-architects.co.uk

© COPYRIGHT

DRAWN CP PROJECT PONTARDAWE ARTS CENTRE
SCALE 1:50 @A1 DRAWING GA-SECTIONS-PROPOSED
DATE APR'22 NUMBER 20/568/300 REV. F