


CONCRETE BLOCK BOUNDARY WALL WITH
STRENGTHENING PILLARS AROUND
EVERY 2.5M CENTRES.

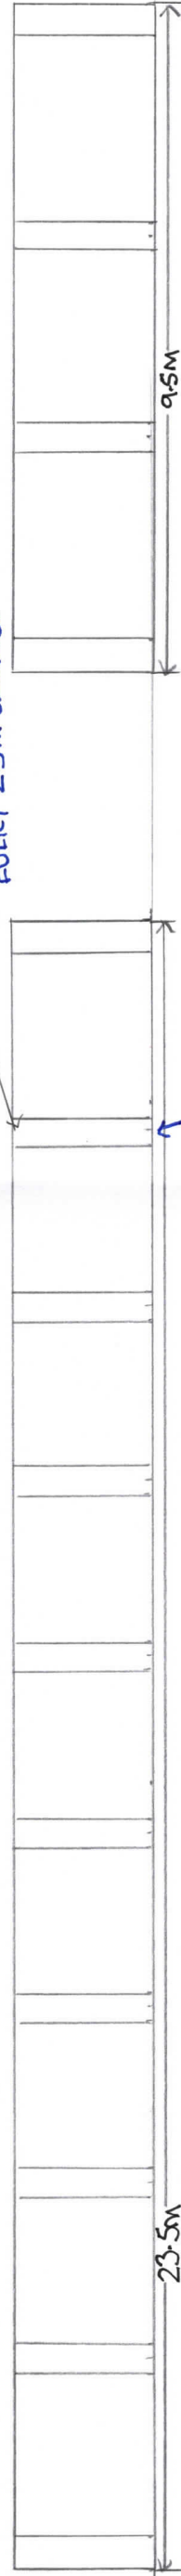


INSIDE ELEVATION TO
5 SEAWARD CLOSE

INSIDE ELEVATION TO
REAR LANE

PILLARS WILL FACE INWARDS TO
ADJACENT GARDEN SO NEIGHBOURS WILL
HAVE SMOOTH FINISH

NEW GARDEN BOUNDARY WALL

SCALE 1:100

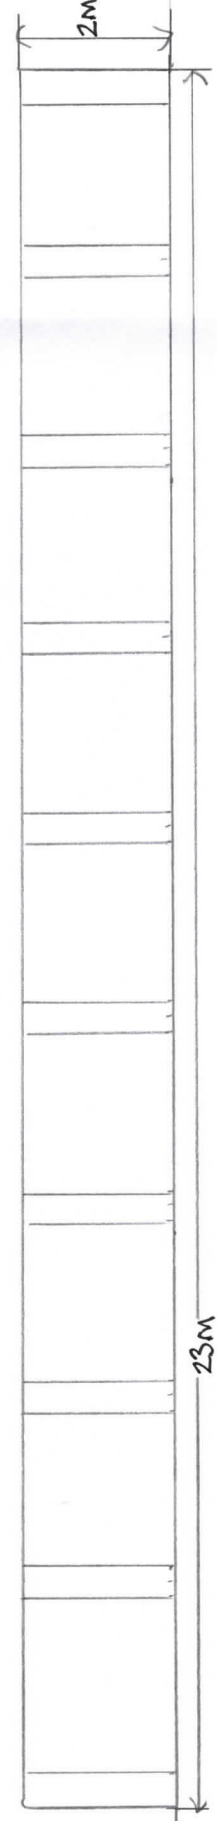

INSIDE ELEVATION TO
7 SEAWARD CLOSE