

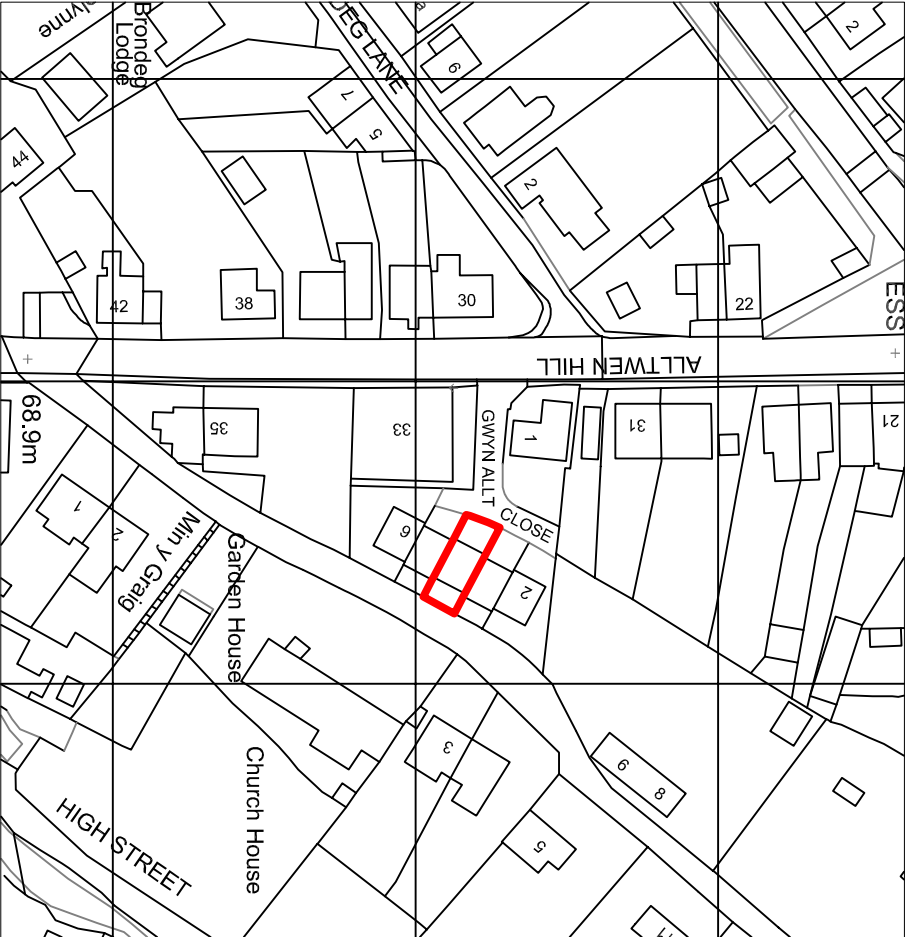


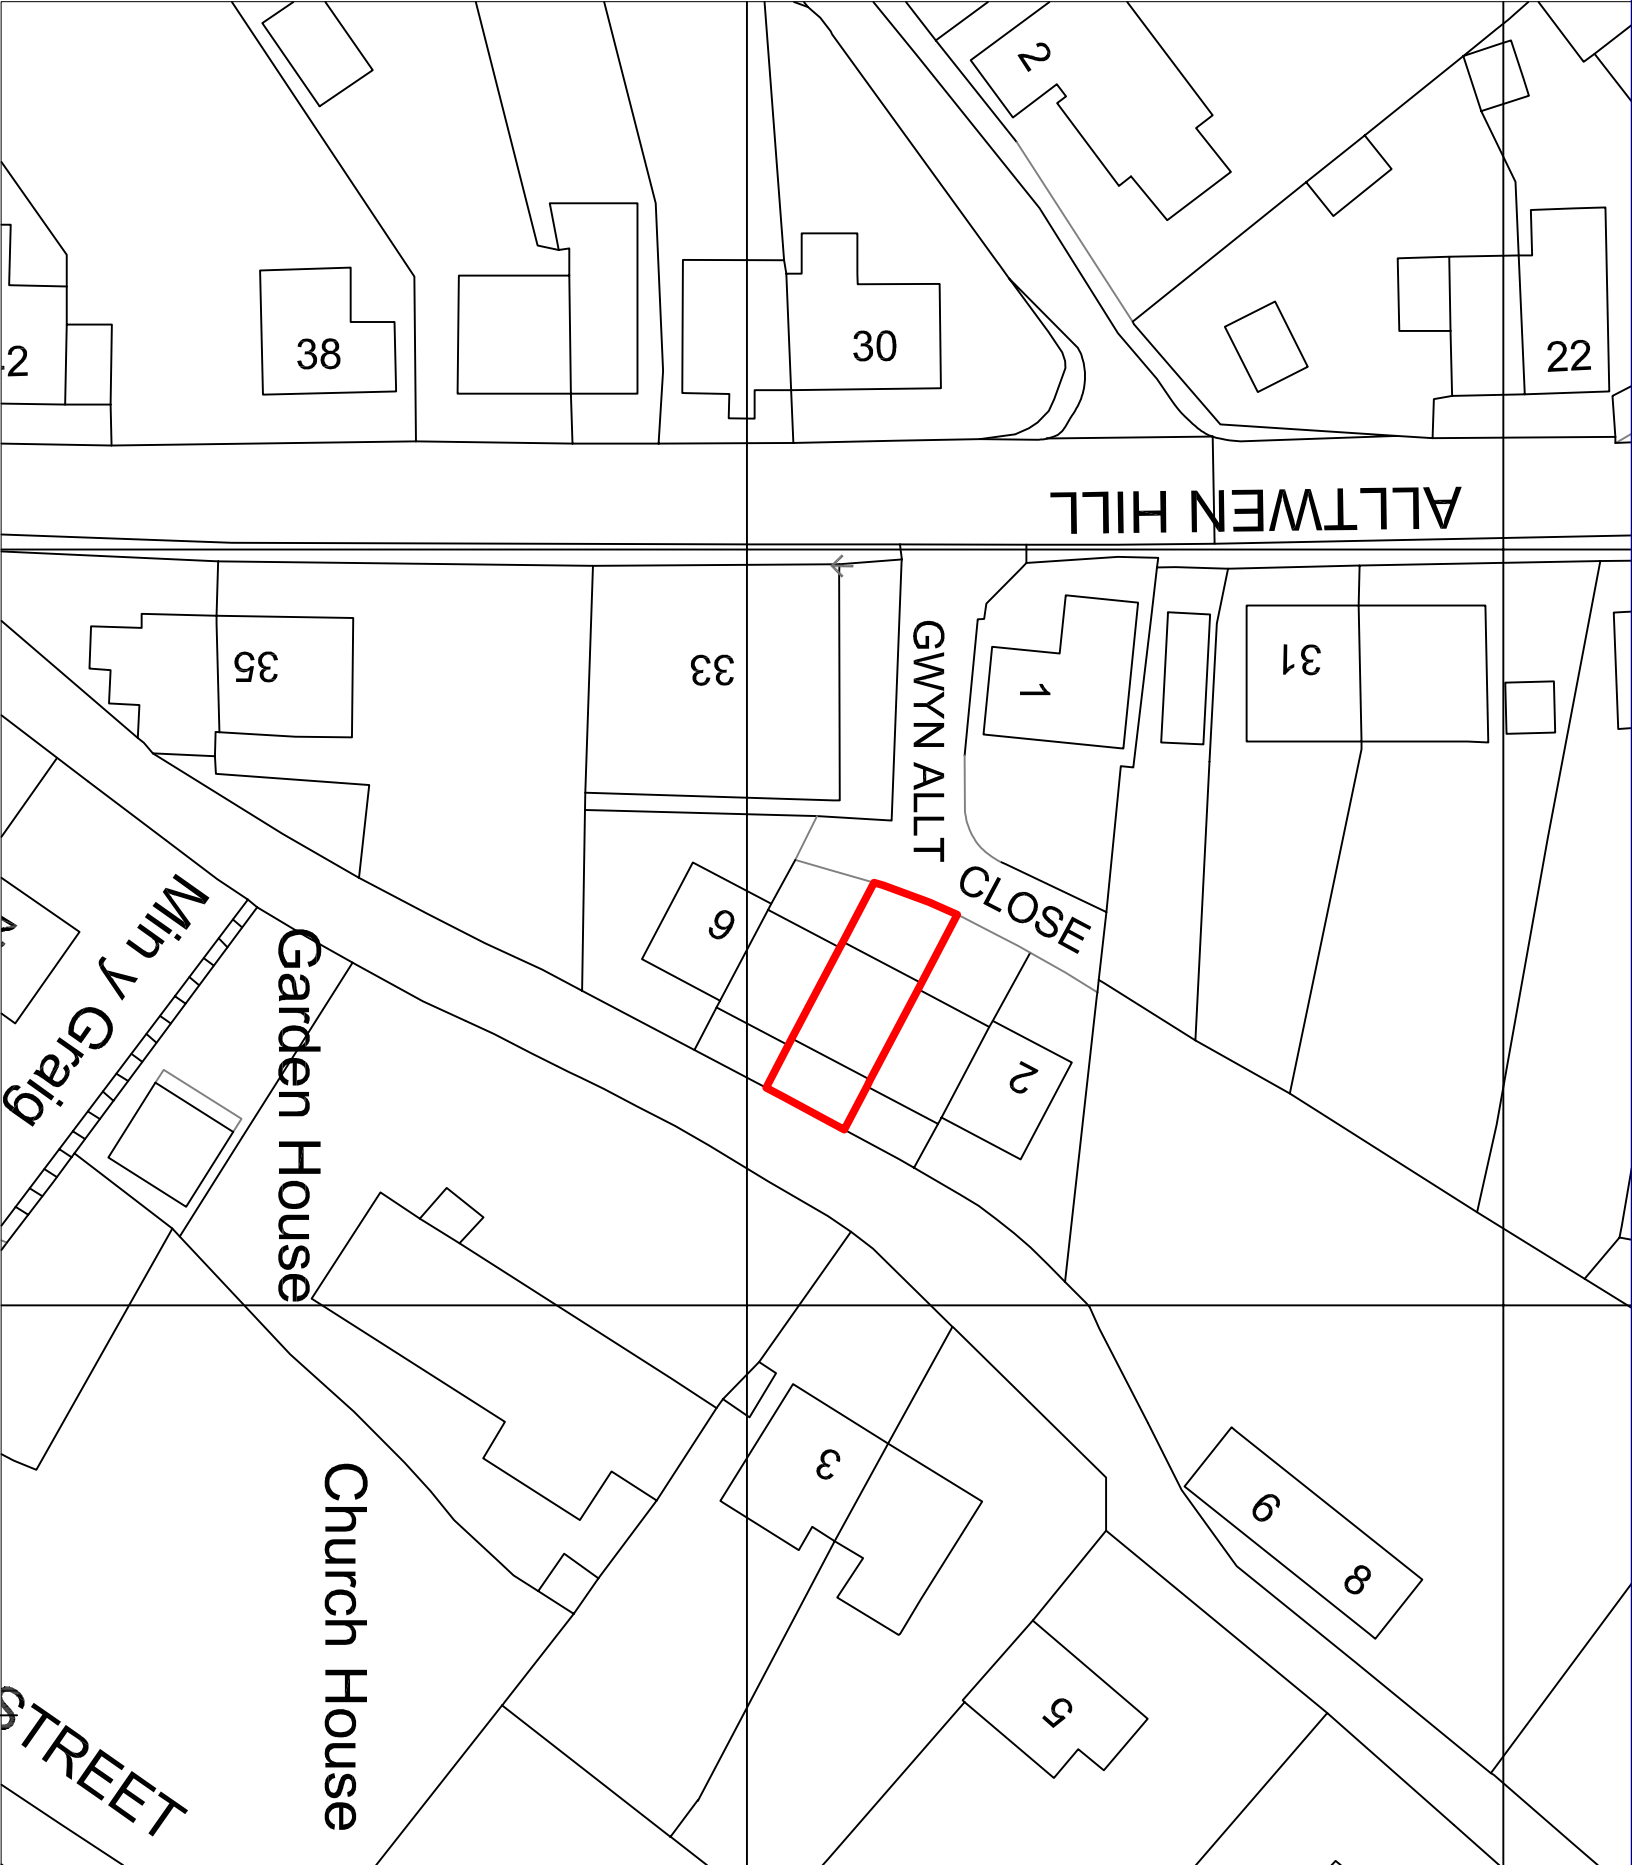



Existing Site Location Plan

Scale 1:1250

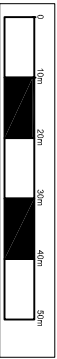

Existing Block Plan

Scale 1:500

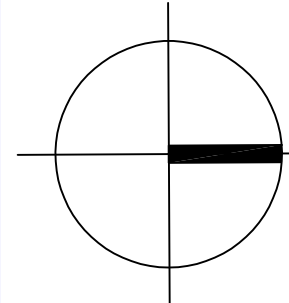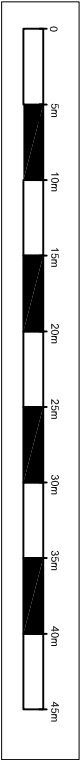

See specification notes for further details. If further information is required, please contact the designer. For ordering or manufacture, all dimensions should be checked with contractor or on site.				Client:		Site:	
				Mr Jonathon Rees		4 Clos Gwerallt	
				Swansea.		Swansea.	
				SA8 3BD		SA8 3BD	
				Job title:		Drawing title:	
				Attic Alterations		Existing Block Plan	
				Job No:		Drawing No:	
				C1501		C1501/2022/100	
				Scale:		Paper Size:	
				1:200		A3	
				Date:		Revision No:	
				19/10/2022			
				Draw by:			