



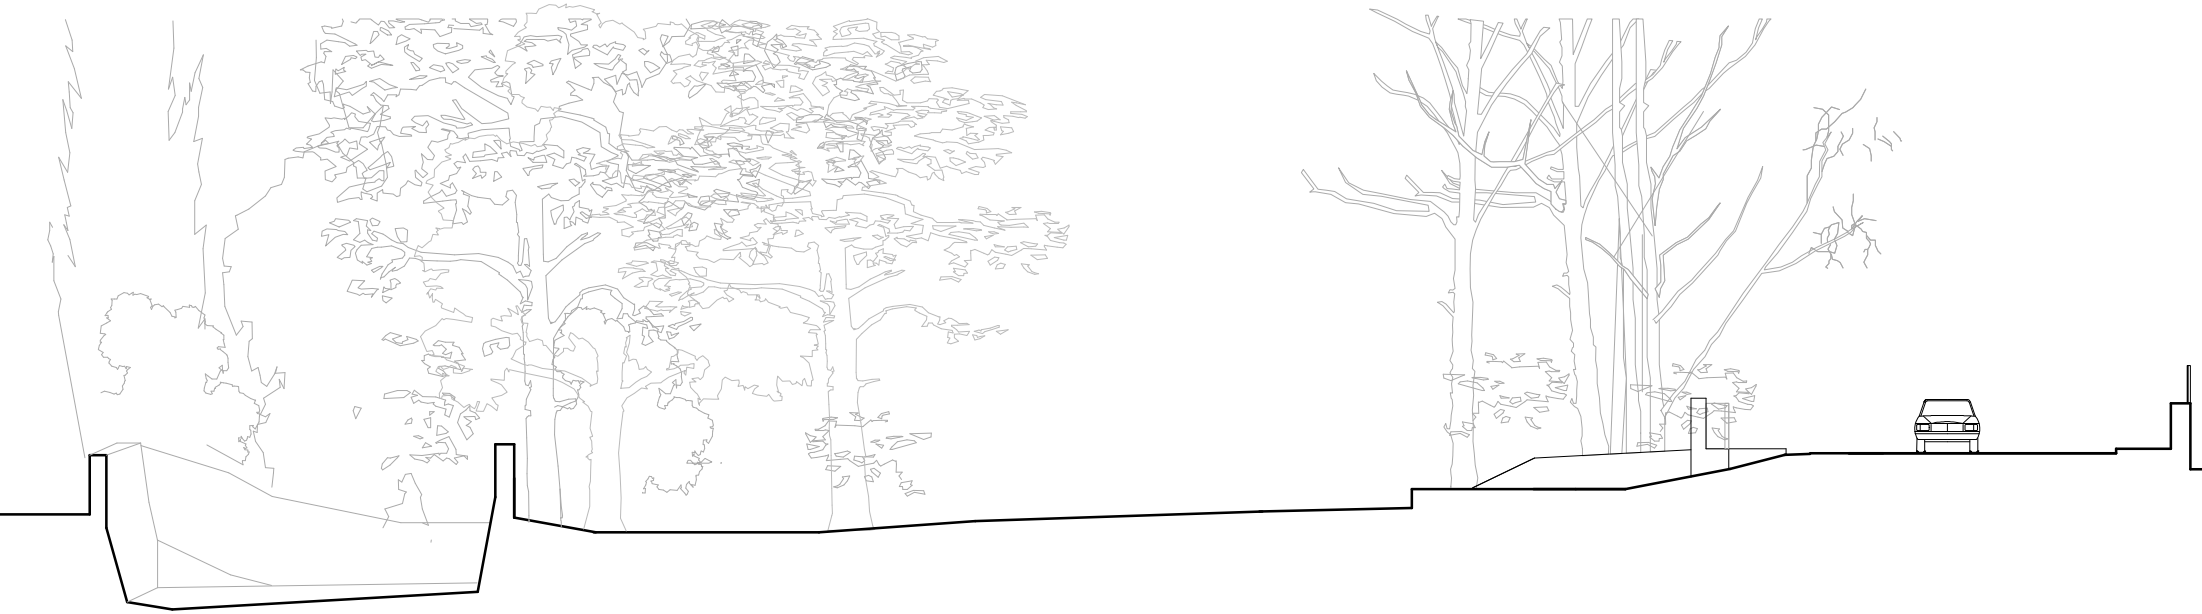

Section A-A

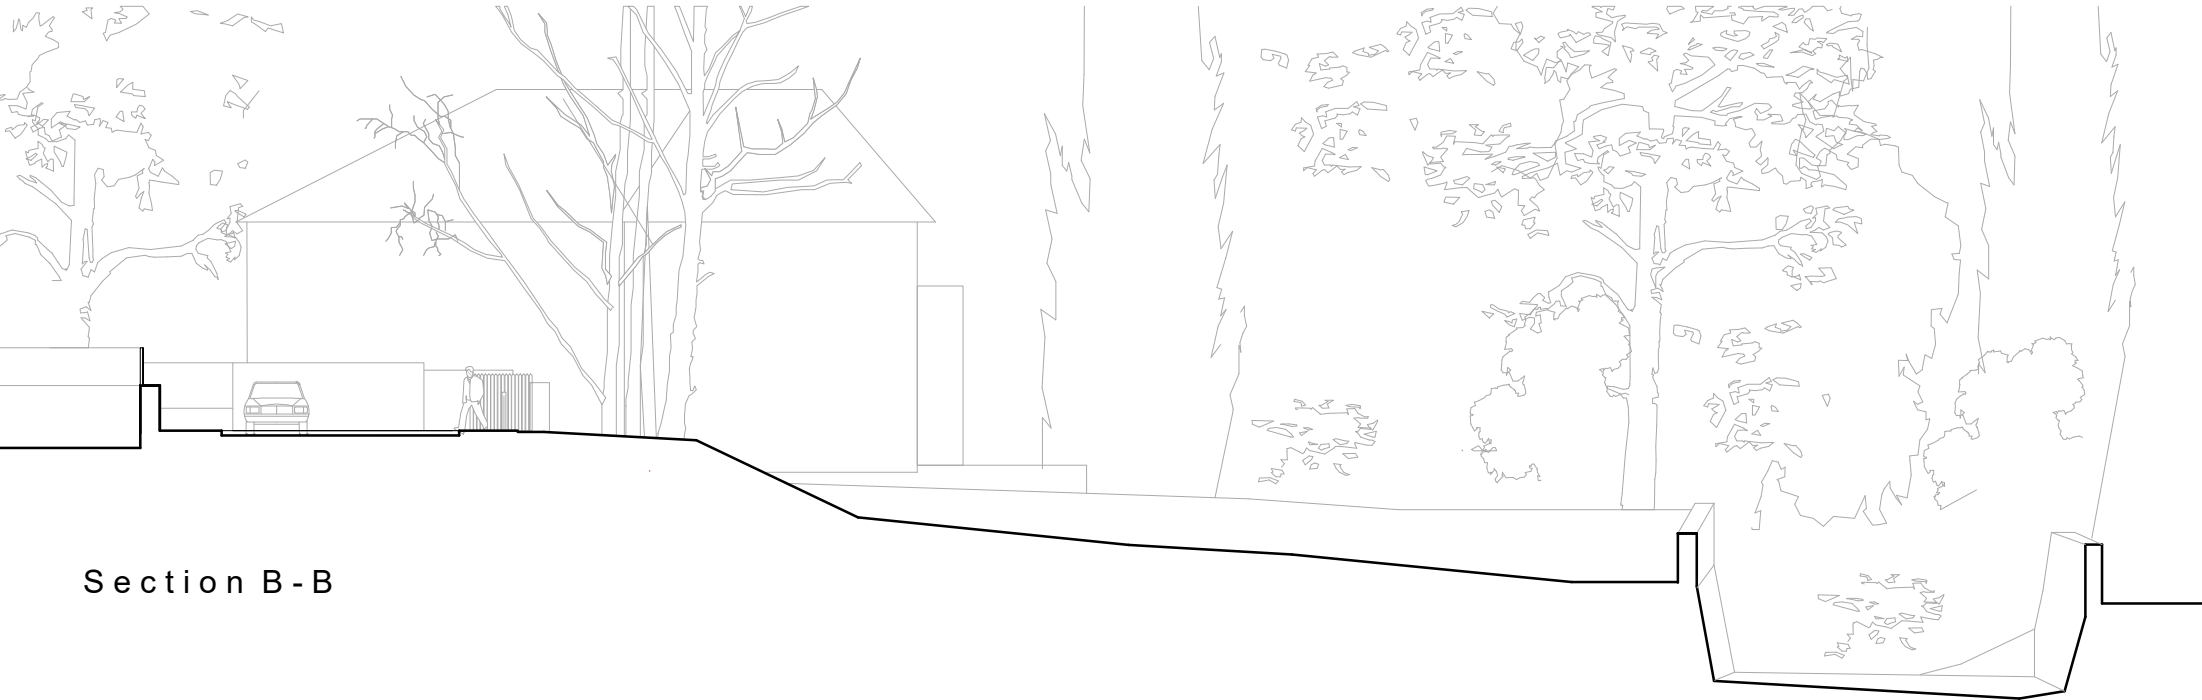

Section B-B



Section C-C

Existing Site Sections 1:200 @A3

© LEWIS GRANAIOLA LTD. DRAWING AND DESIGN REMAIN COPYRIGHT OF THE AUTHOR, THIS DRAWING MAY NOT BE COPIED WITHOUT PRIOR WRITTEN PERMISSION FROM LEWIS GRANAIOLA LTD.
DO NOT SCALE. DRAWING INFORMATION FOR DESIGN INTENT ONLY.