



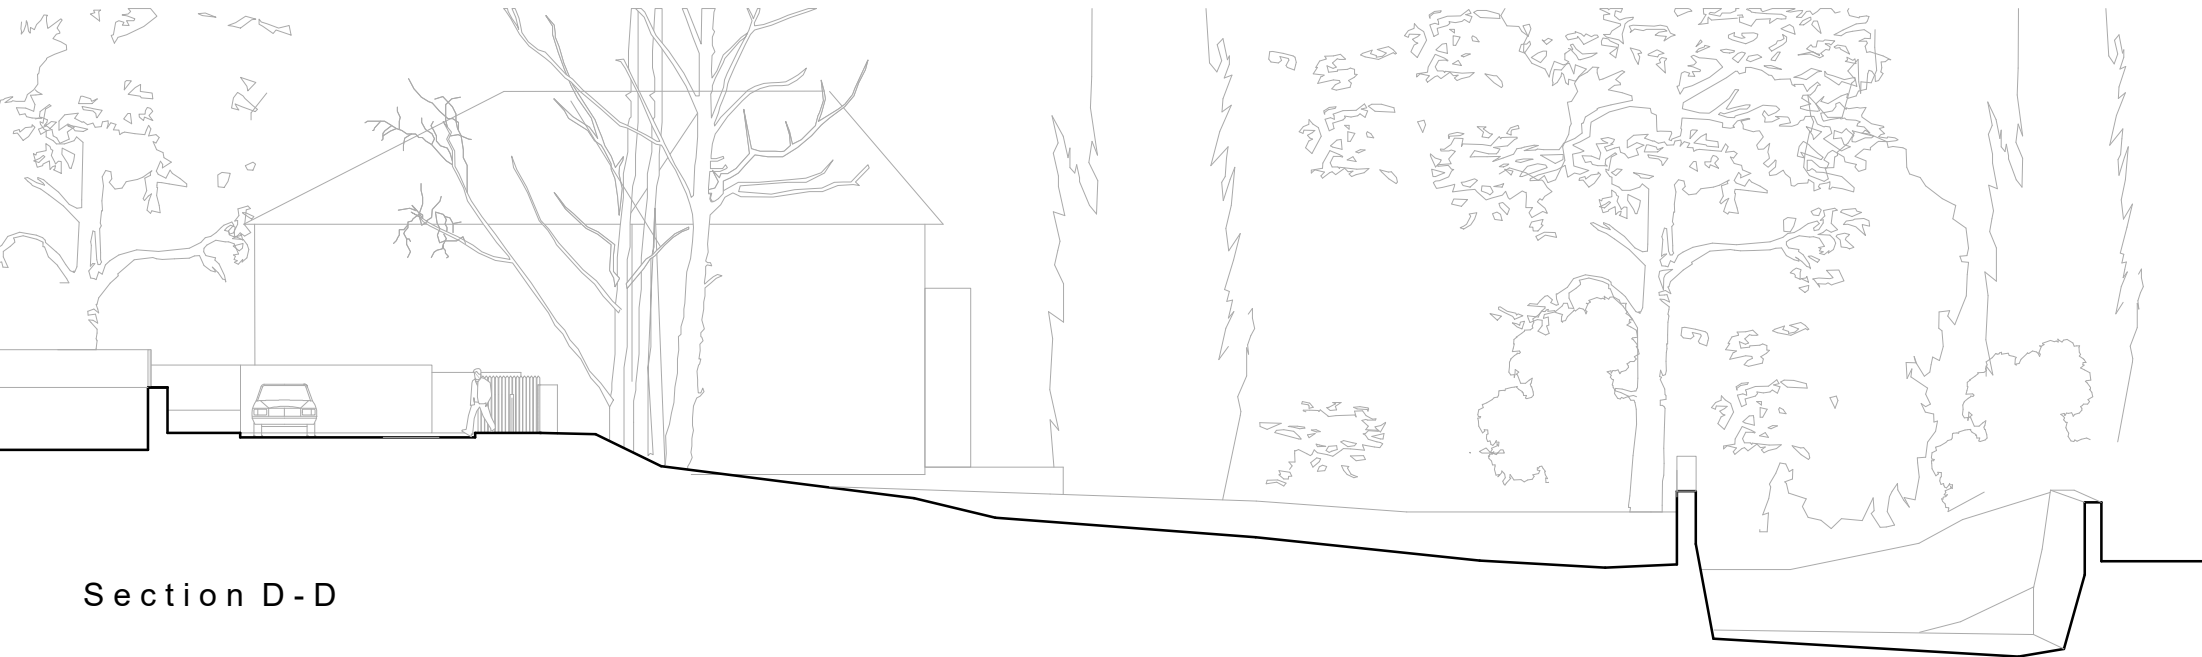

Section D-D

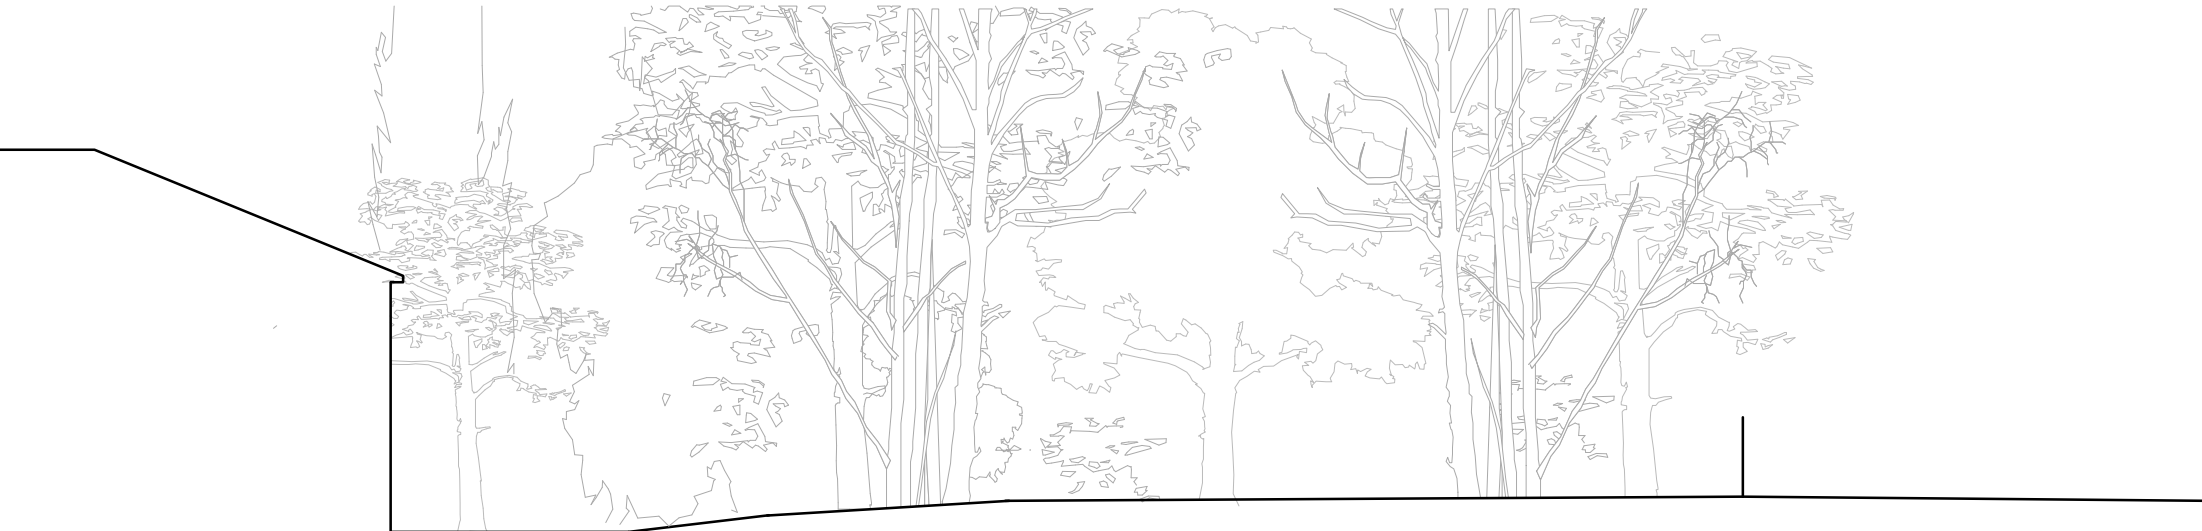

Section E-E



Section F-F

Existing Site Sections 1:200 @A3