




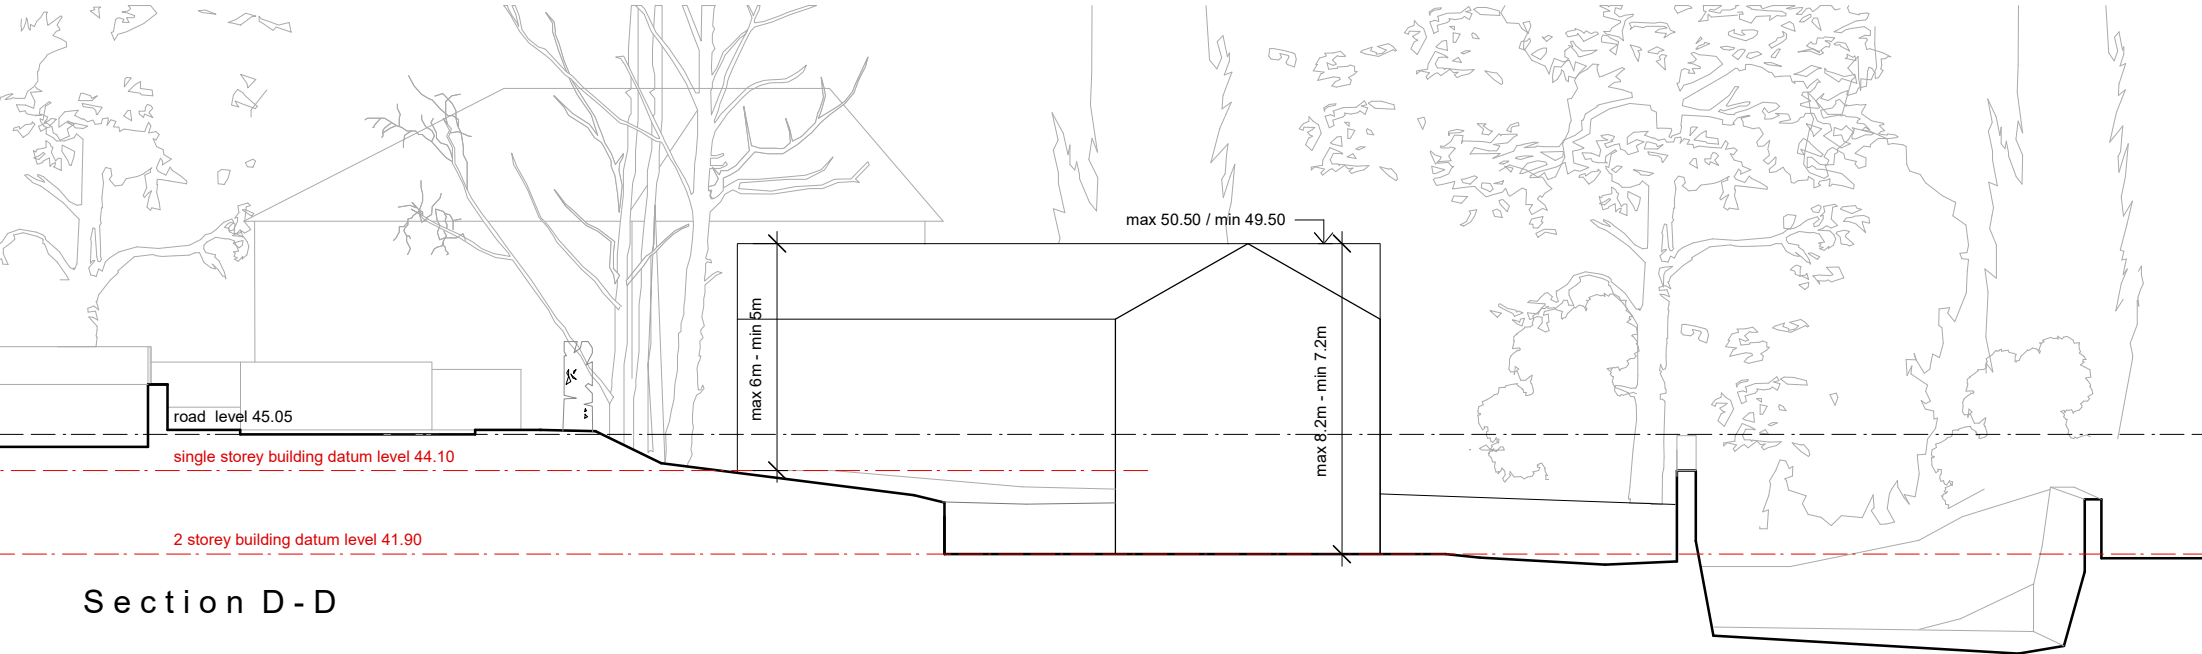

Section D-D

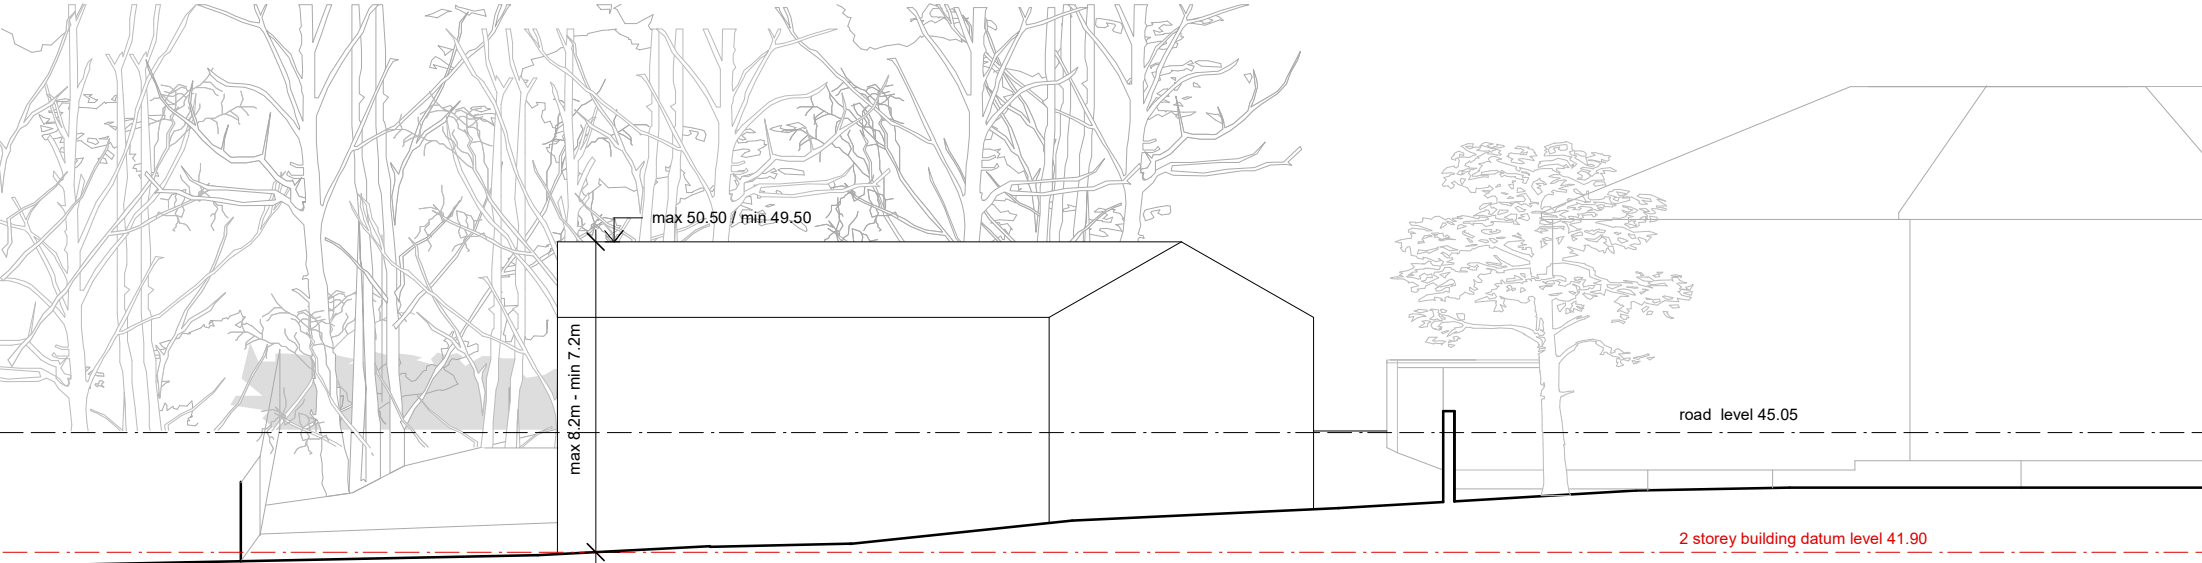

Section E-E

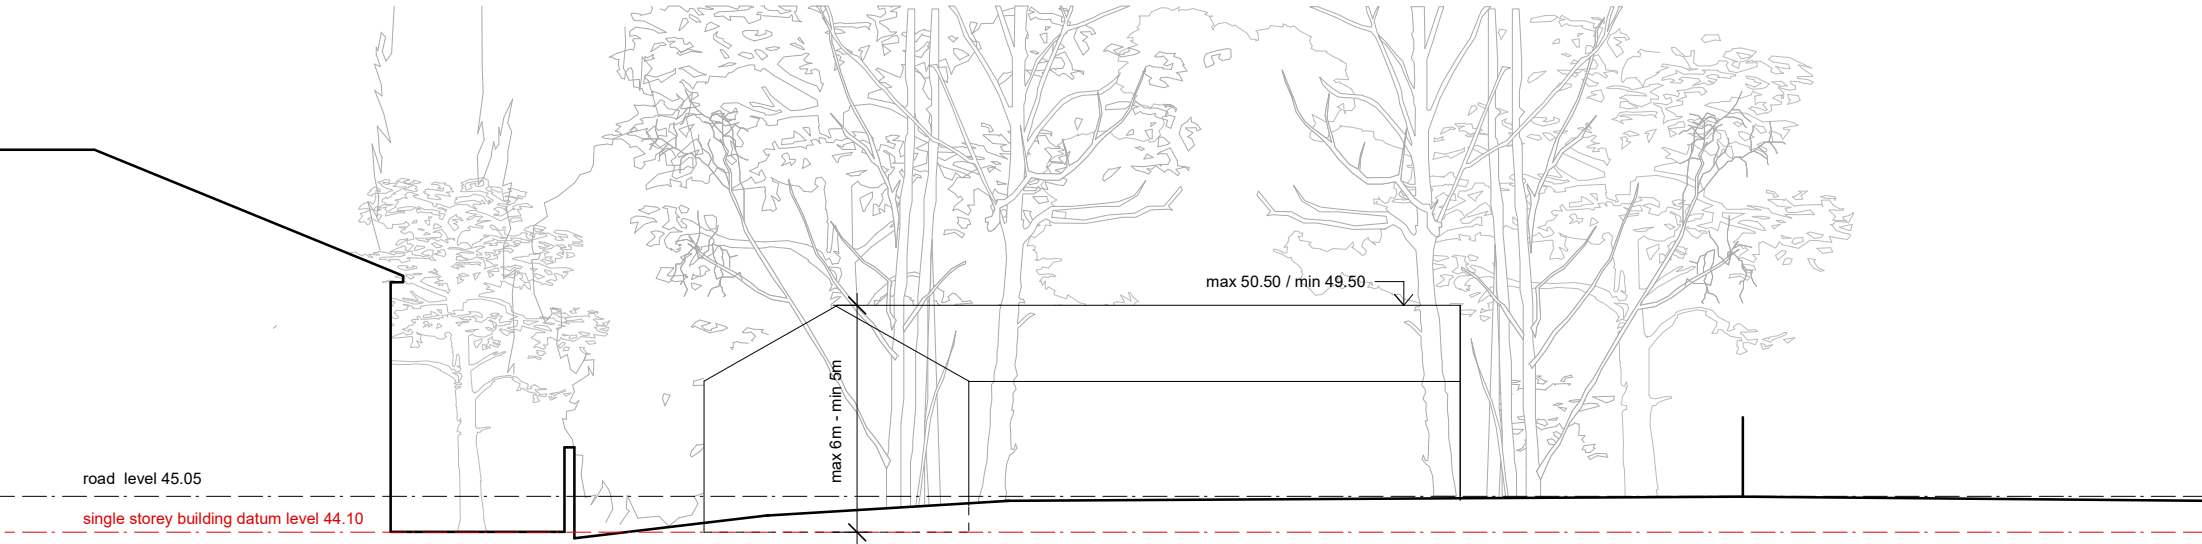

Section F-F

Proposed Site Sections 1:200 @A3

37 Derwen Road, Alltwen Swansea SA8 3AU 01792 865651 info@lewisgraniola.com www.lewisgraniola.com	project:	Land at 37 Derwen Rd	status:	Outline Planning	LEWIS + GRANAIOLO ARCHITECTURE, DESIGN, CONSTRUCTION.
	title:	Site Sections Proposed DEF	date:	Nov 2022	
	dwg no:	797 - P23	scale:	1:200 @ A3	