




Street Scene Existing

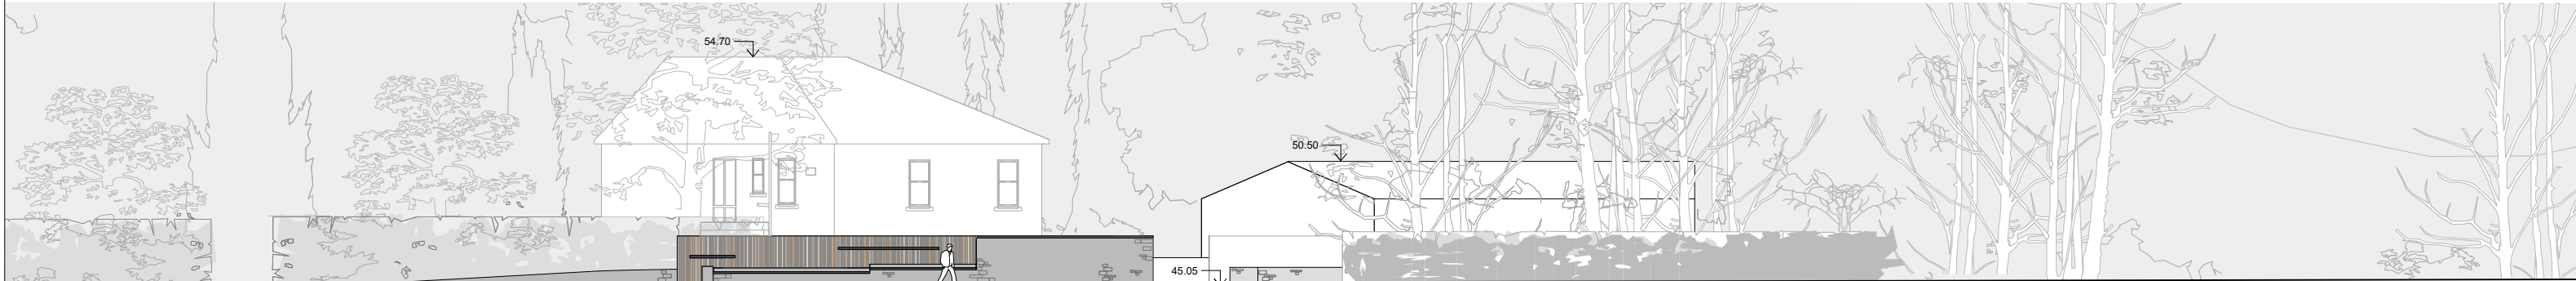

Street Scene Proposed

Street Scene Existing and Proposed 1:250 @A3

© LEWIS GRANAIOLA LTD. DRAWING AND DESIGN REMAIN COPYRIGHT OF THE AUTHOR, THIS DRAWING MAY NOT BE COPIED WITHOUT PRIOR WRITTEN PERMISSION FROM LEWIS GRANAIOLA LTD.  
DO NOT SCALE. DRAWING INFORMATION FOR DESIGN INTENT ONLY.

37 Derwen Road, Alltwn Swansea SA8 3AU    01792 865651  
info@lewisgranaiola.com    www.lewisgranaiola.com

|          |                                  |         |                  |
|----------|----------------------------------|---------|------------------|
| project: | Land at 37 Derwen Rd             | status: | Outline Planning |
| title:   | Street Scene Existing & Proposed | date:   | Nov 2022         |
| dwg no:  | 797 - P24                        | scale:  | 1:250 @ A3       |

LEWIS + GRANAIOLA  
ARCHITECTURE . DESIGN . CONSTRUCTION .