

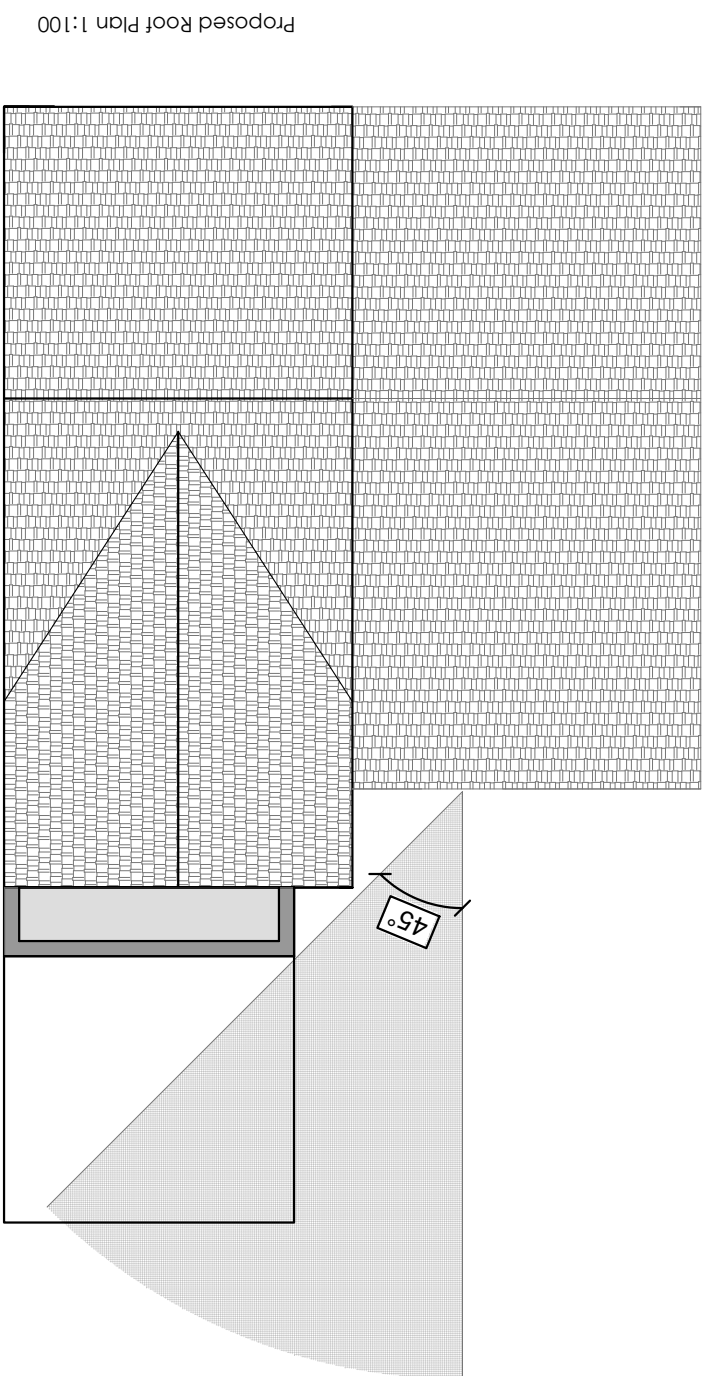
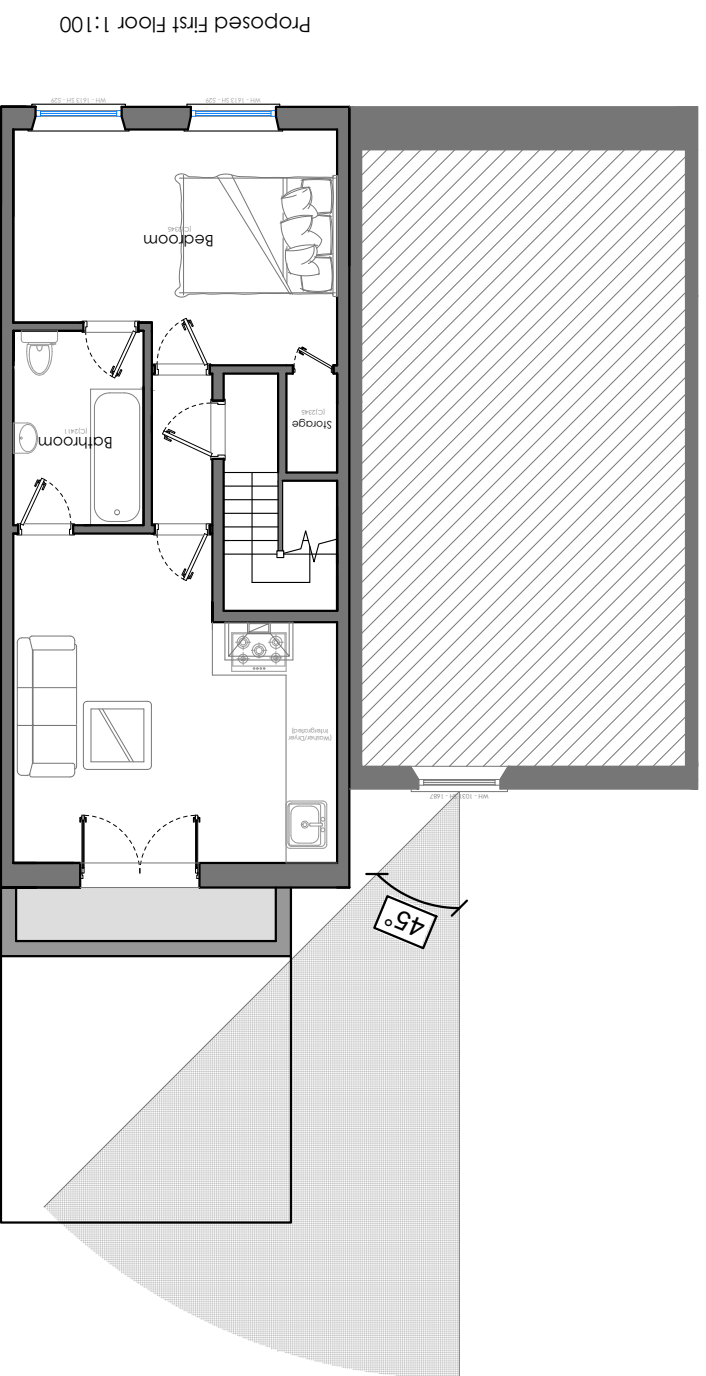
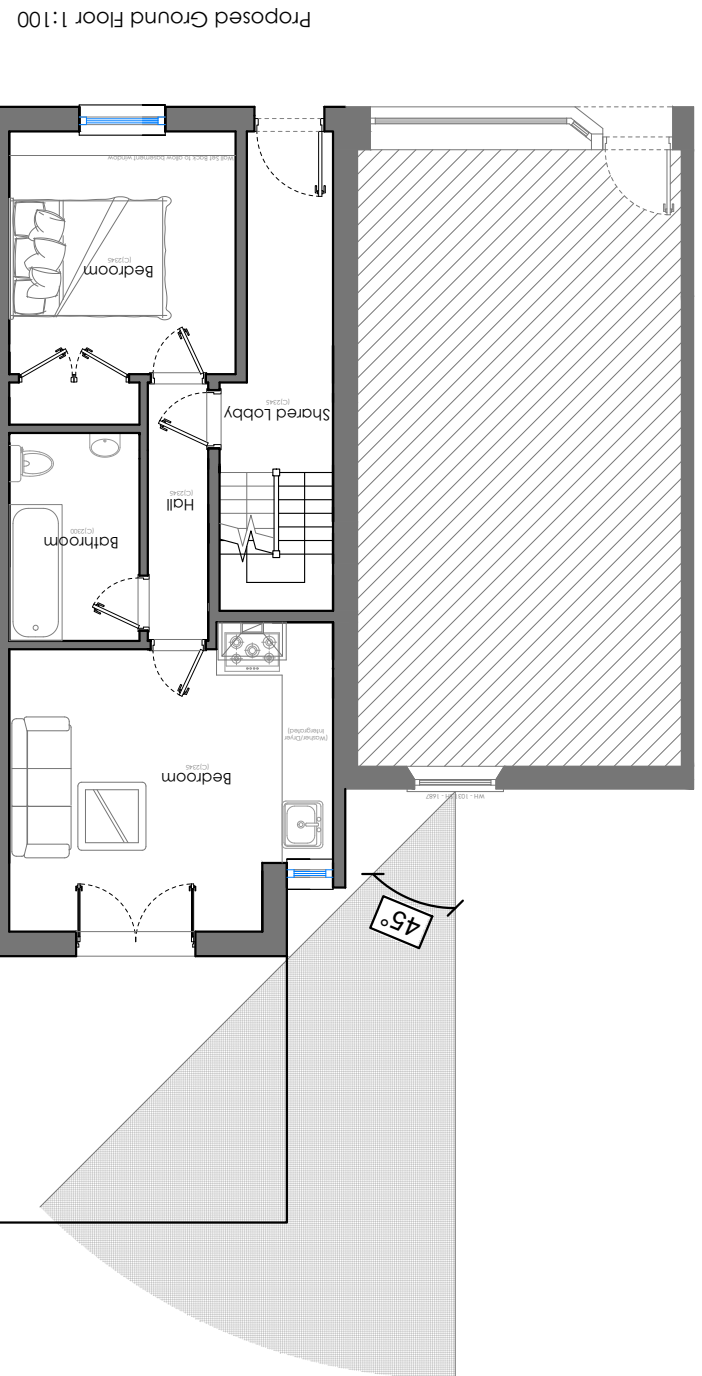
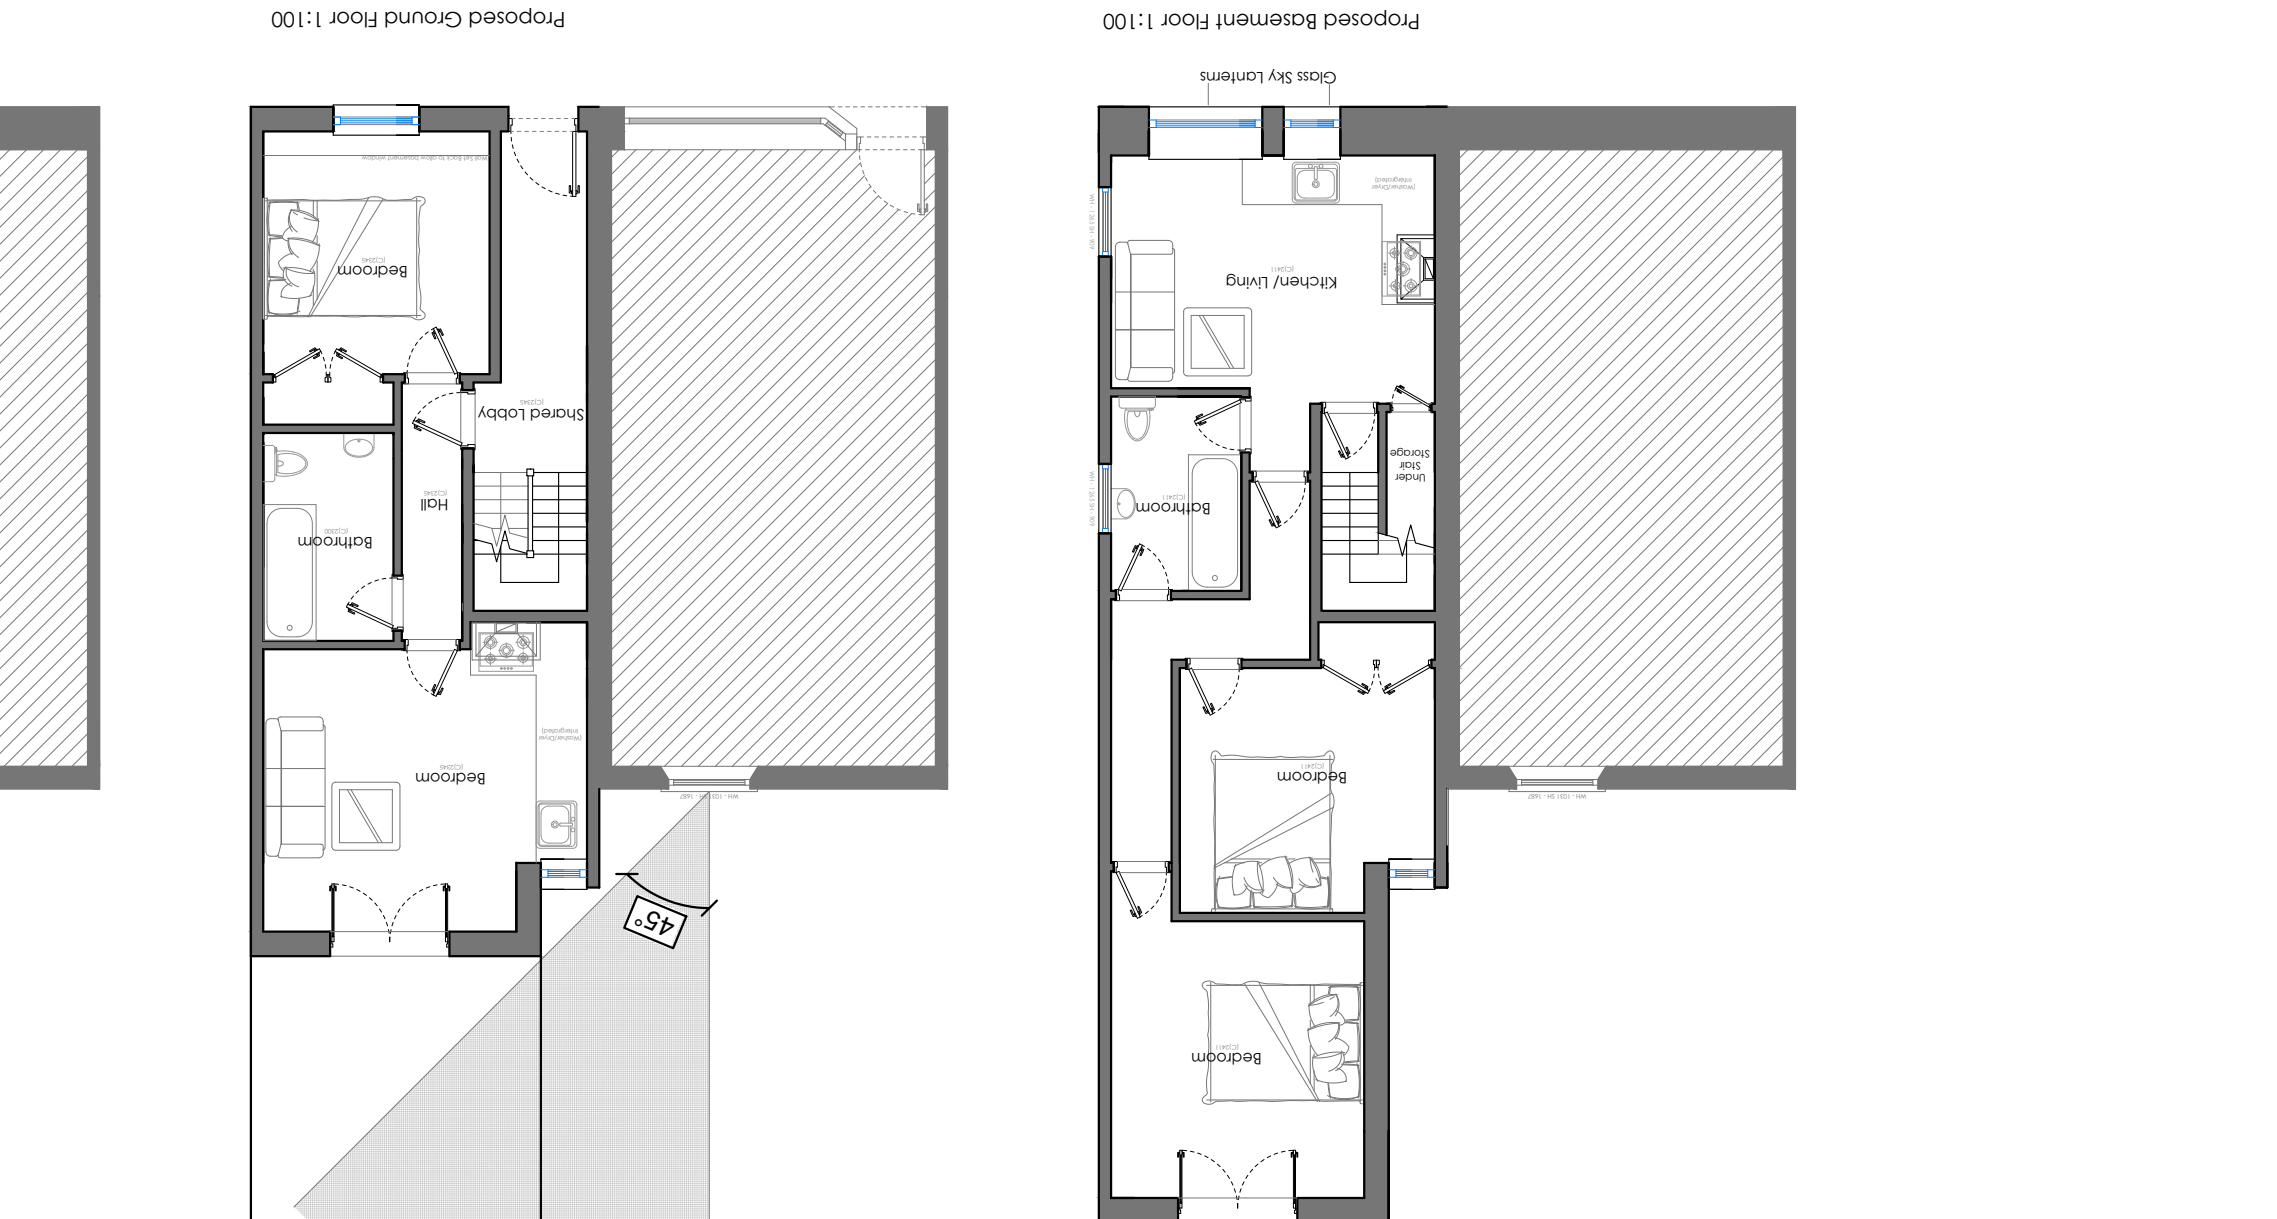
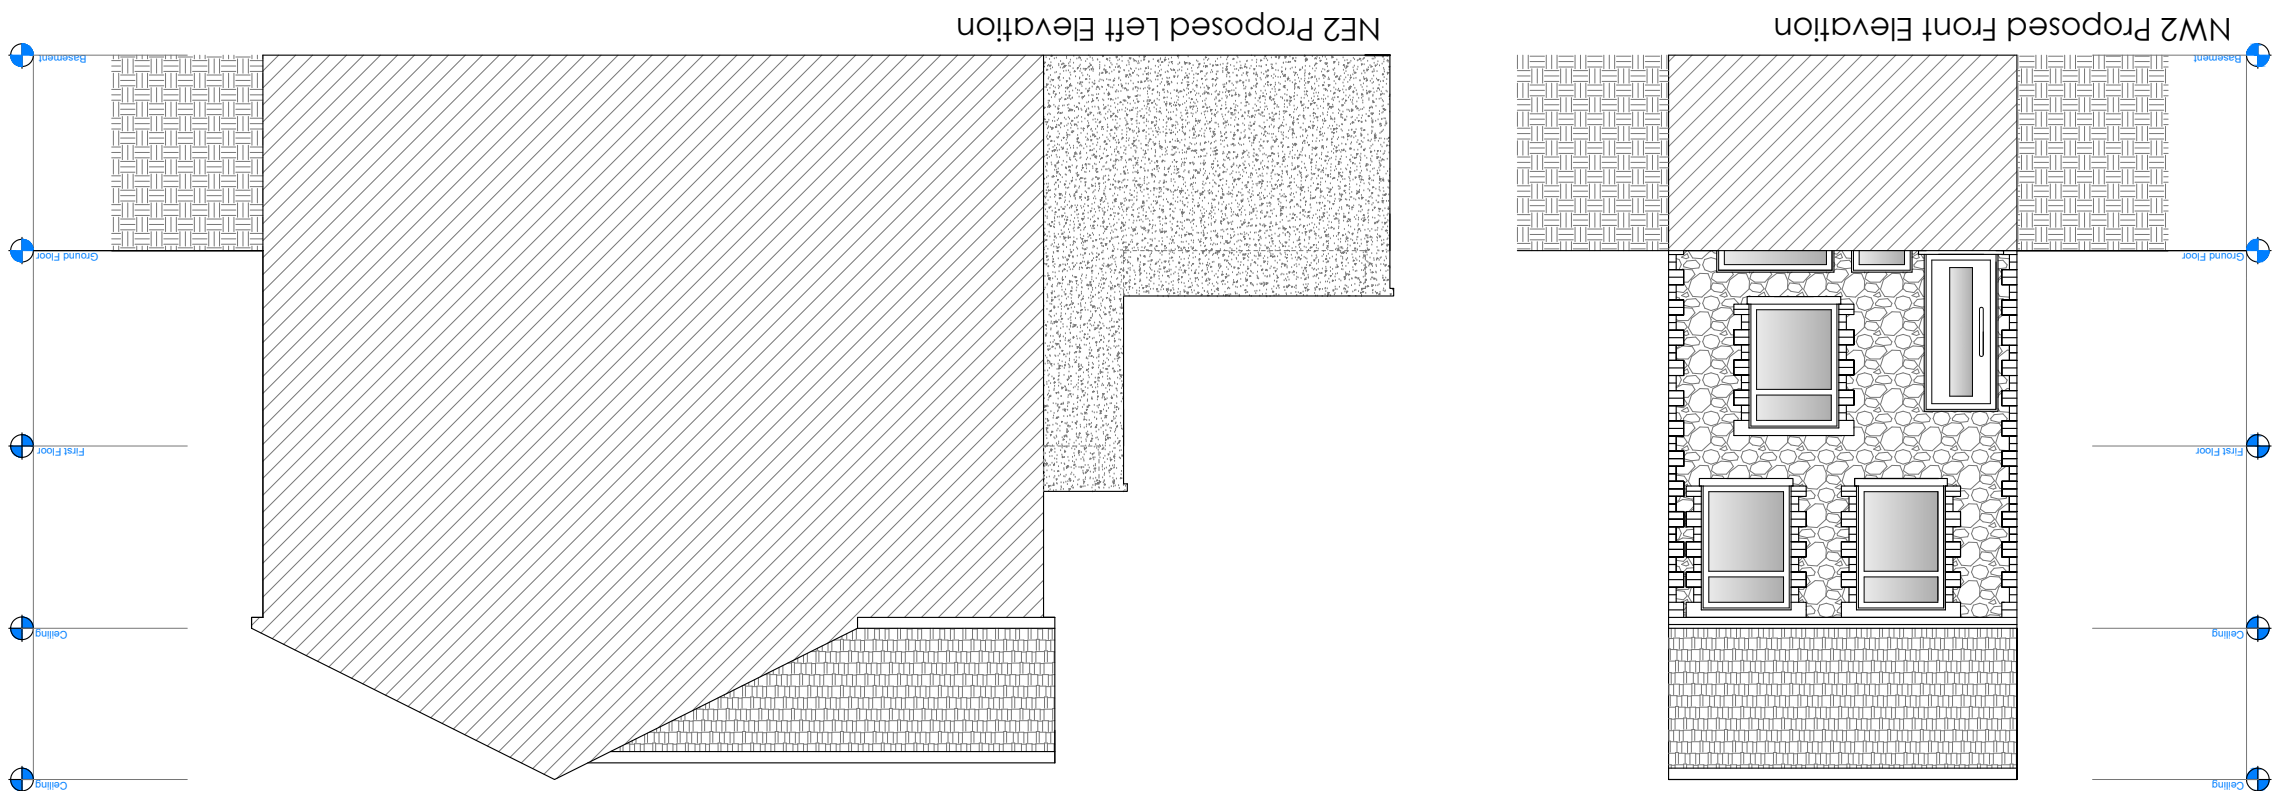
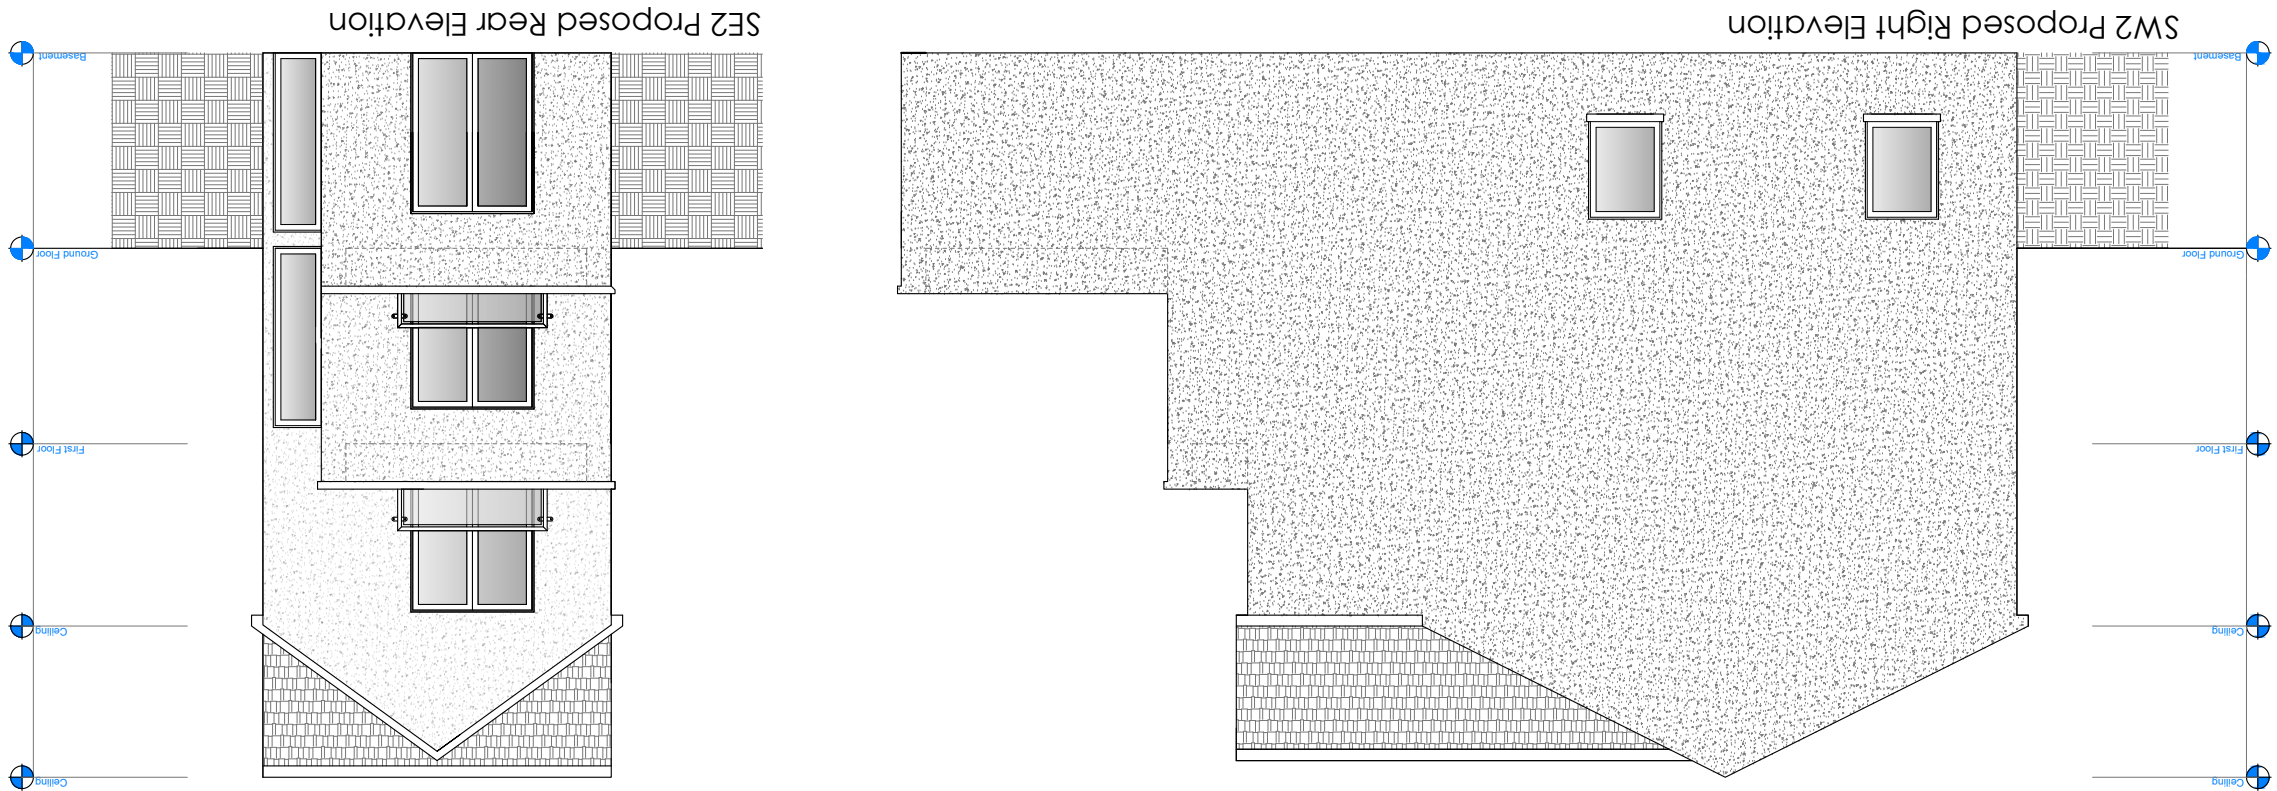


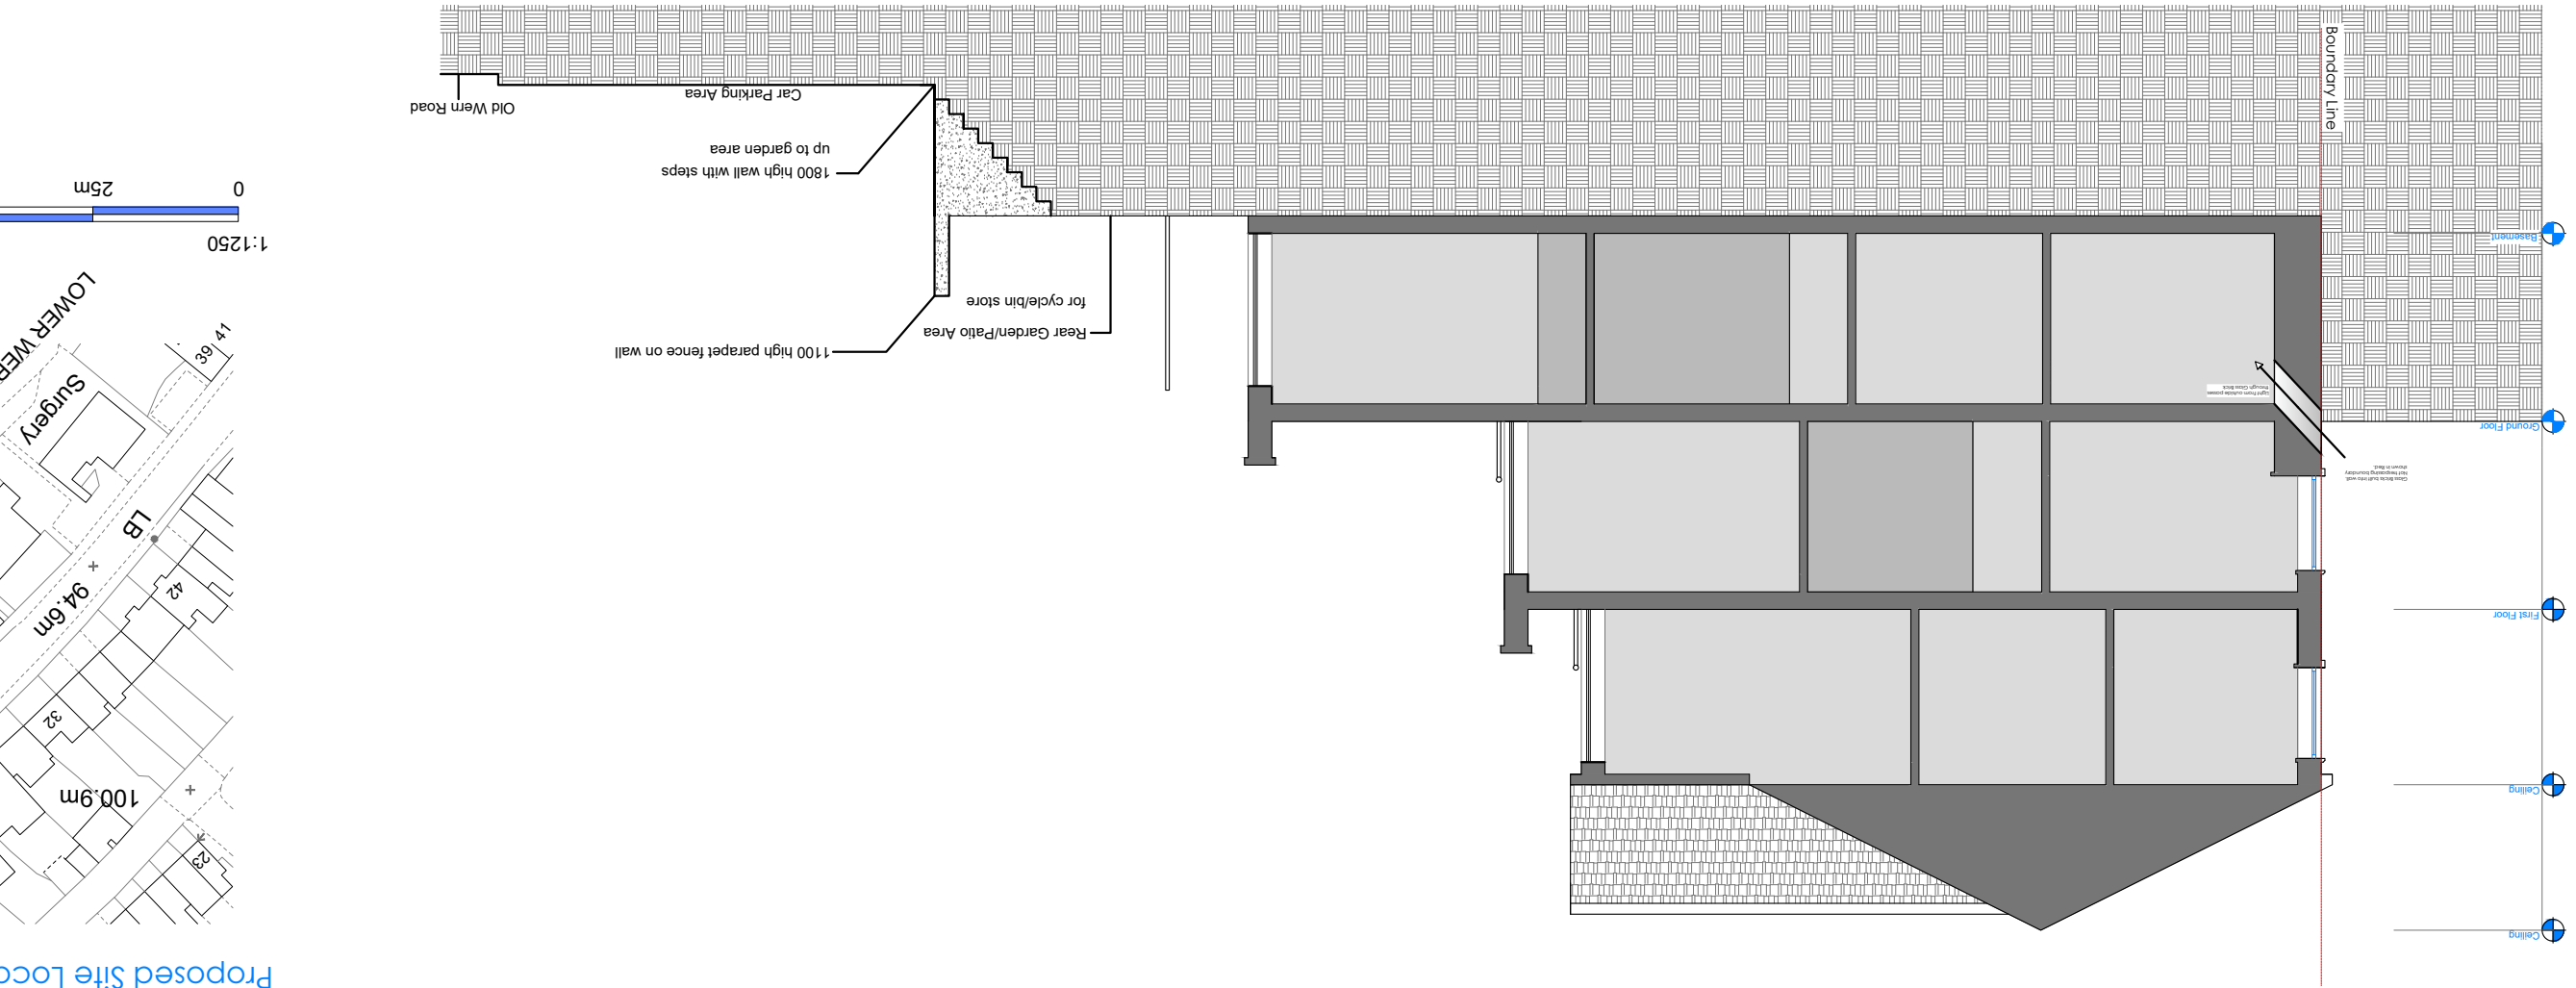

Proposed Site Location Plan 1:1250

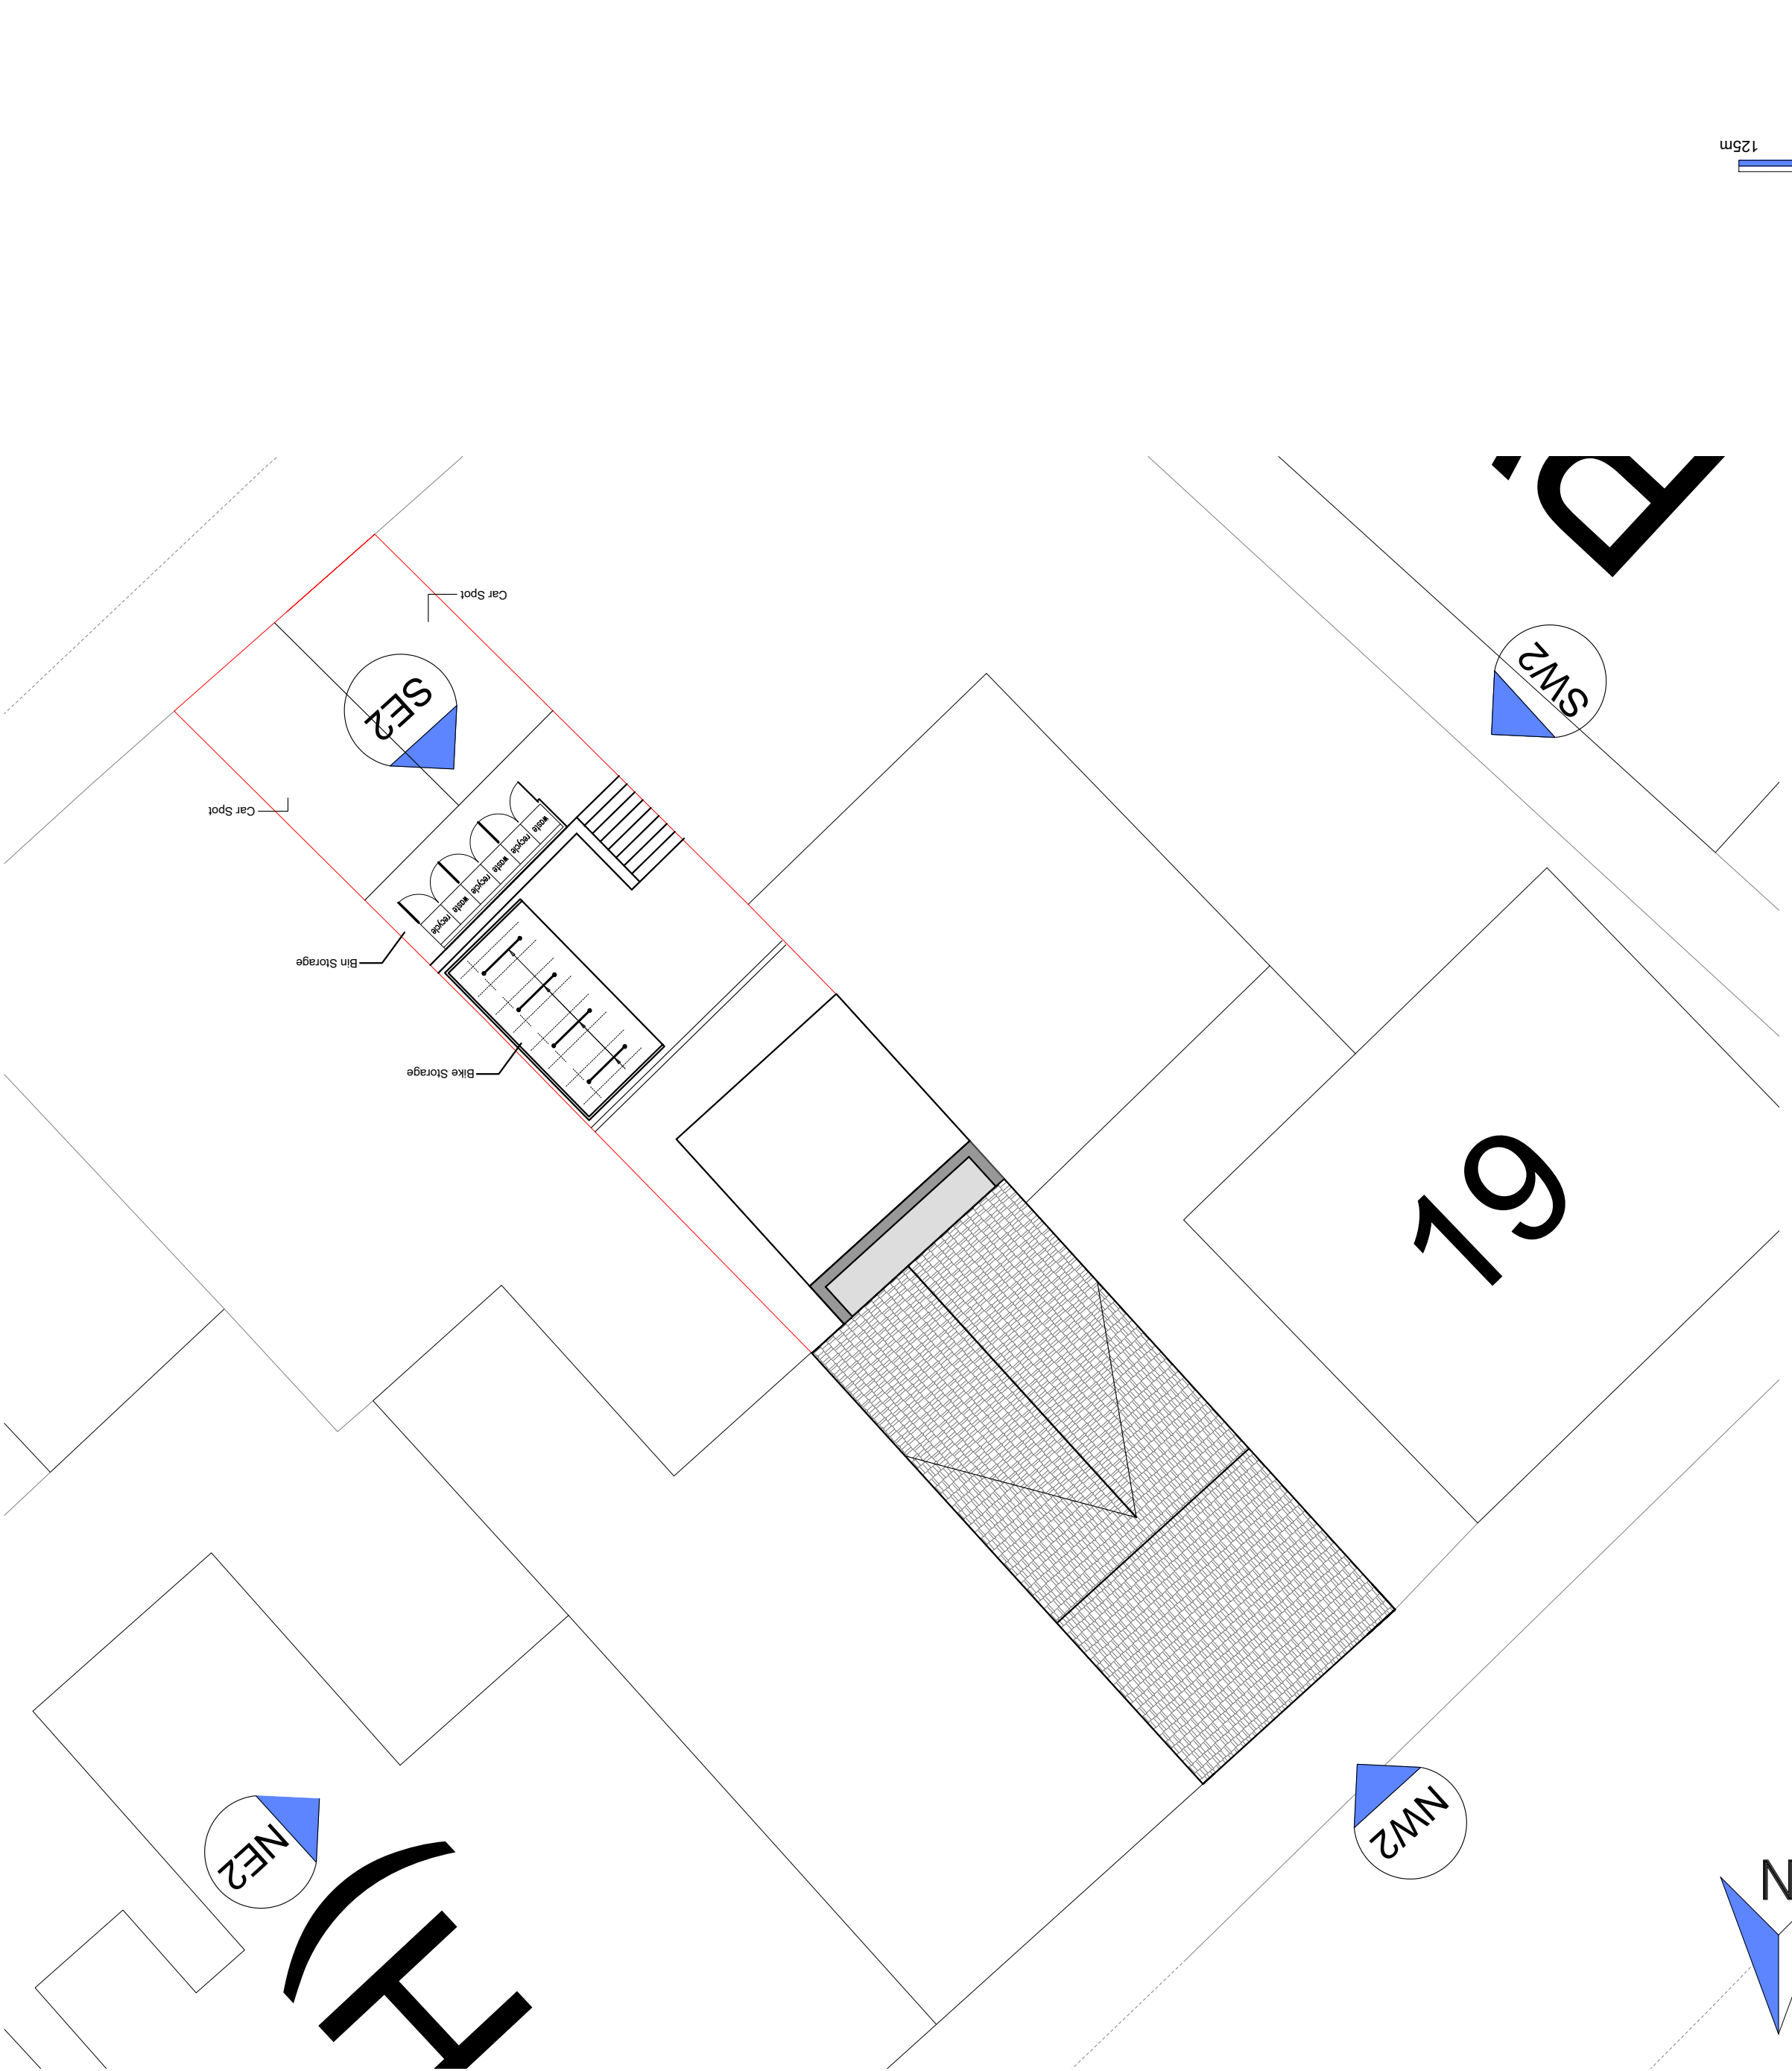

R.Hughes
Designs

R.Hughes, Platform, Bute St,
Cardiff CF10 5LE
www.RHughesdesigns.com
Enquiries@rhughesdesigns.com
02922 362706

Client: Skye Veele
Address: 17 Wern Road
Date: 16/06/2022
Title: Proposed Plans
Drawn By: Sam Jones
Scale: 1:100

Revisions		
Rev #	Date	Description
01	01/01/22	New Window Added to Left Elevation