




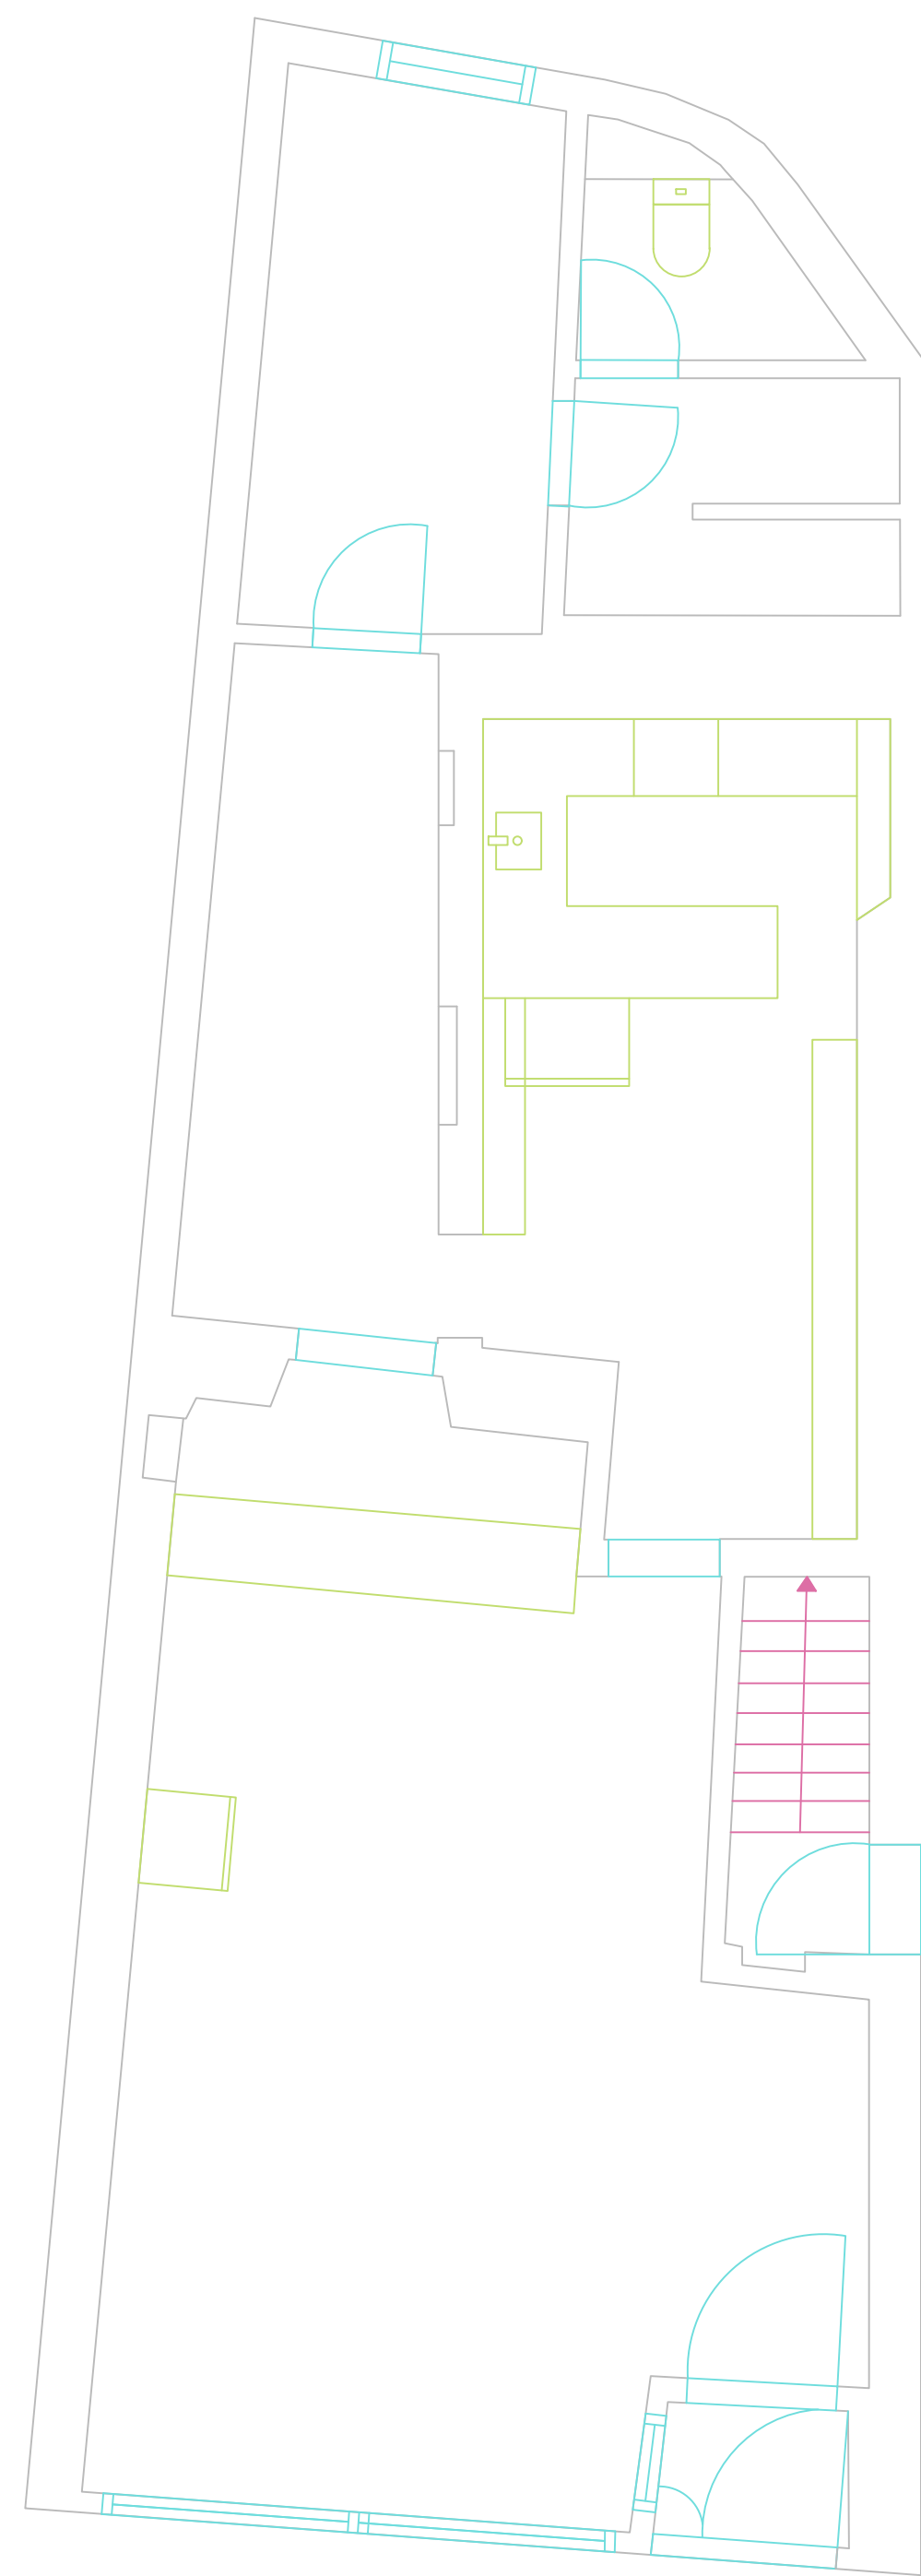


Ground Floor
(Retail)

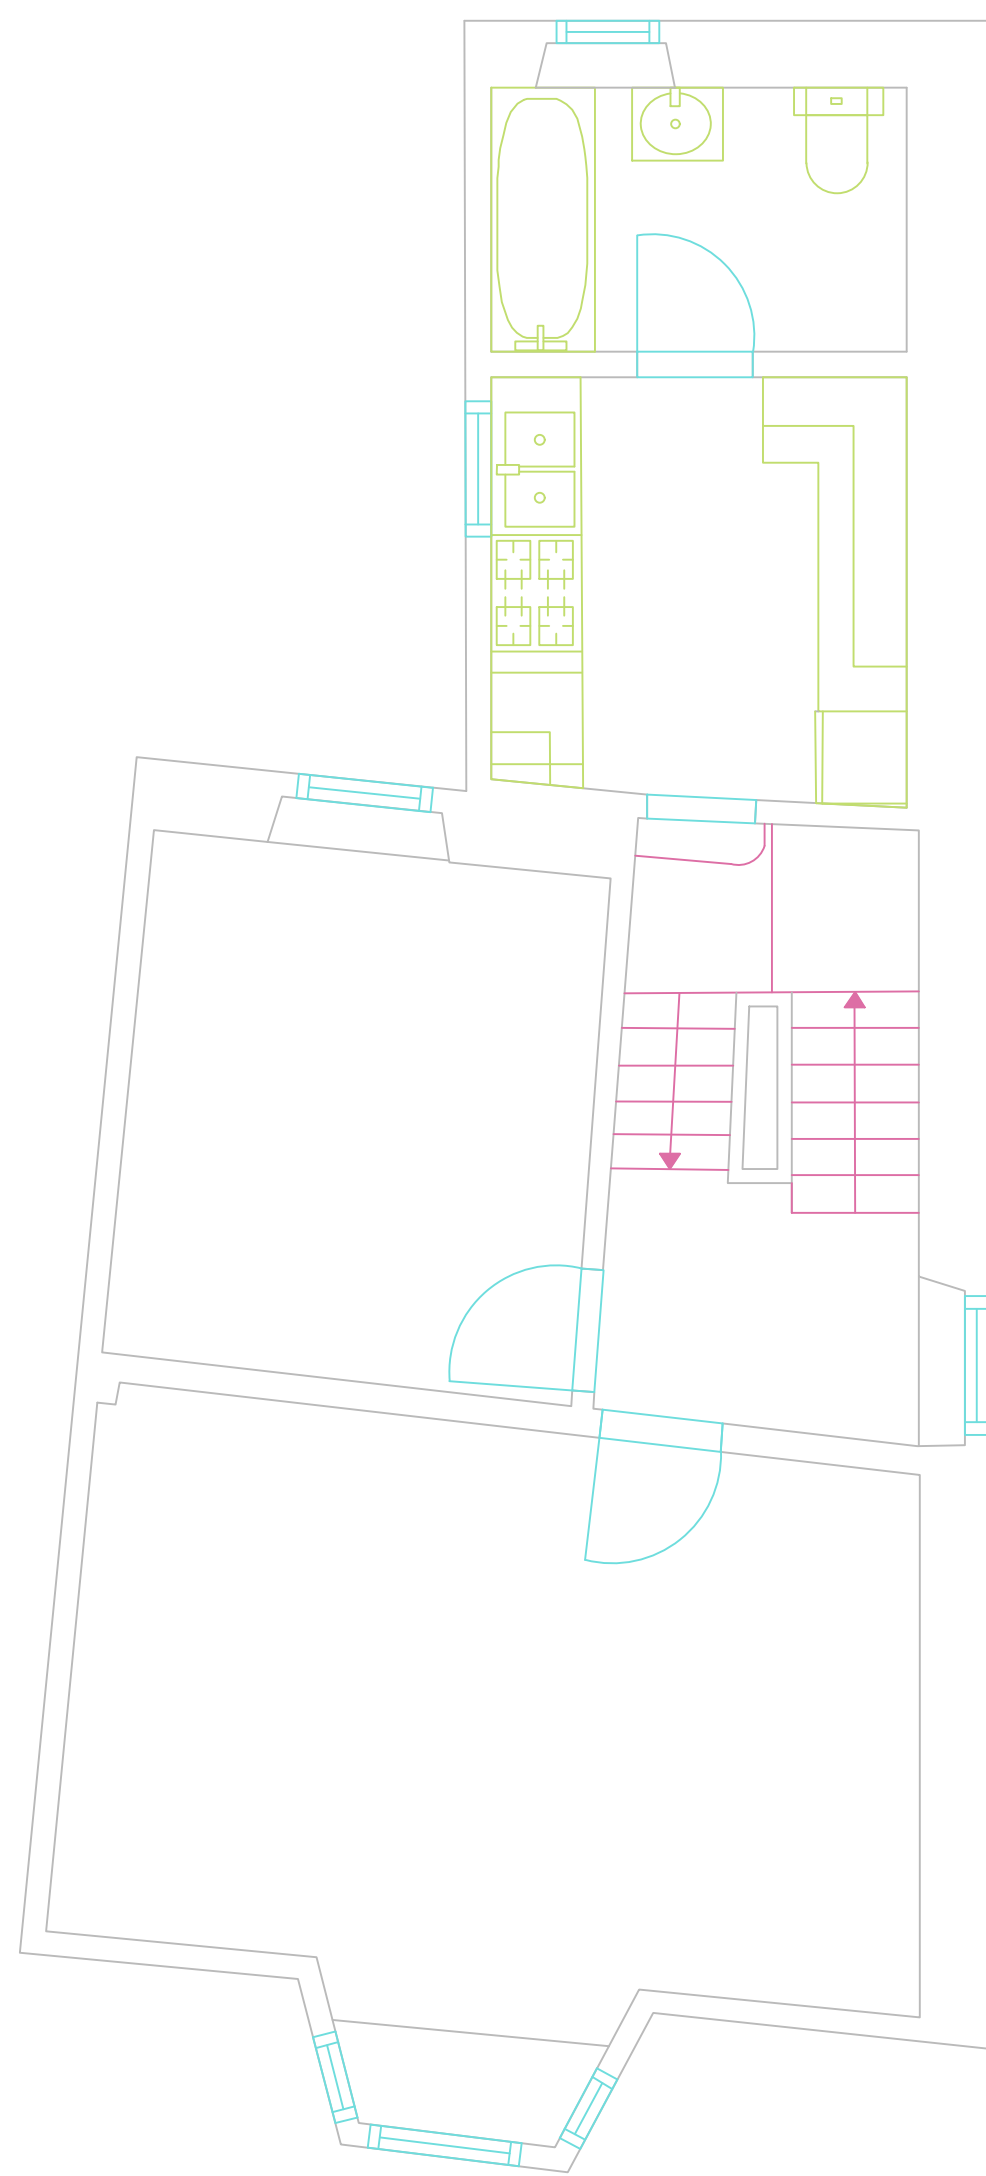

First Floor
(Flat)

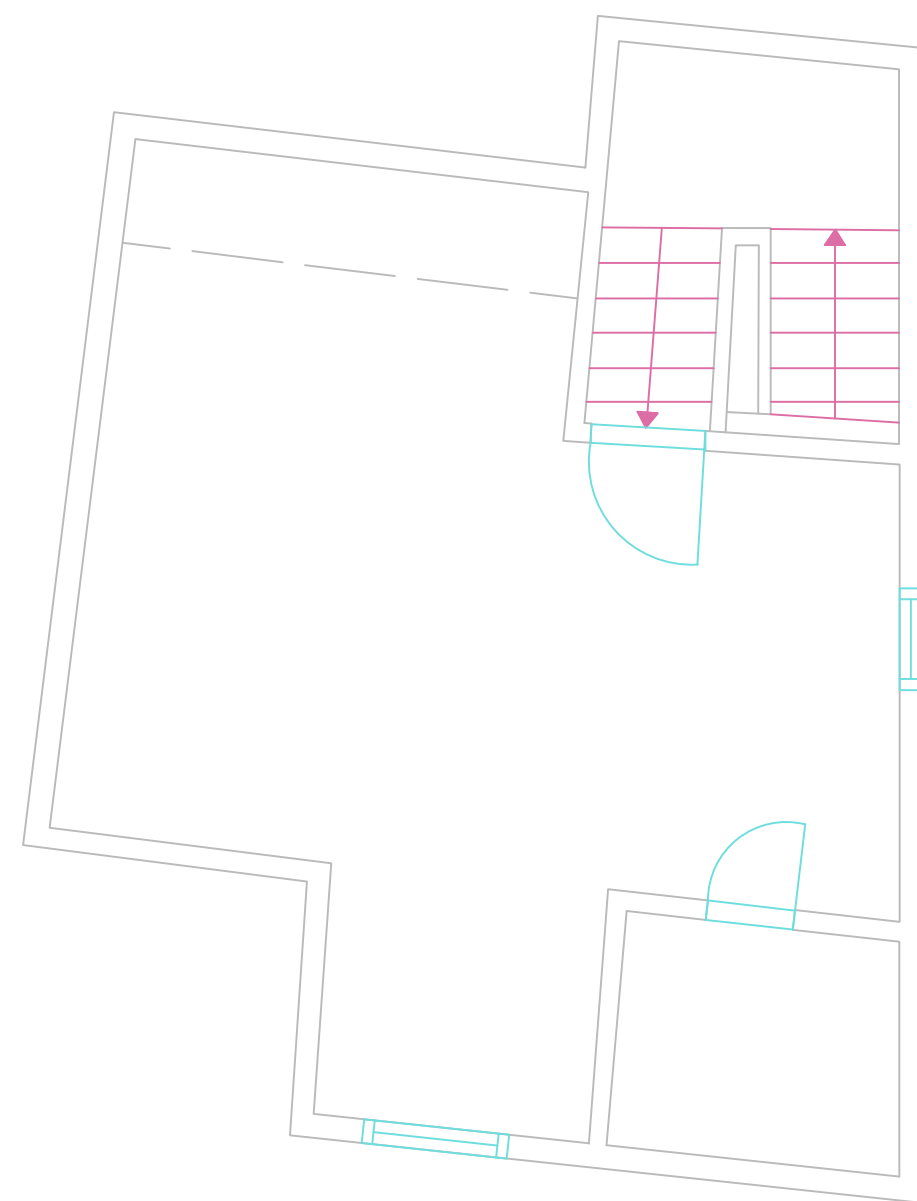

Second Floor
(Flat)

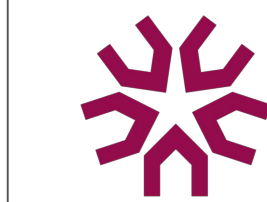

Stwdio Y Bwthyn
Ynydawe
Swansea SA6 5AB
Tel 01792 737274
studio@starki.co.uk
www.starki.co.uk

project
63 Herbert Street
Pontardawe
SA8 4ED

title
Existing General Layout

status
Design Stage 3

date
March 2022

scale
A1 @ 1:50

revision
a

© All drawings and the design contained herein are the copyright, both real and
intellectual, of Stark Limited, trading as Stark Architecture.