






Front

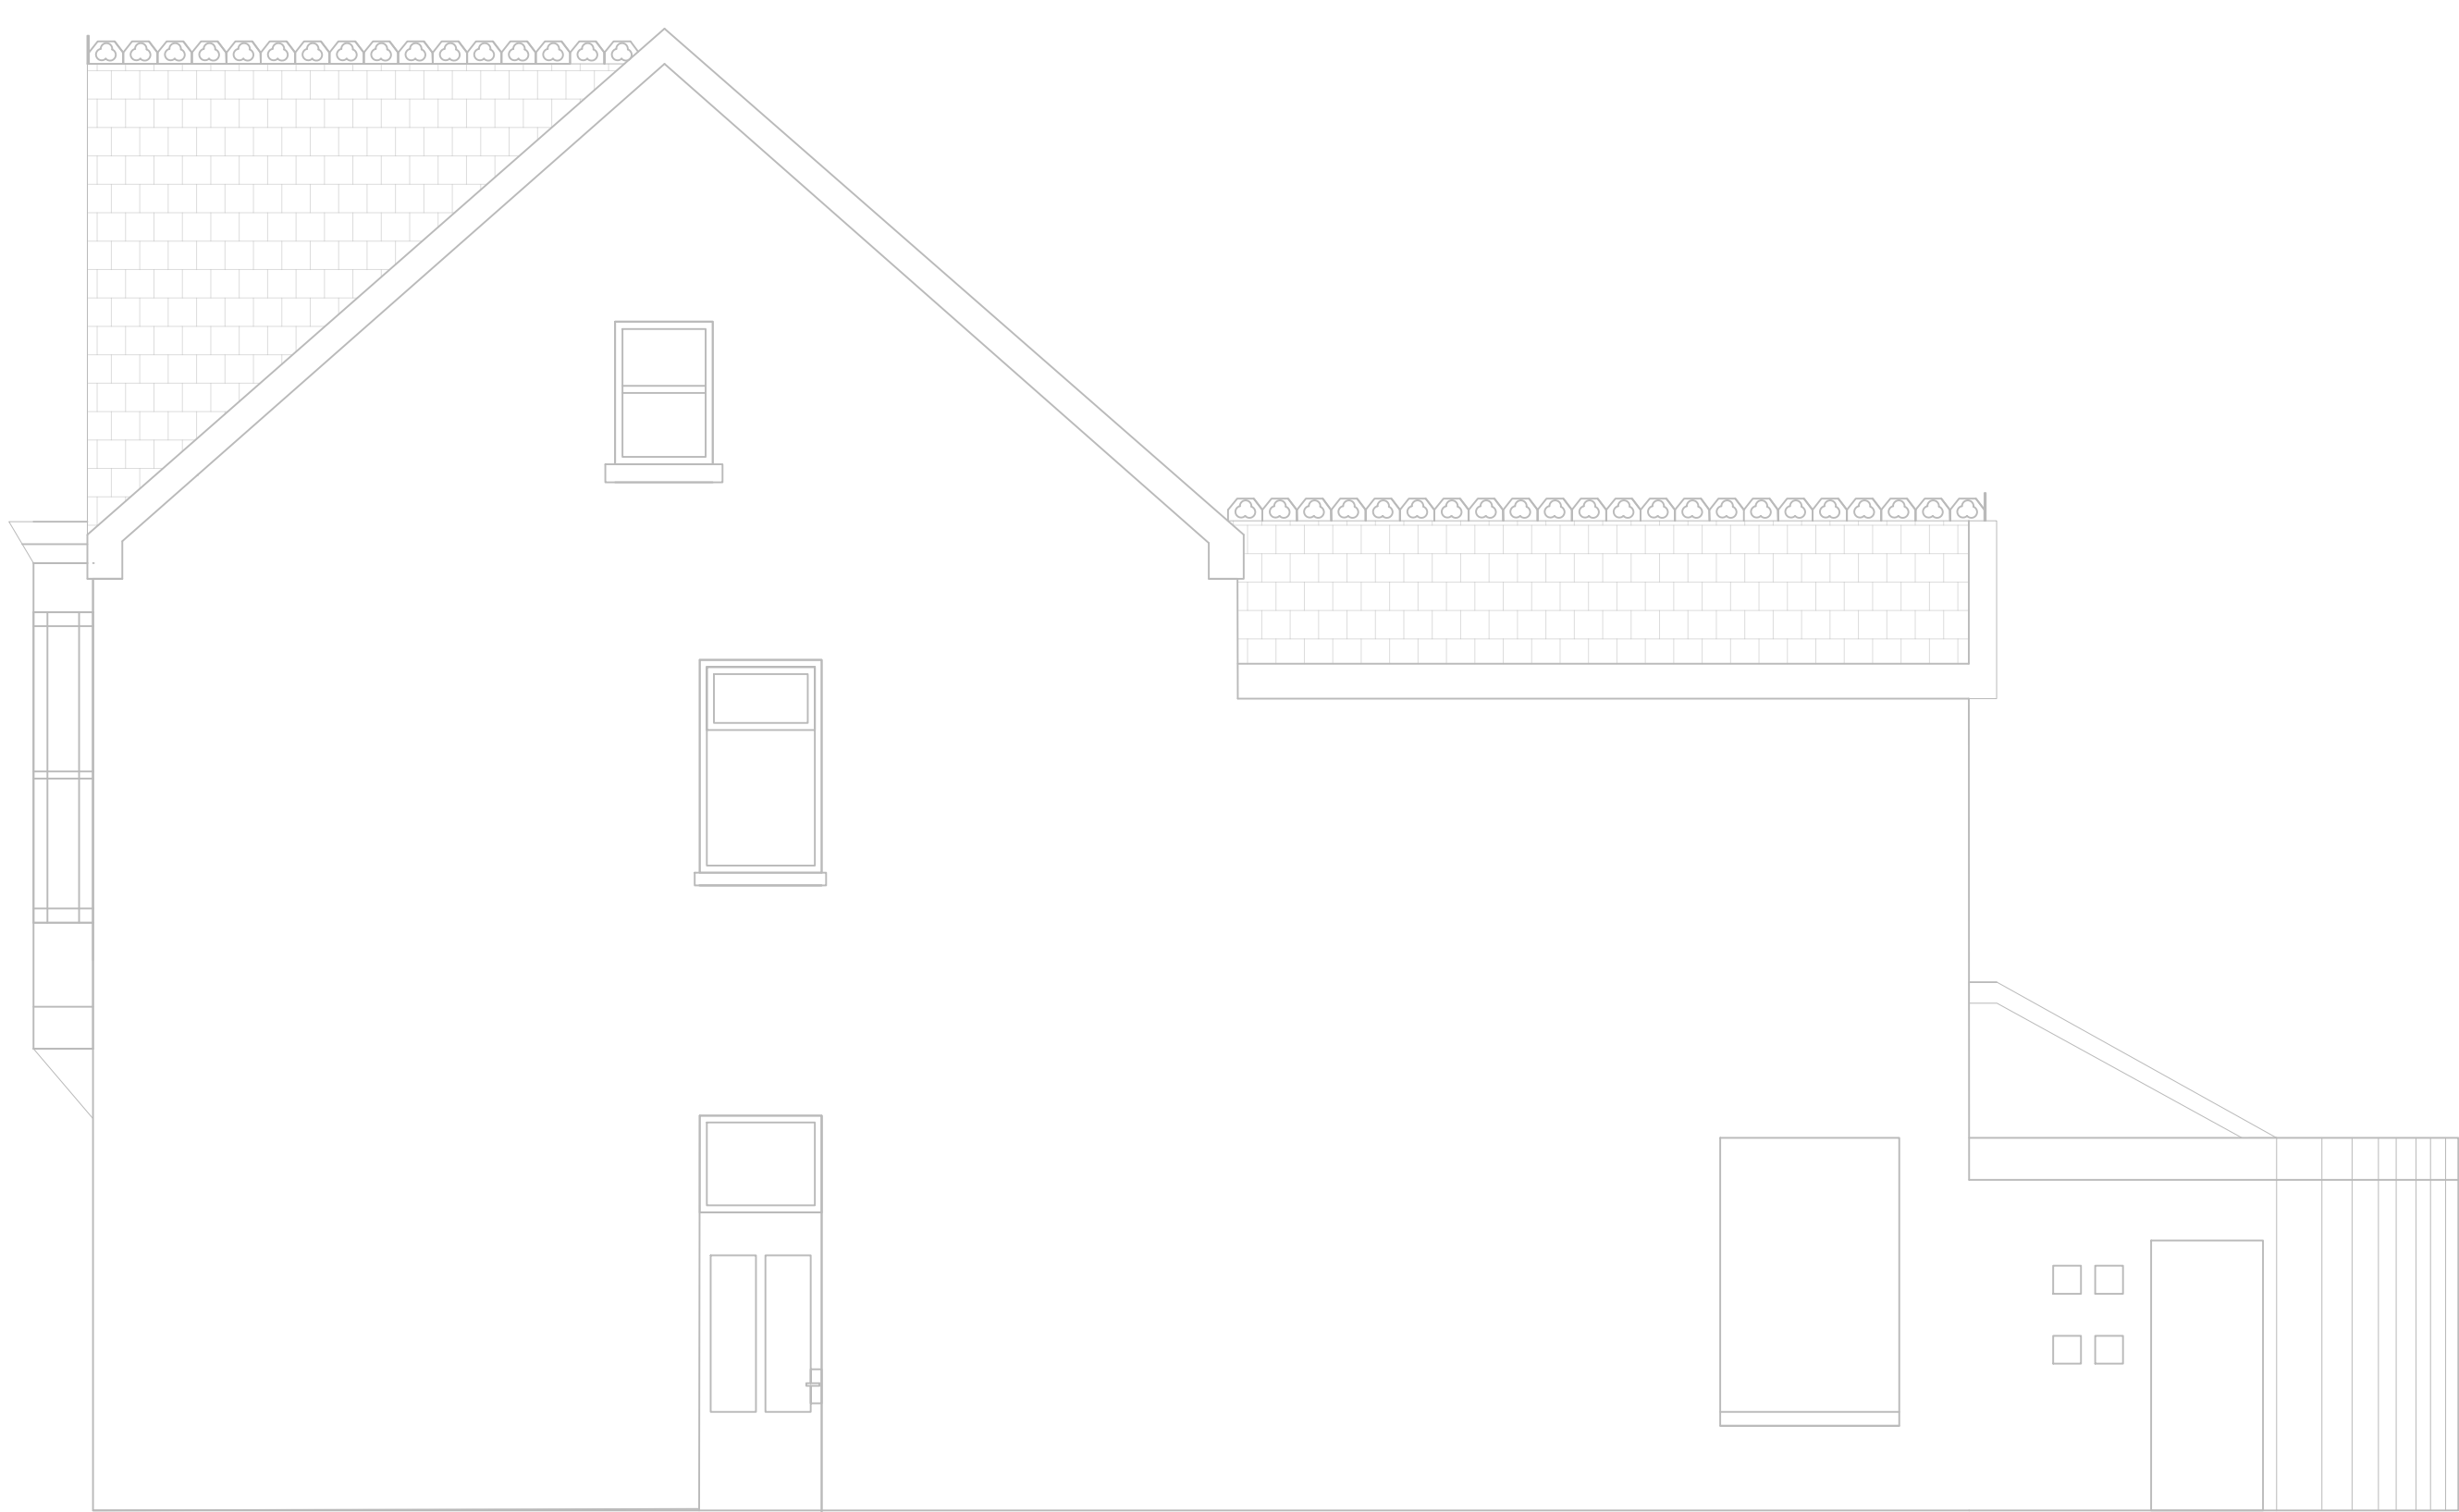

Side

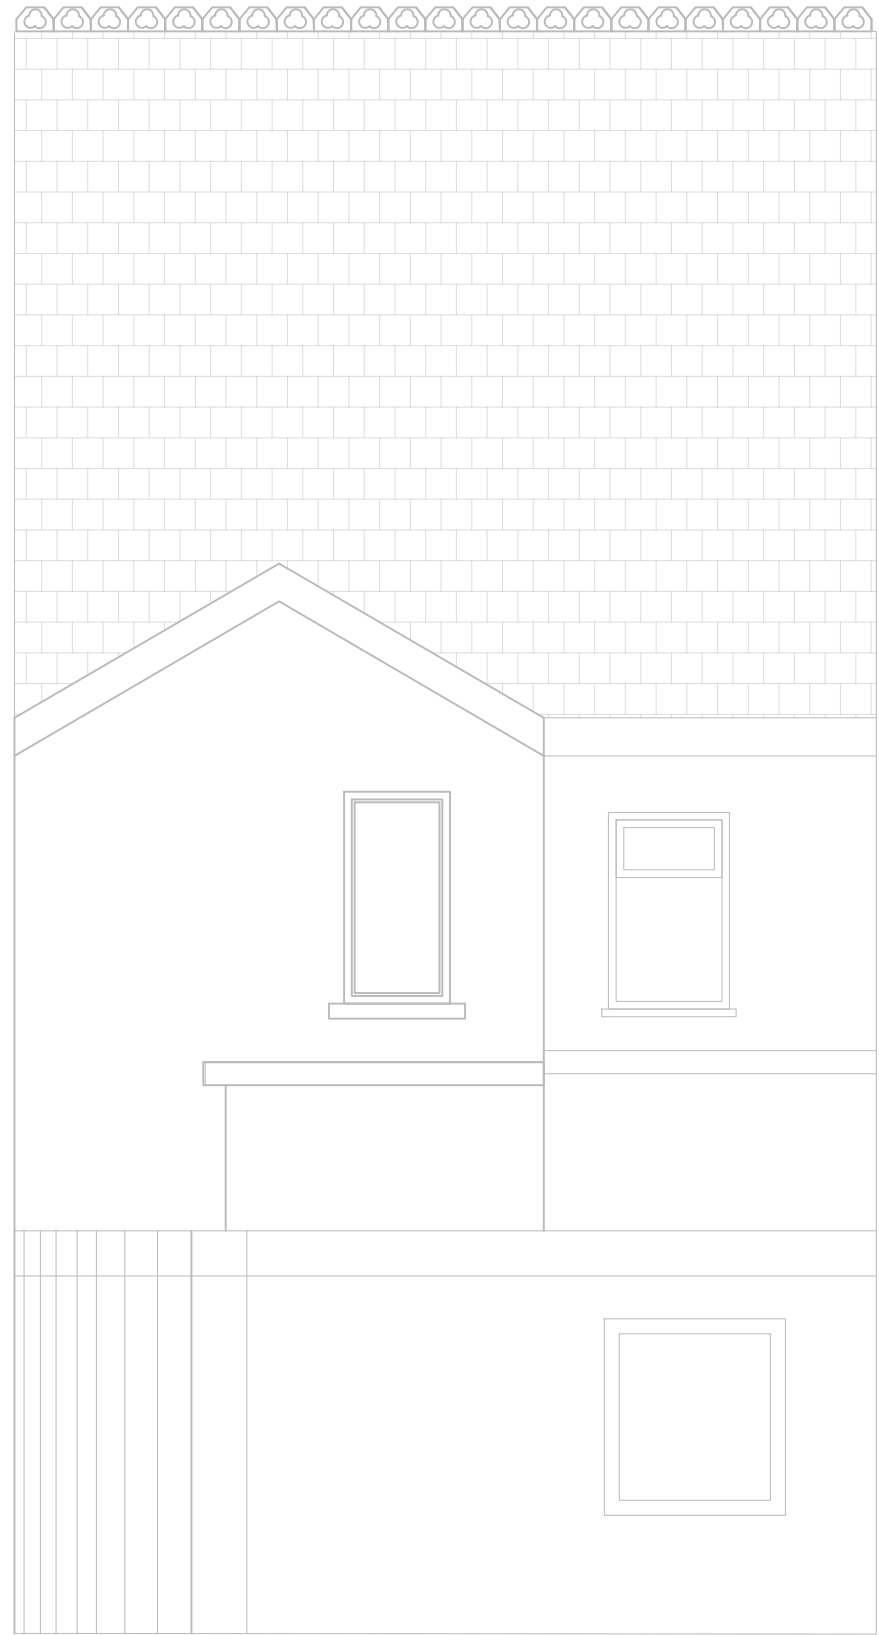

Rear

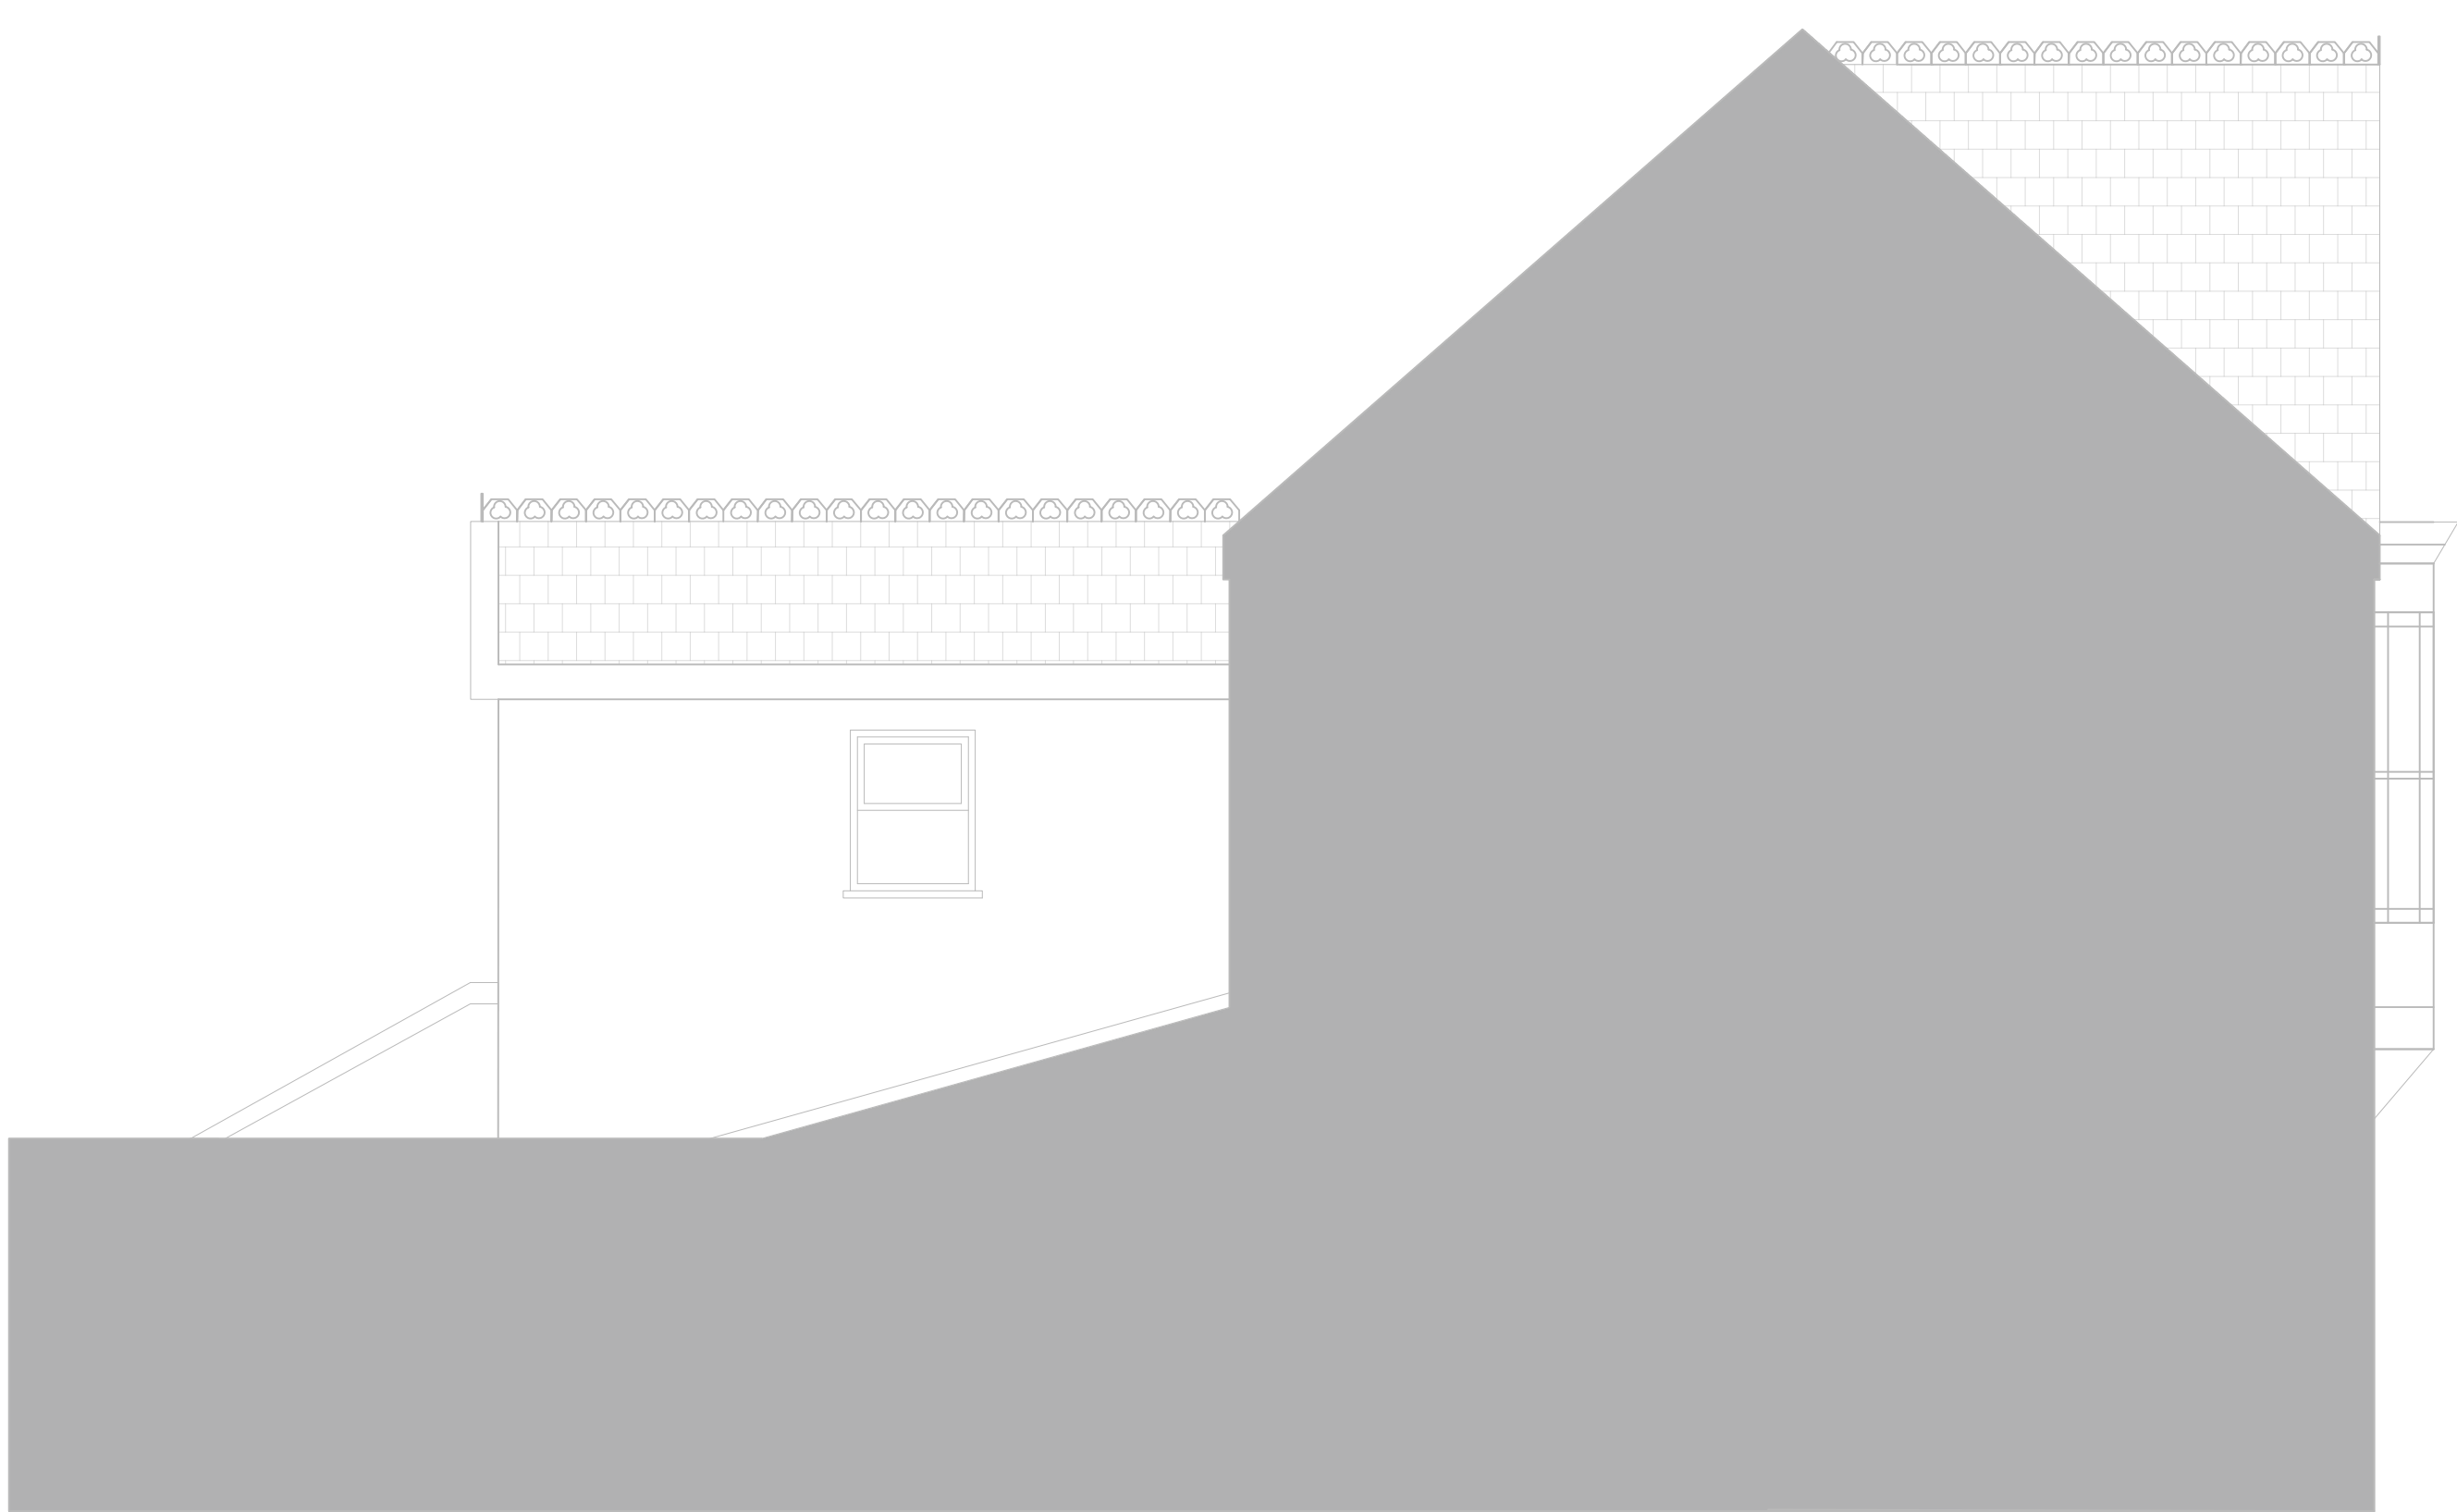

Side

		Stwdio Y Bwthyn Ynydare Swansea SA6 5AB Tel 01792 737274 studio@starki.co.uk www.starki.co.uk		title Existing Elevations	
project 63 Herbert Street Pontardawe SA8 4ED		status Design Stage 3			
date March 2022		dwg no. 002		revision a	
scale A1 @ 1:50					
© The drawings and the design contained herein are the copyright, both real and intellectual, of Stark Limited, trading as Stark Architecture.					