
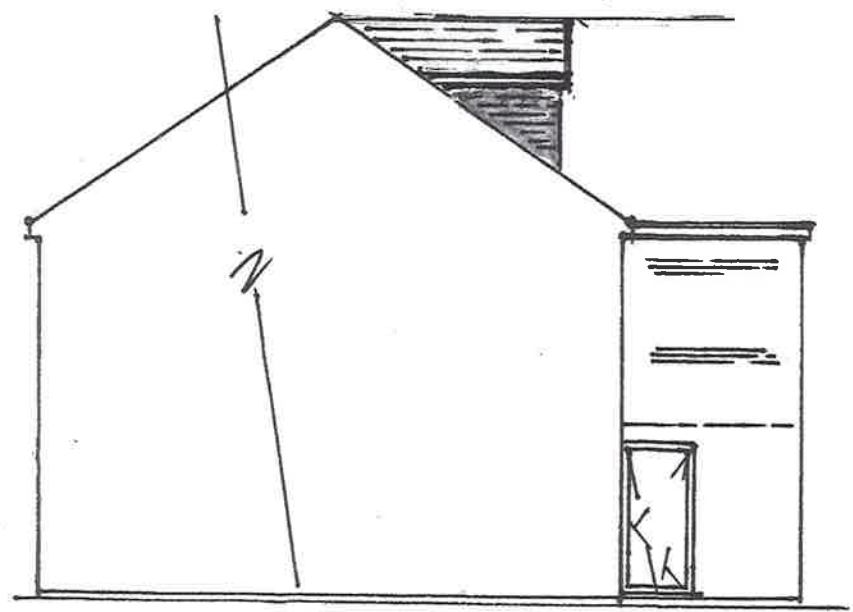
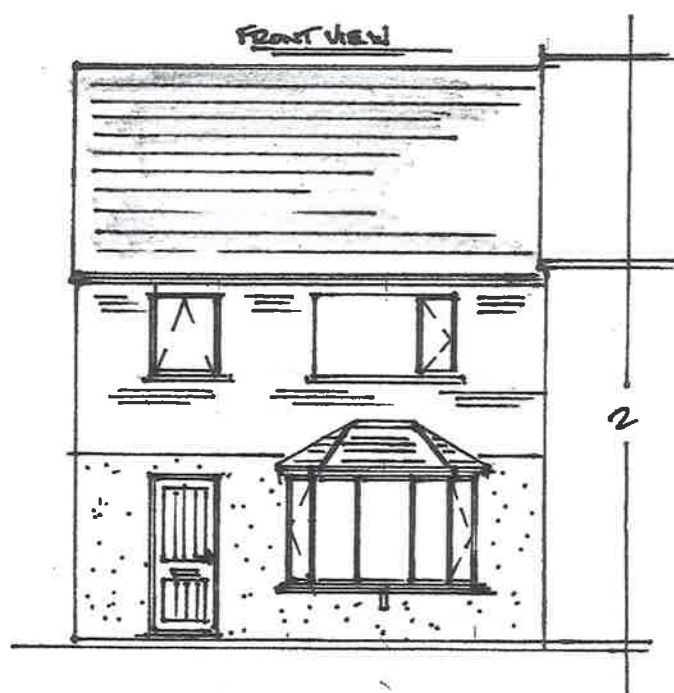
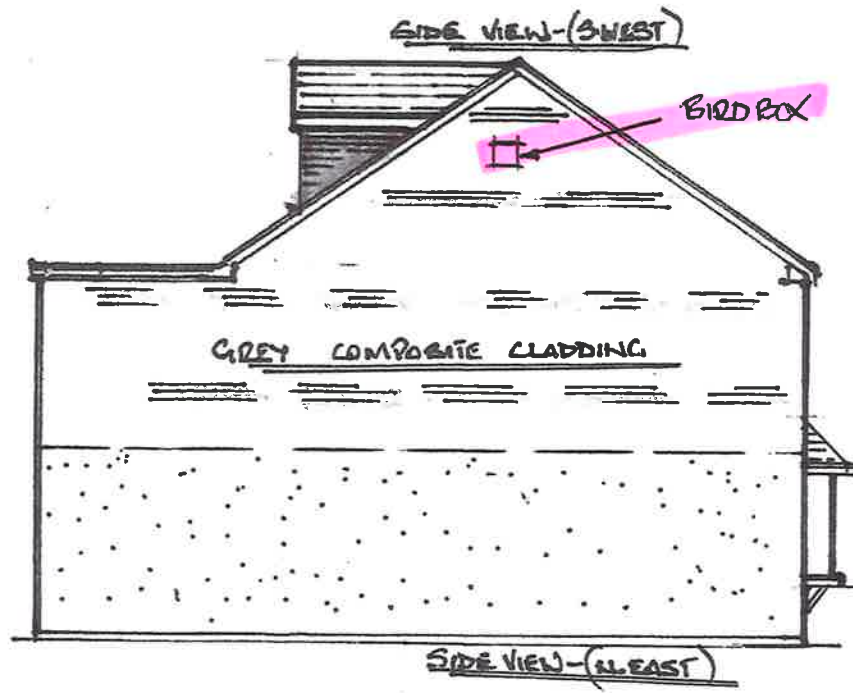


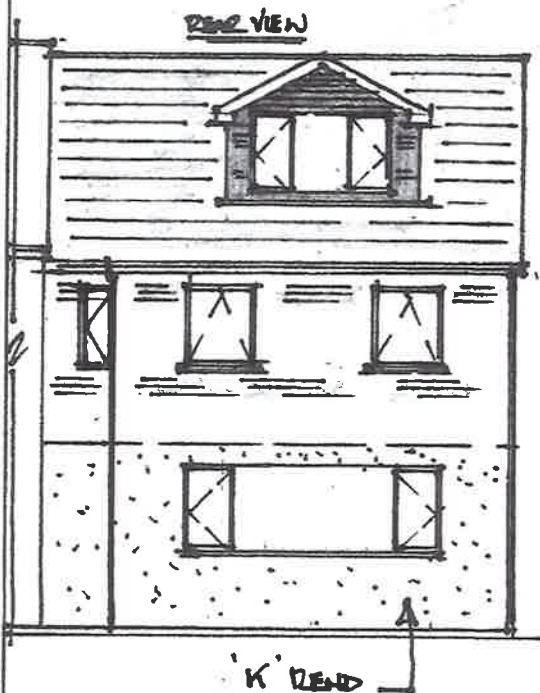

PROPOSED VIEWS

ROOF IN GREY TILES -
WALLS CLAD AT UPPER
LEVEL & 'K' END
TO LOWER

DOORS & WINDOWS
IN GREY UPVL

5 QUEEN STREET
GLYNCORRG
SAIBBL

Drg No 2RA

Scale 1:100 @A4

----- 5m -----