
[redacted] USING FUTURESIPS LTD DATA

BUILDING CONTROL COMPLIANT SIPS
FS200 - 230MM OIA
WS 200 EASIDOISIS - 219MM OIA.
BEAMS & GILLAM T.B.C.

N.B - EASIDOISIS ARE CONCEALED BY INTERNAL STUD WALLS AT 1ST FLOOR & END SIP AT KITCHEN 'X'

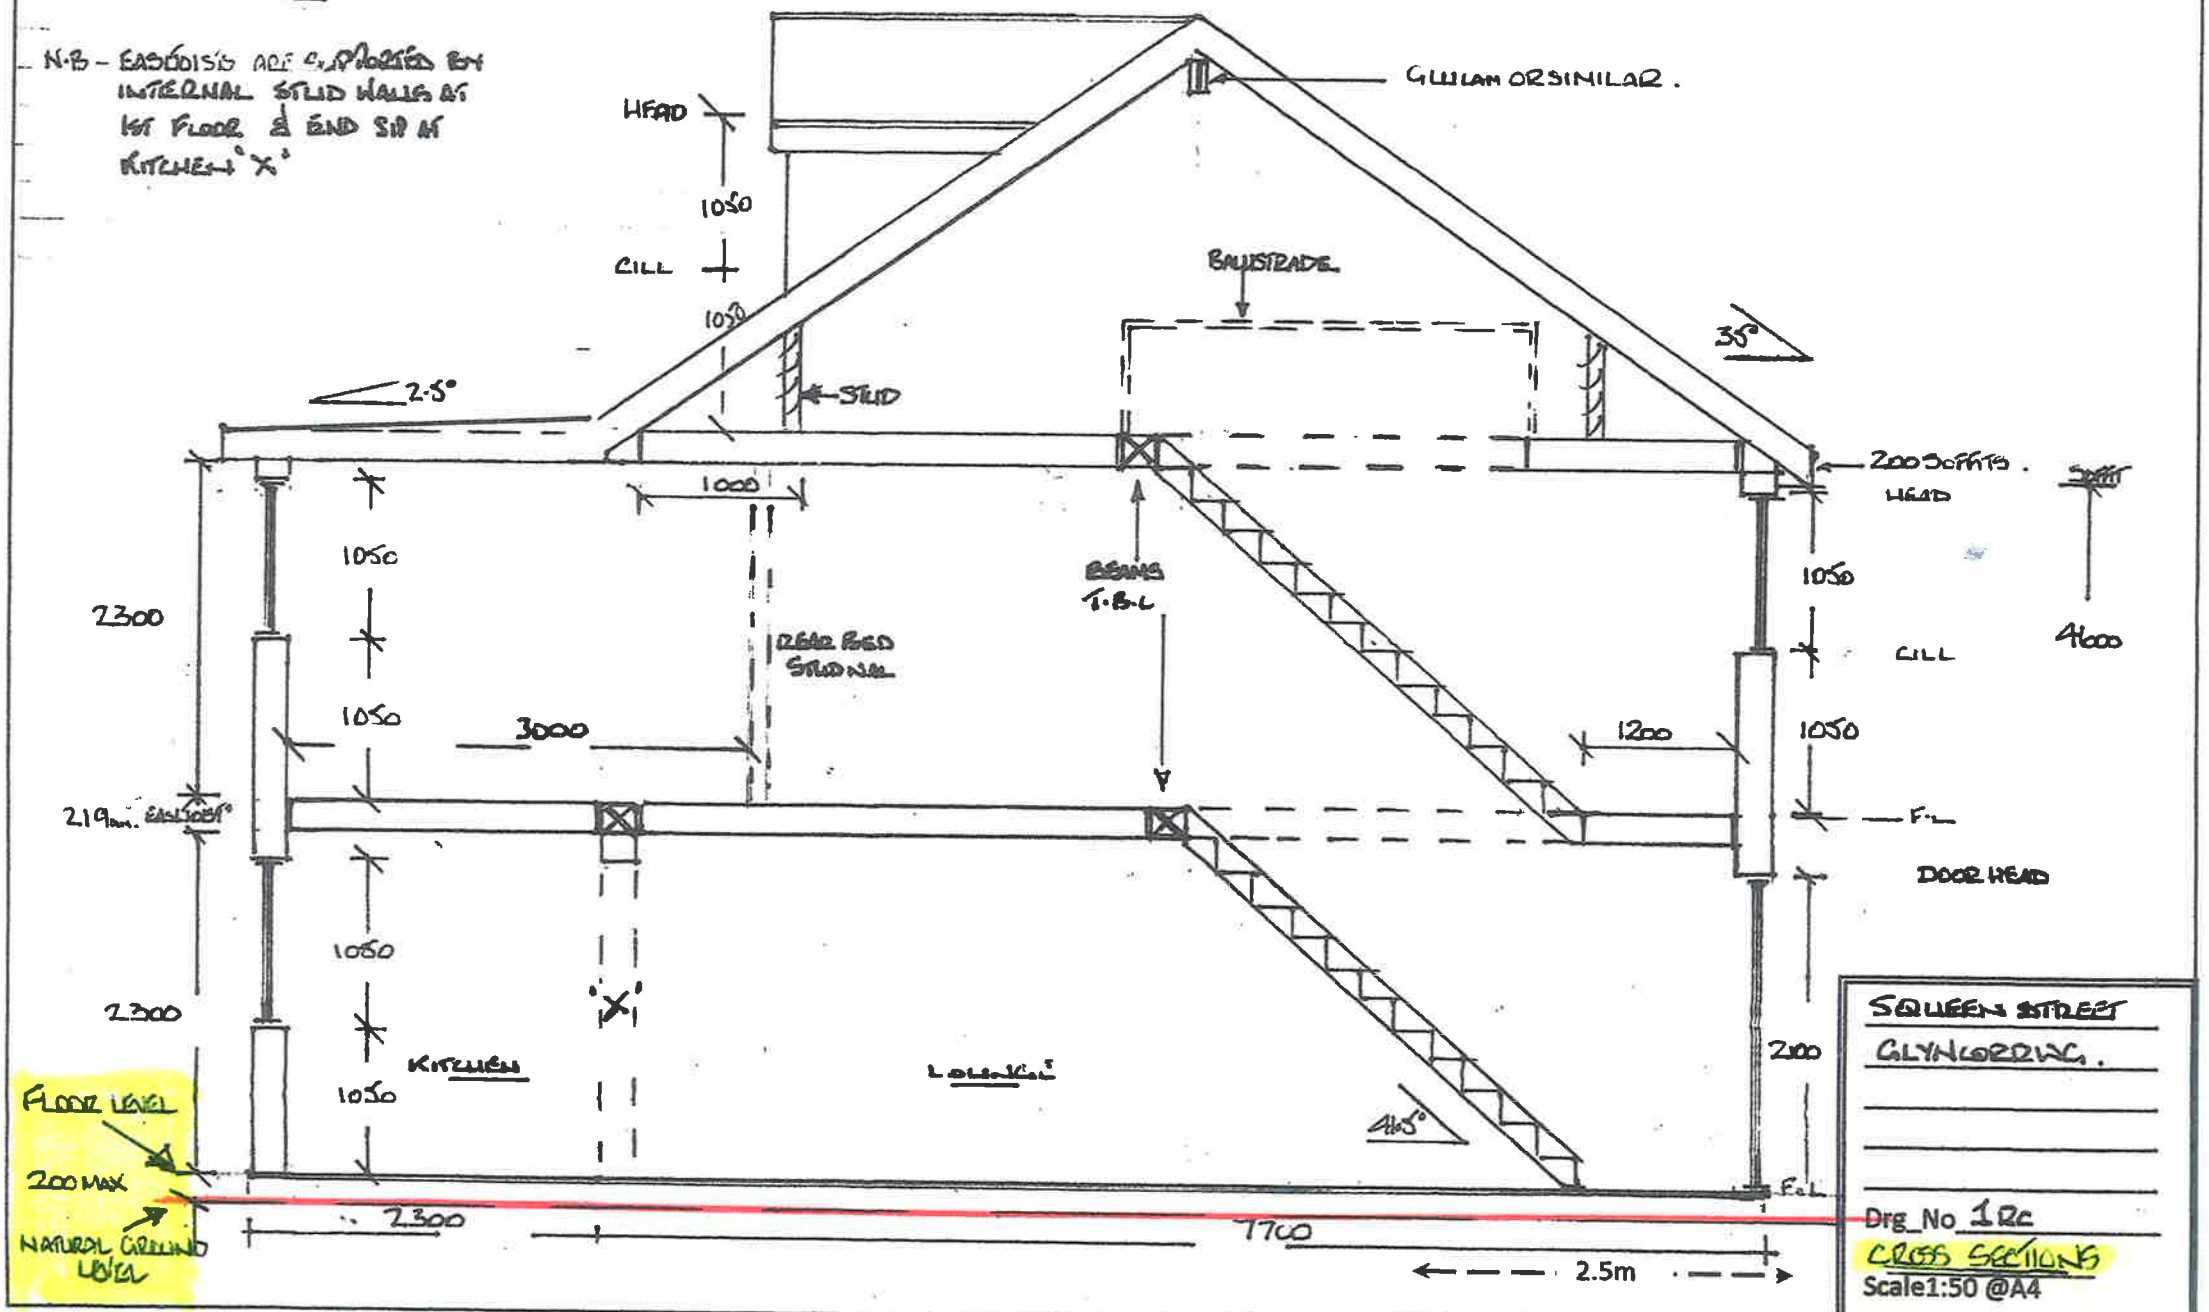


SQUEEN STREET
GLYNCORRWG.

Drg_No 1Rc
CROSS SECTIONS
Scale1:50 @A4