




STEEL TABLE	
REF:	SIZE:
B1	203 x 133 x 25 UB
C1	306 x 165 x 40 UB
C2	203 x 133 x 25UB
EB	178 x 102 x 19 UB
P1	125 x 50 'Z' purlin

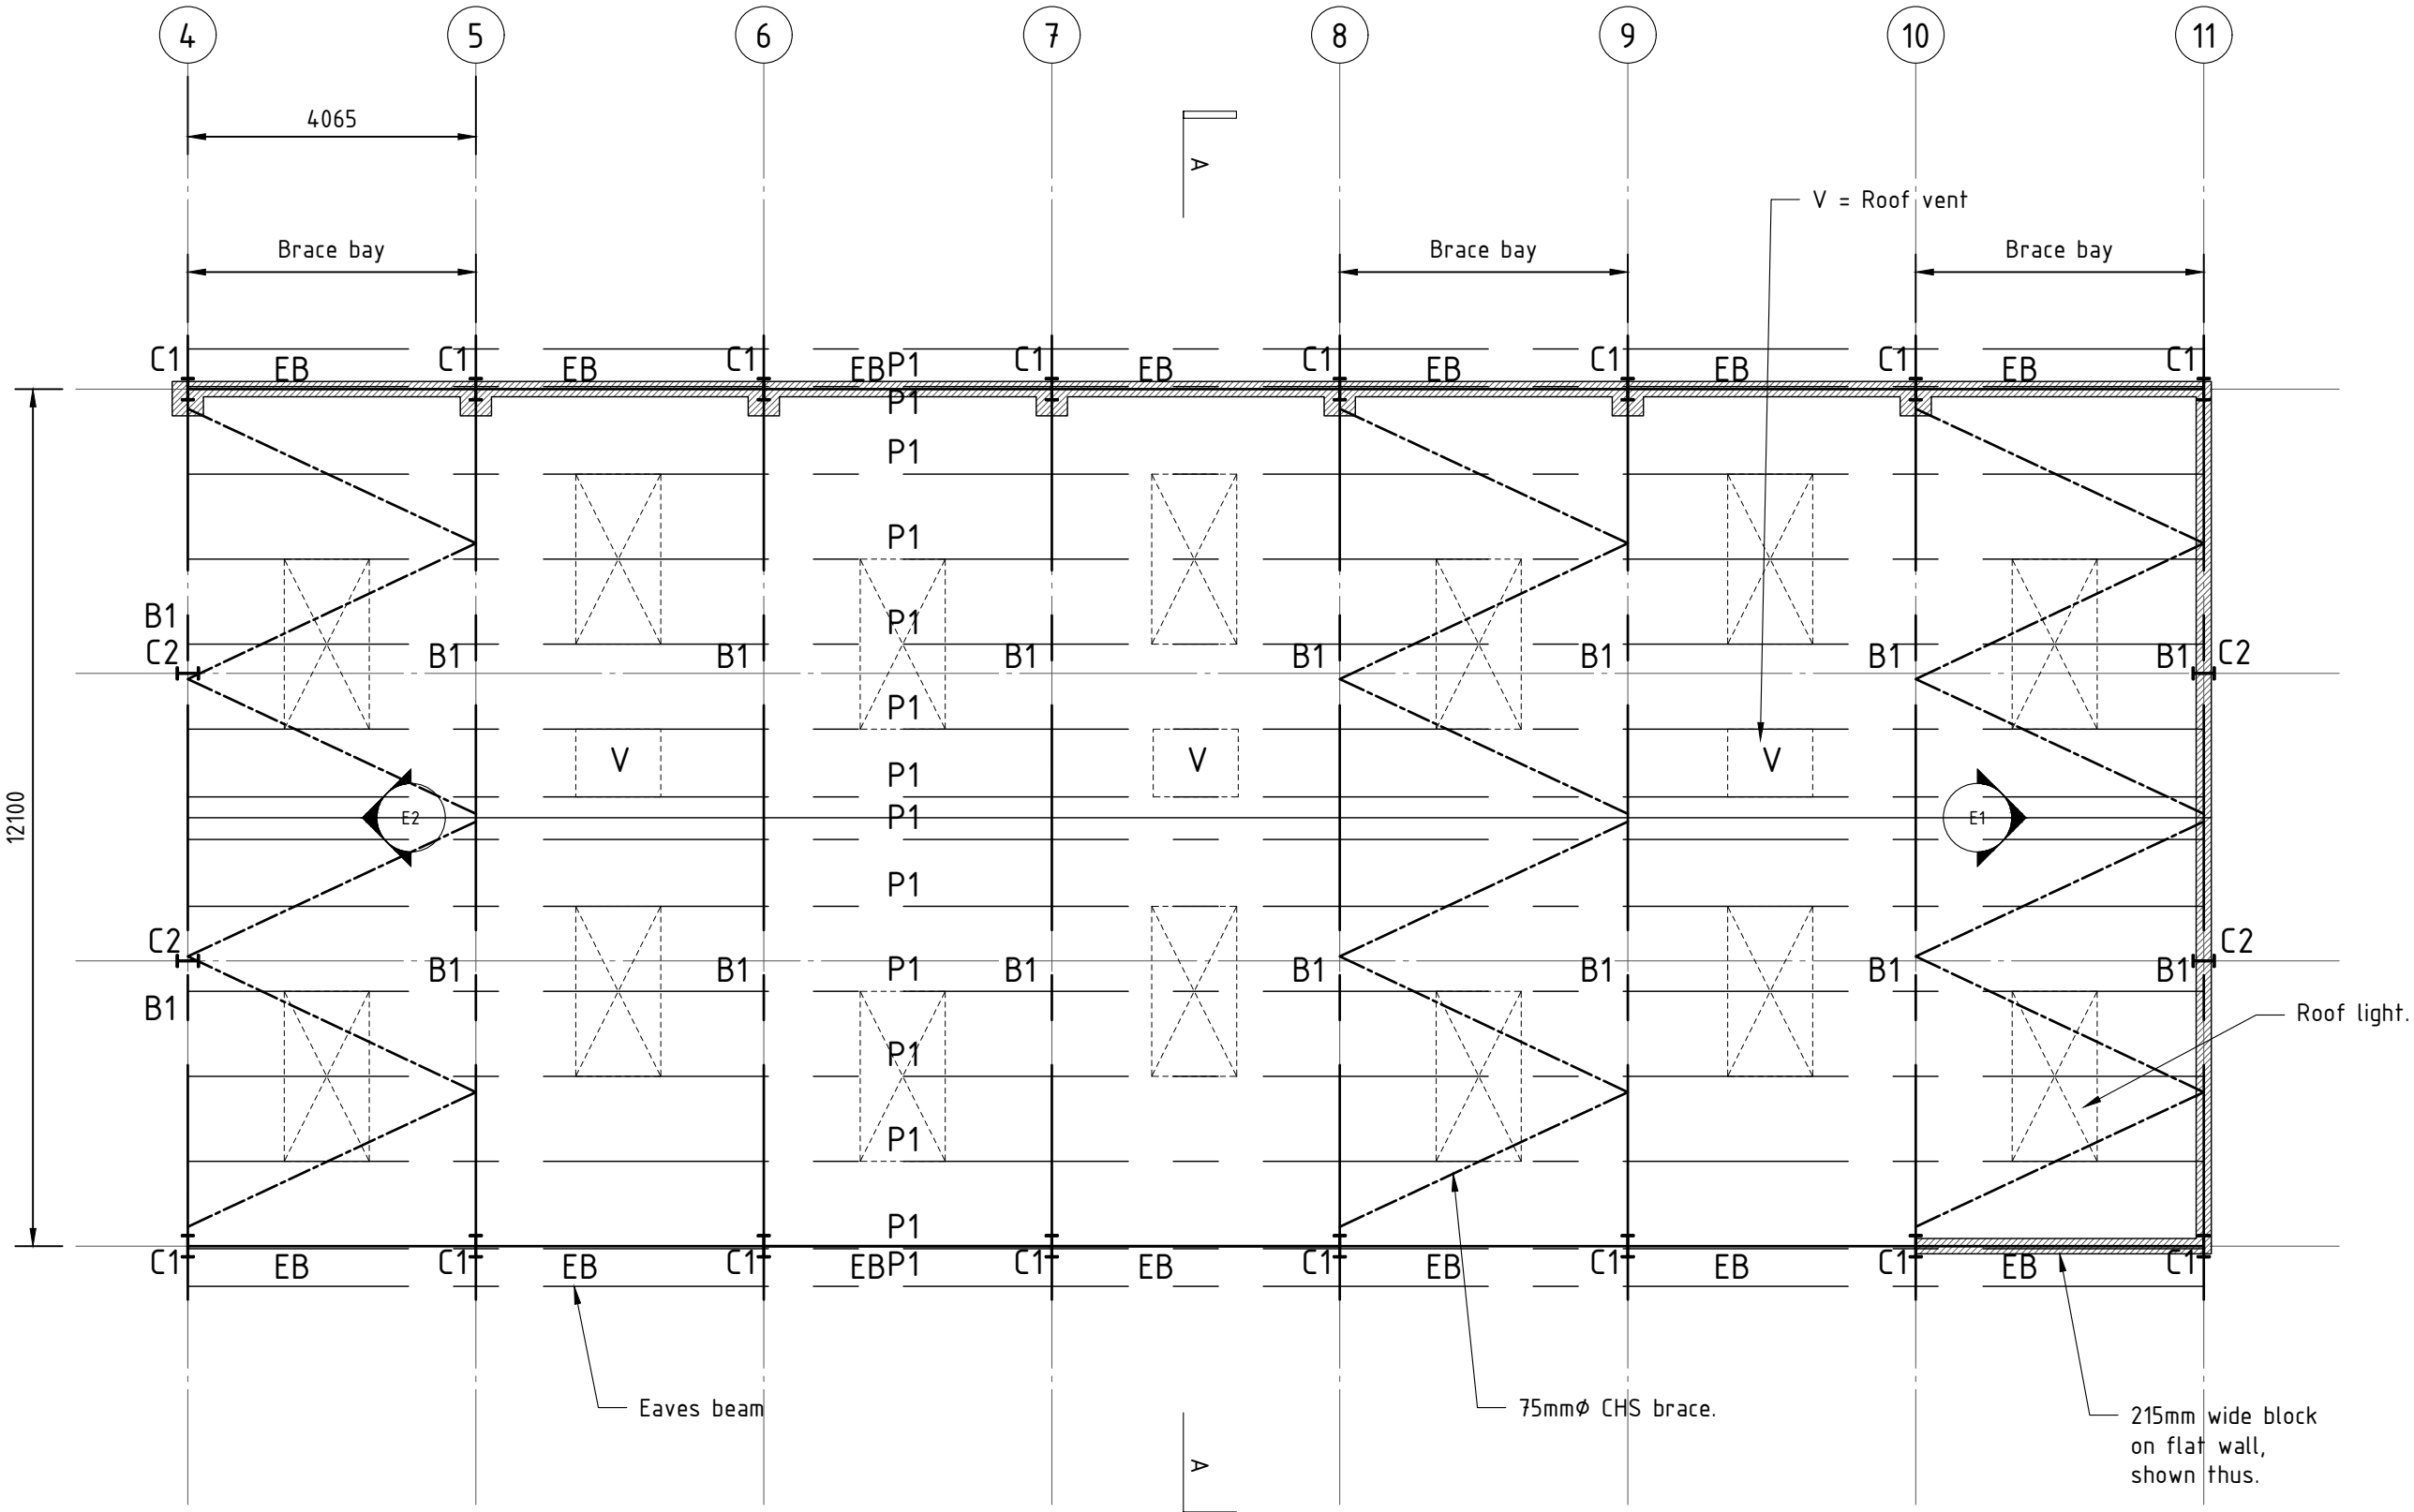


BLD B - Building Plan
1 : 100

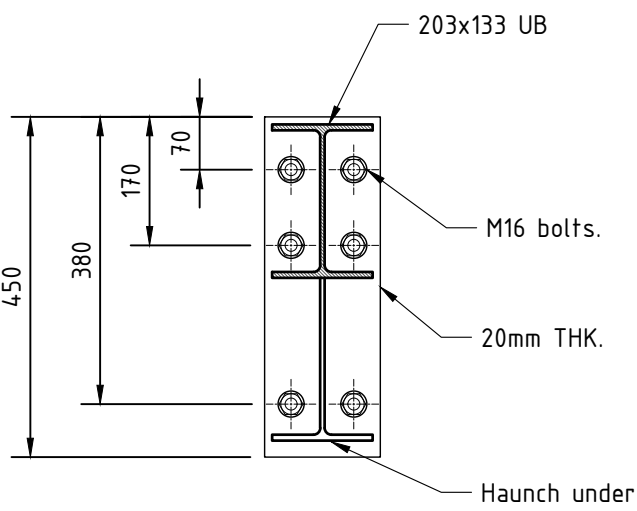


S1 Beam End Plate
1 : 10

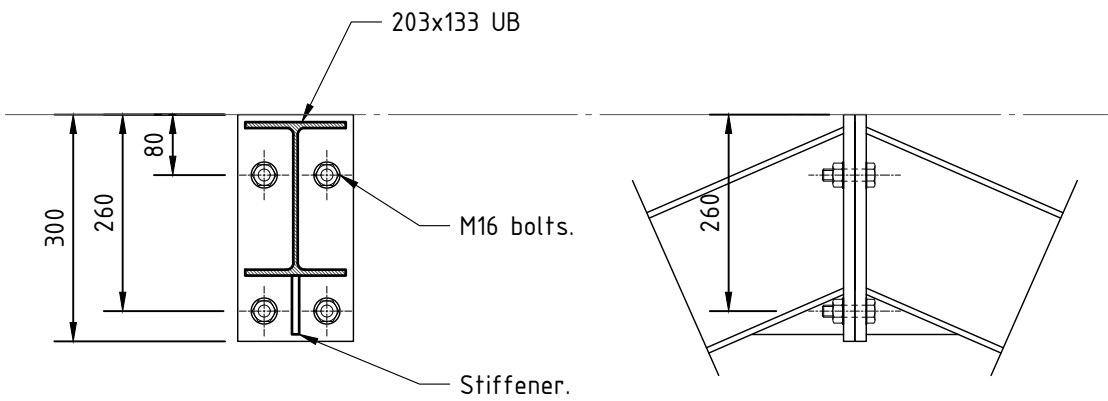


S2 Ridge Connection
1 : 10

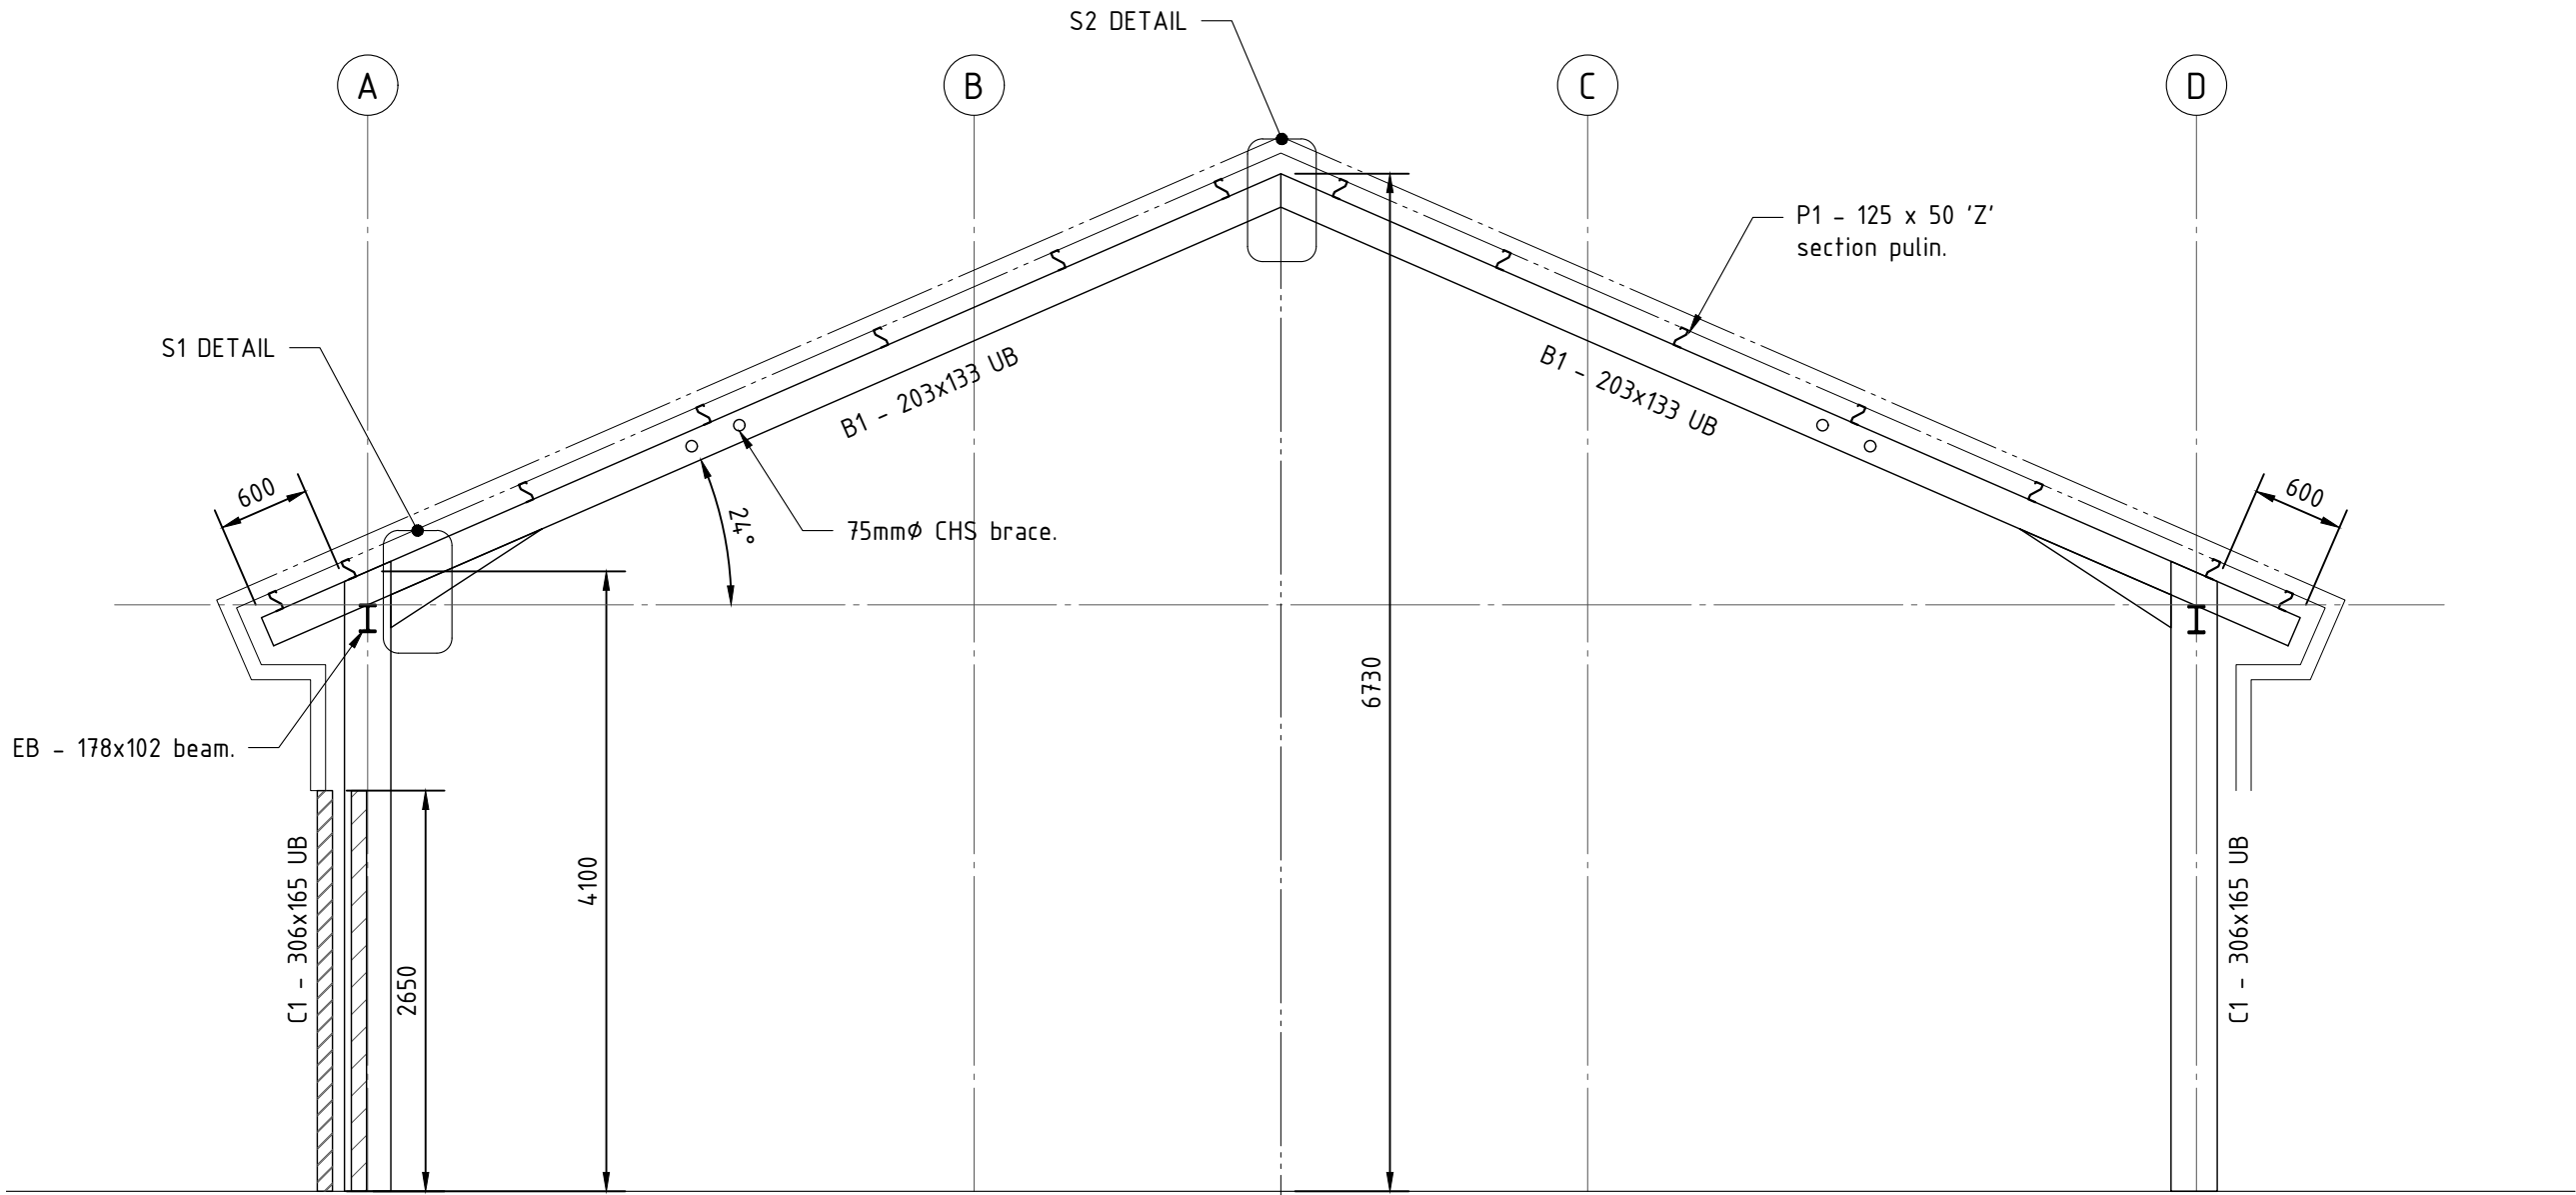

BLD B - Section A-A
1 : 50

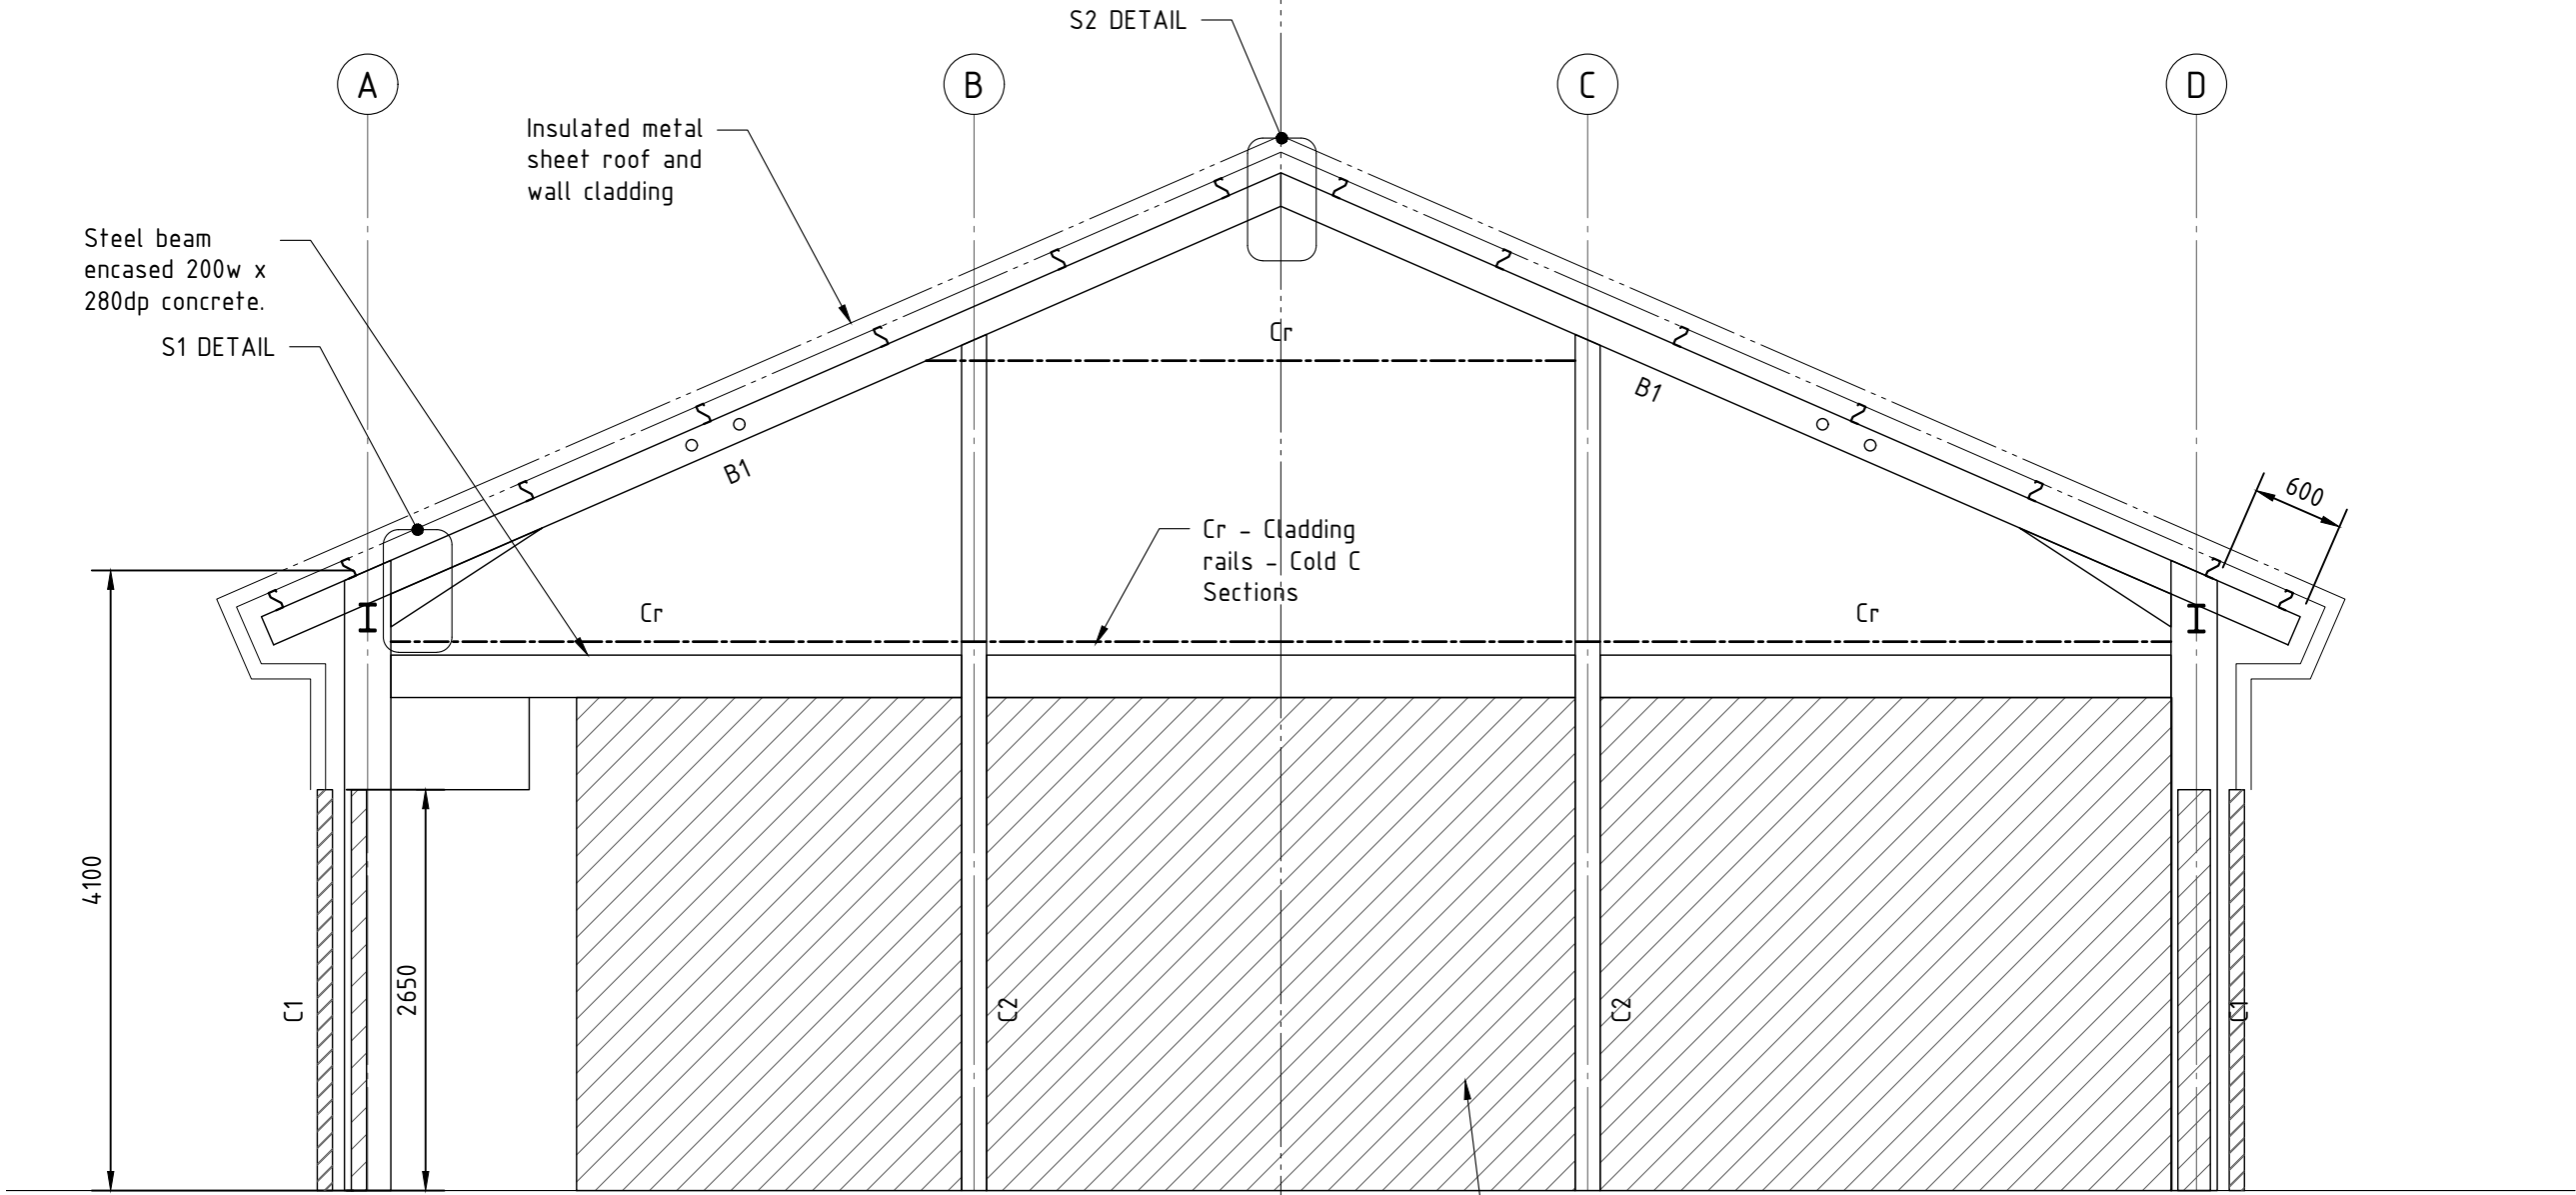

BLD B - Elevation E1
1 : 50

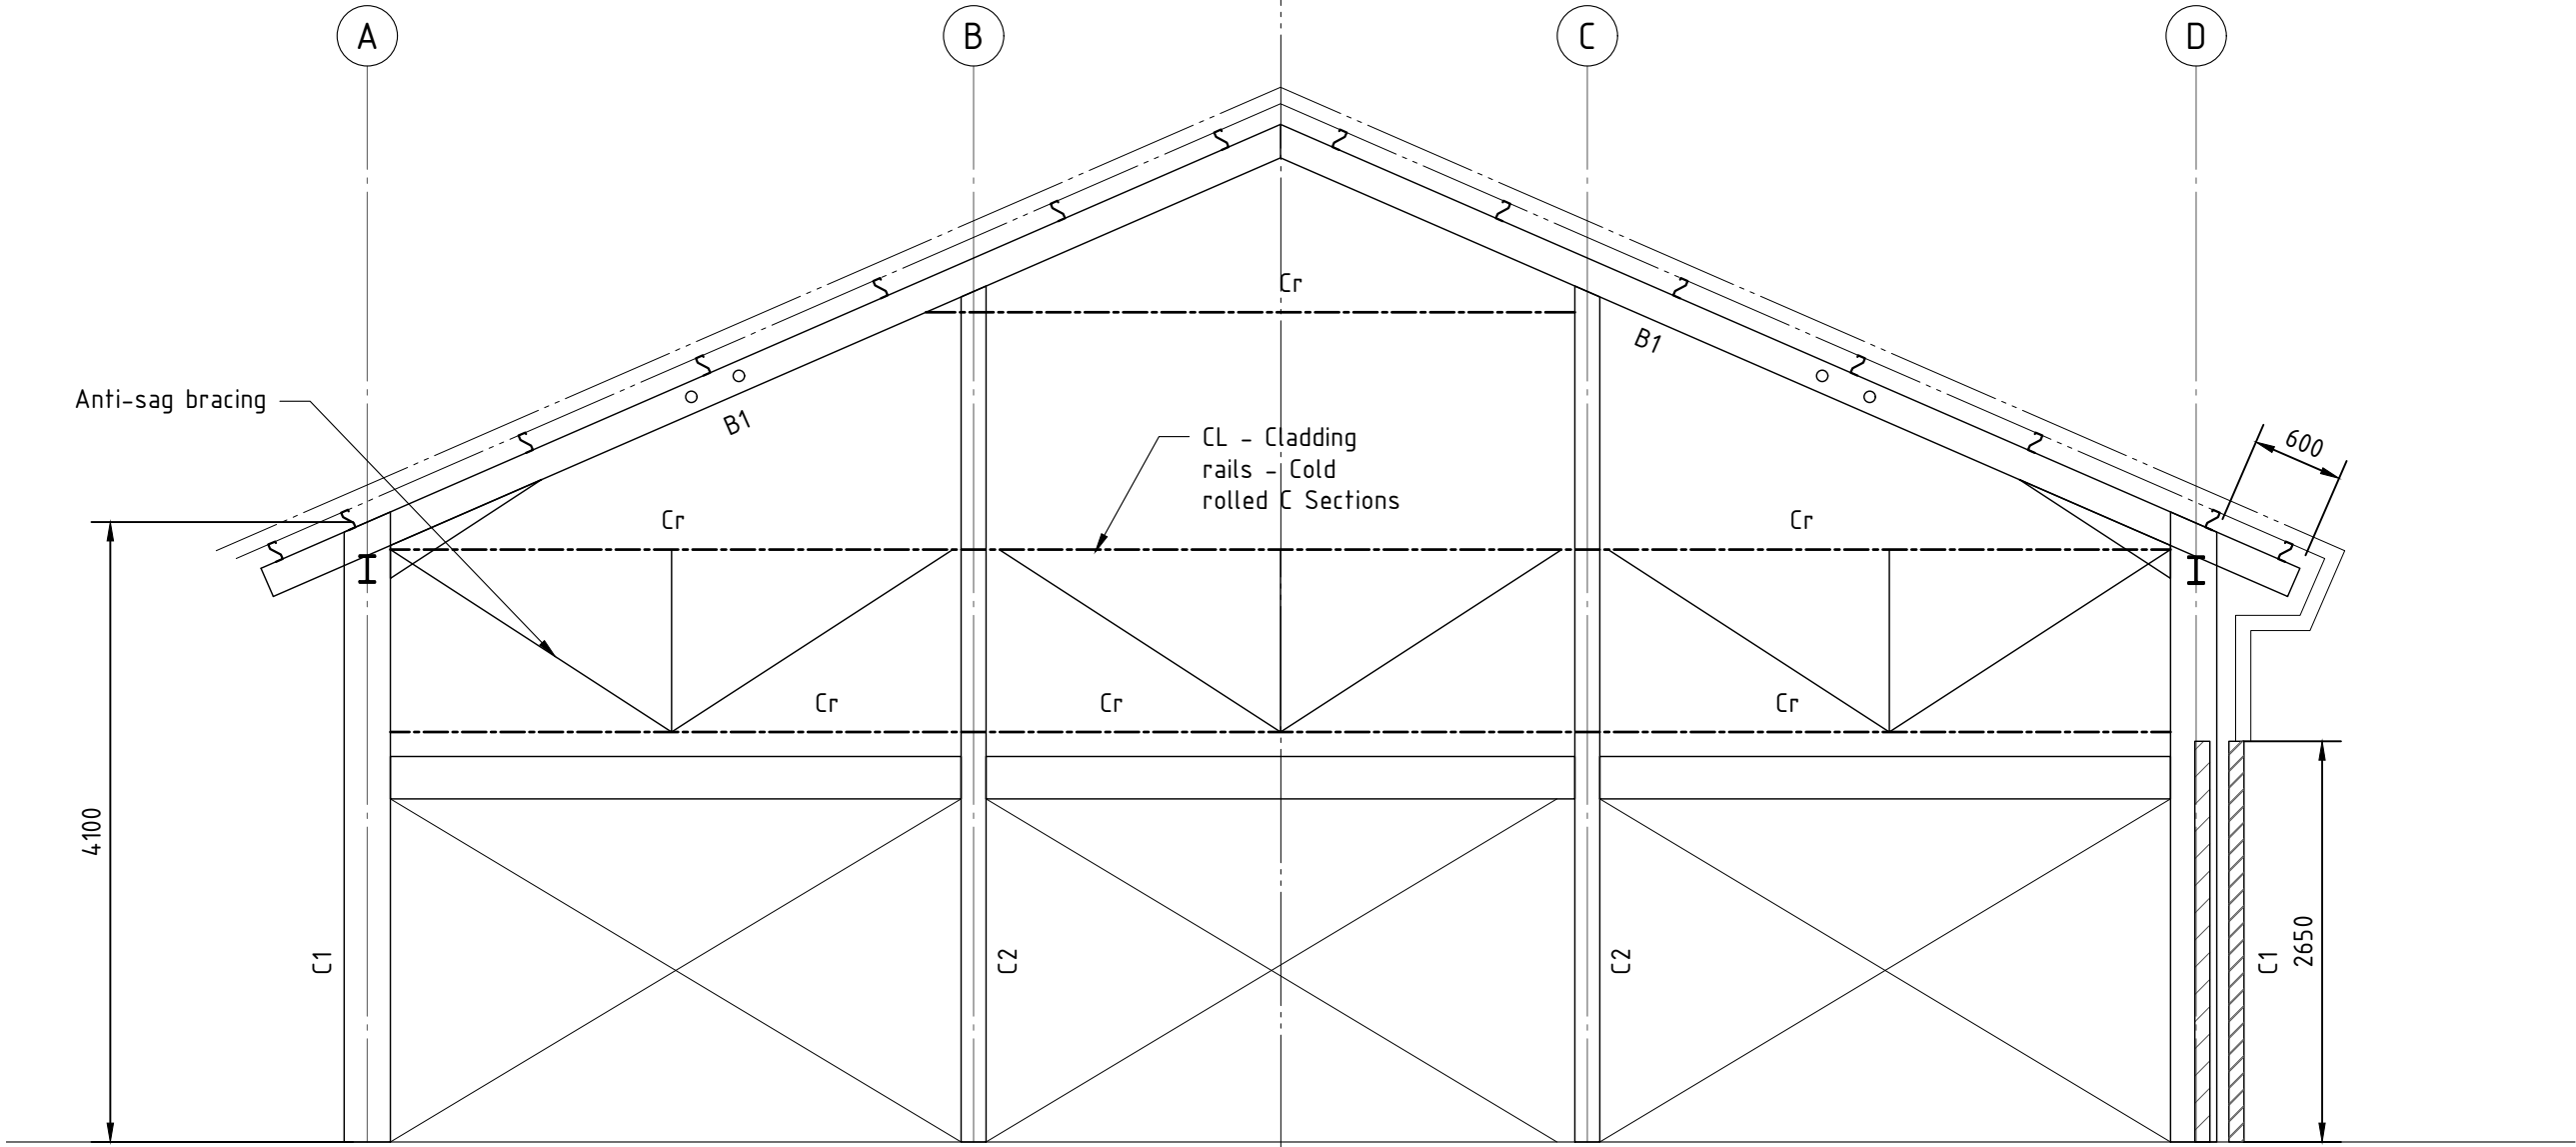

BLD B - Elevation E2
1 : 50

Notes:

This drawing is to be read in conjunction with all relevant Architect's and Engineer's drawings and the specification. This drawing should not be scaled. All dimensions are to be verified by the contractor on site. All discrepancies should be reported to the C.A. prior to the commencement of the works. Only drawings with 'CONSTRUCTION' status are to be used for construction.

01.11.22	P01	Issued for Information	CS	KP
DATE:	REV:	DESCRIPTION:	DRWN:	CHKD:

kPa Consulting
Engineers Ltd

ADDRESS: Hembury Cottage, Southgate Road, Southgate Swansea SA3 2BT
TELEPHONE: 01992 455 817
ONLINE: www.kPaConsulting.co.uk

PROJECT:
Mr Huw Jenkins
Abbey Road Industrial Estate,
Neath,
SA10 7BR

TITLE:
BLD B - Existing Building Plan, Section,
Elevation & Details

STATUS: PRELIMINARY				
SCALE:	DATE:	DRAWN:	CHECKED:	
1:100@A1	OCT'22	CS	KP	
JOB No:	DRG No:	REV:		
939	GA002	P01		