


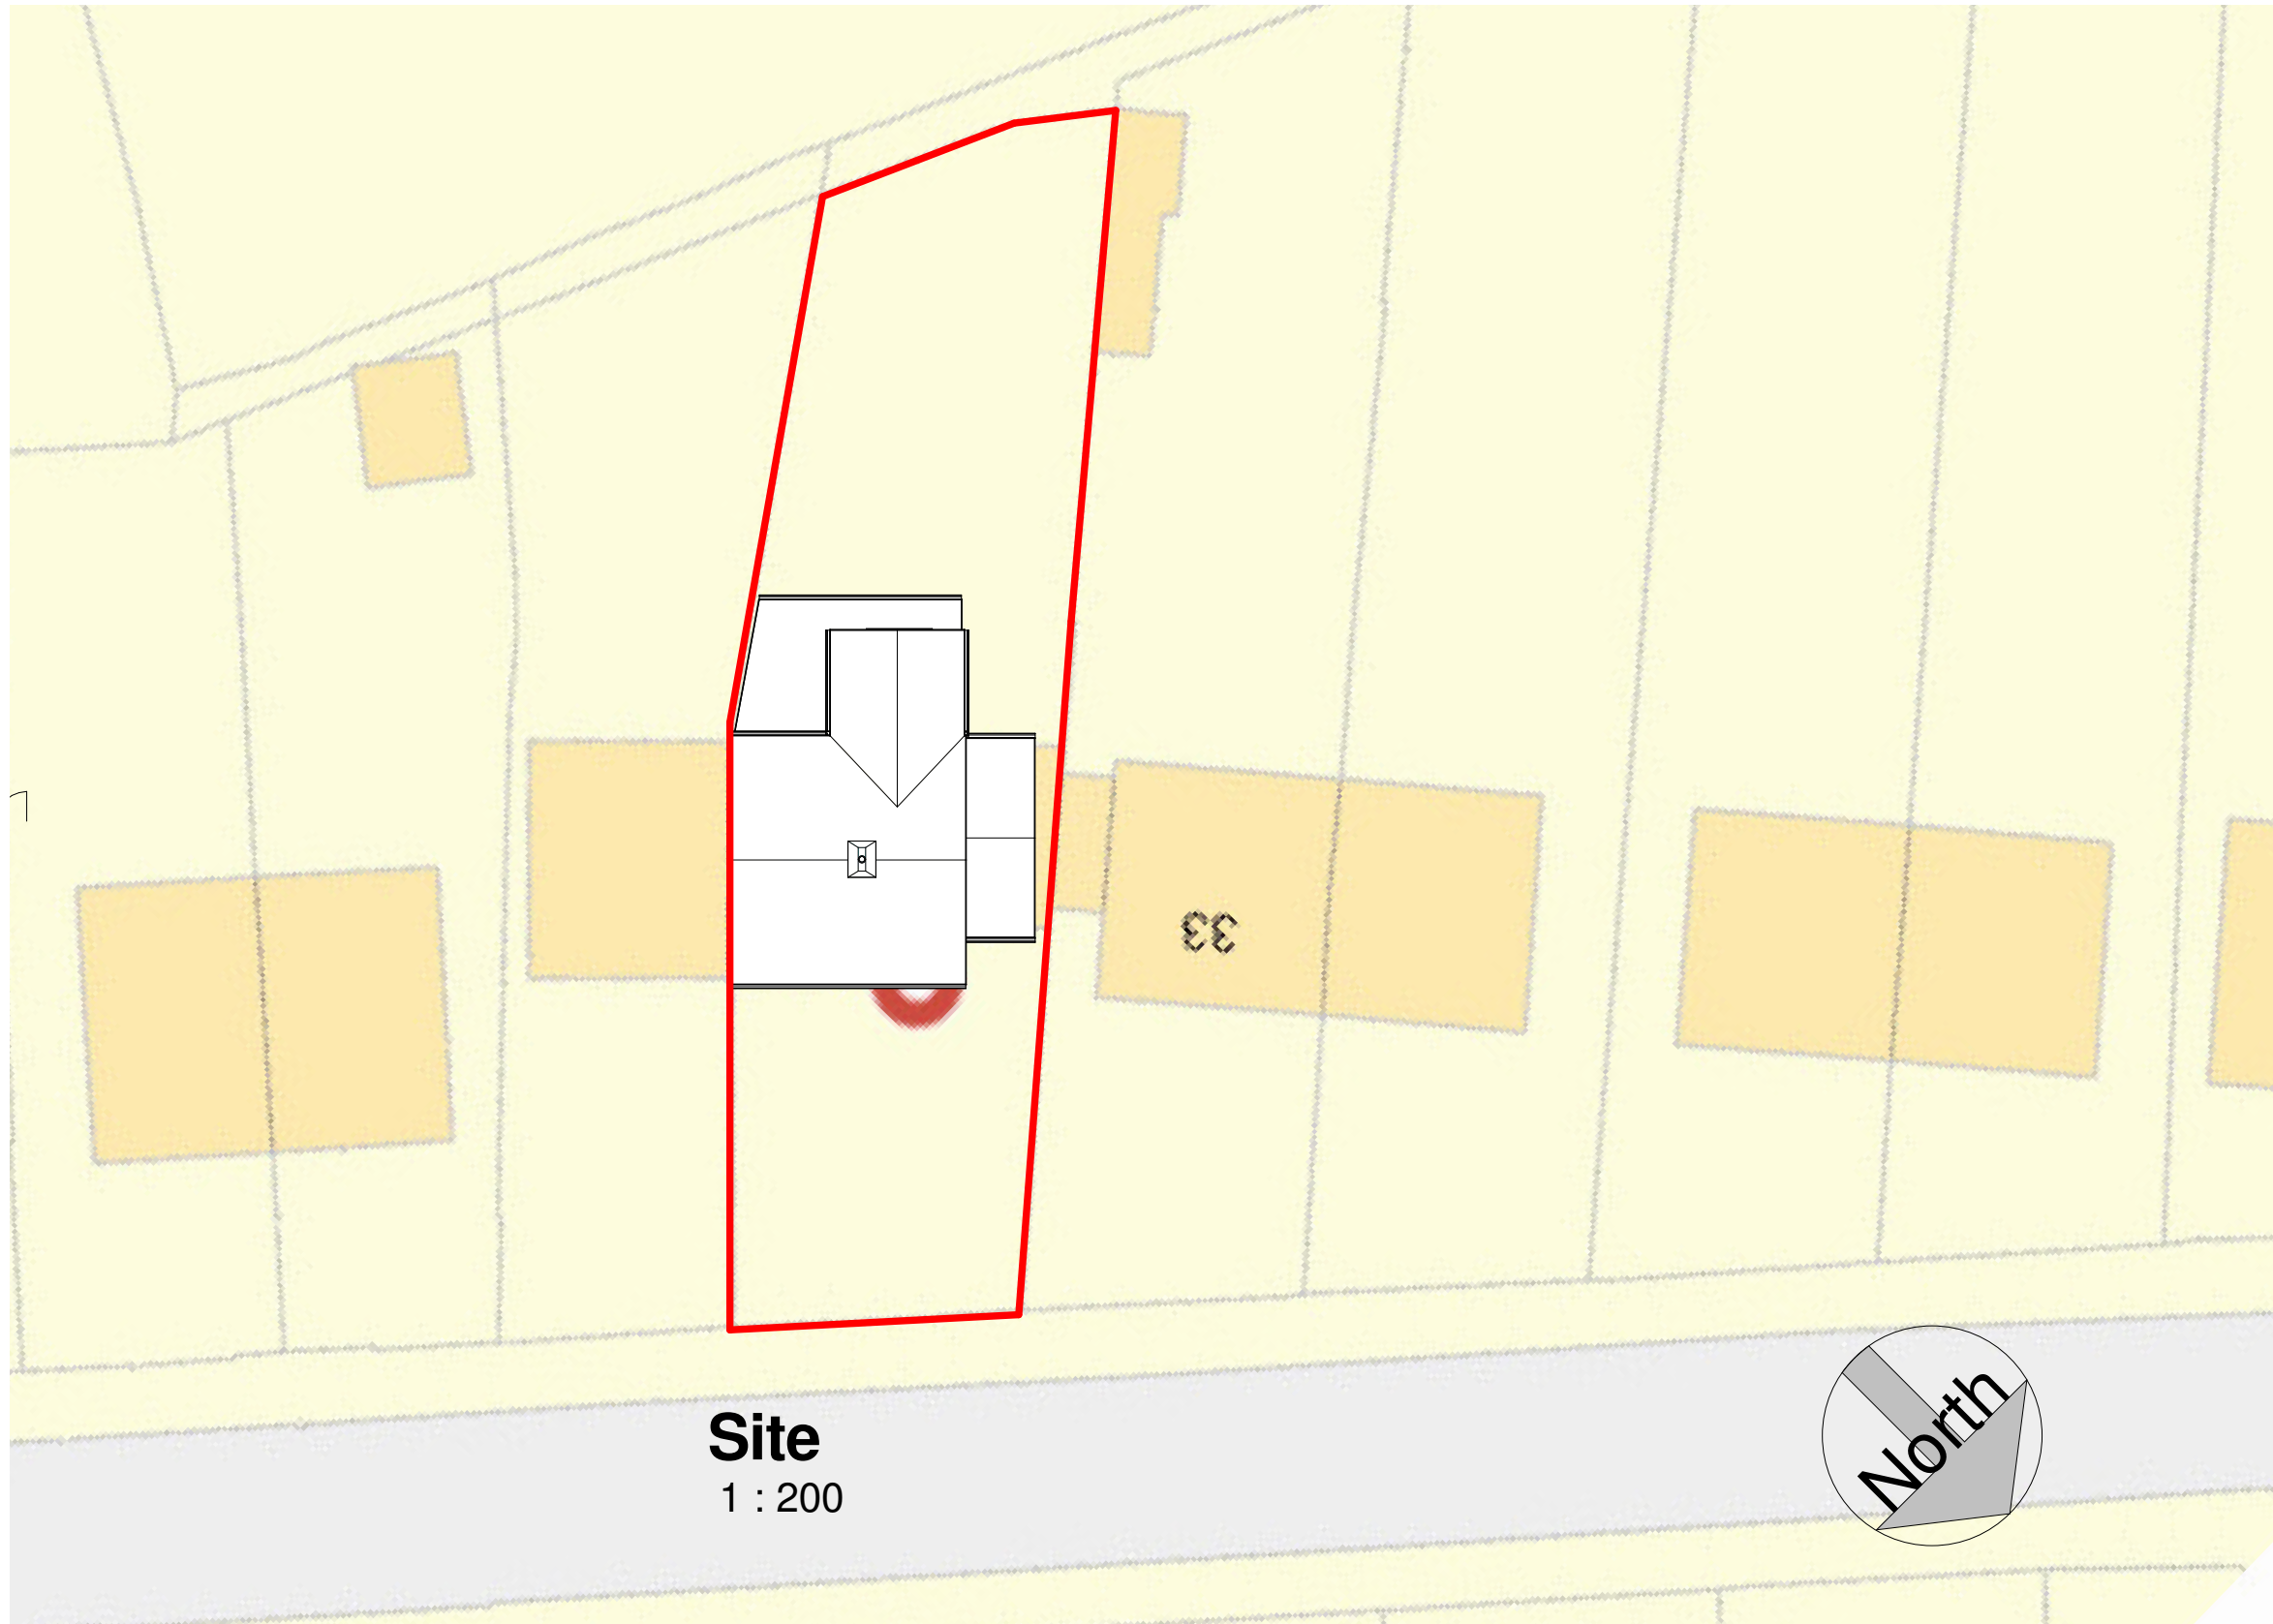

No.	Description	Date

 www.ccs-solutions.co.uk			
CODE	STATUS	SUITABILITY DESCRIPTION	PURPOSE OF ISSUE

PROJECT	35 Beacons View
SHEET	Proposed Block Plan

CLIENT			Mr Azizur Rahman	
Date	19/11/2022	Project number	19112022	Scale (@ A3)
				1 : 200
Drawn by	CCS	DRWAING NUMBER		REV
Checked by	Client	A306		