


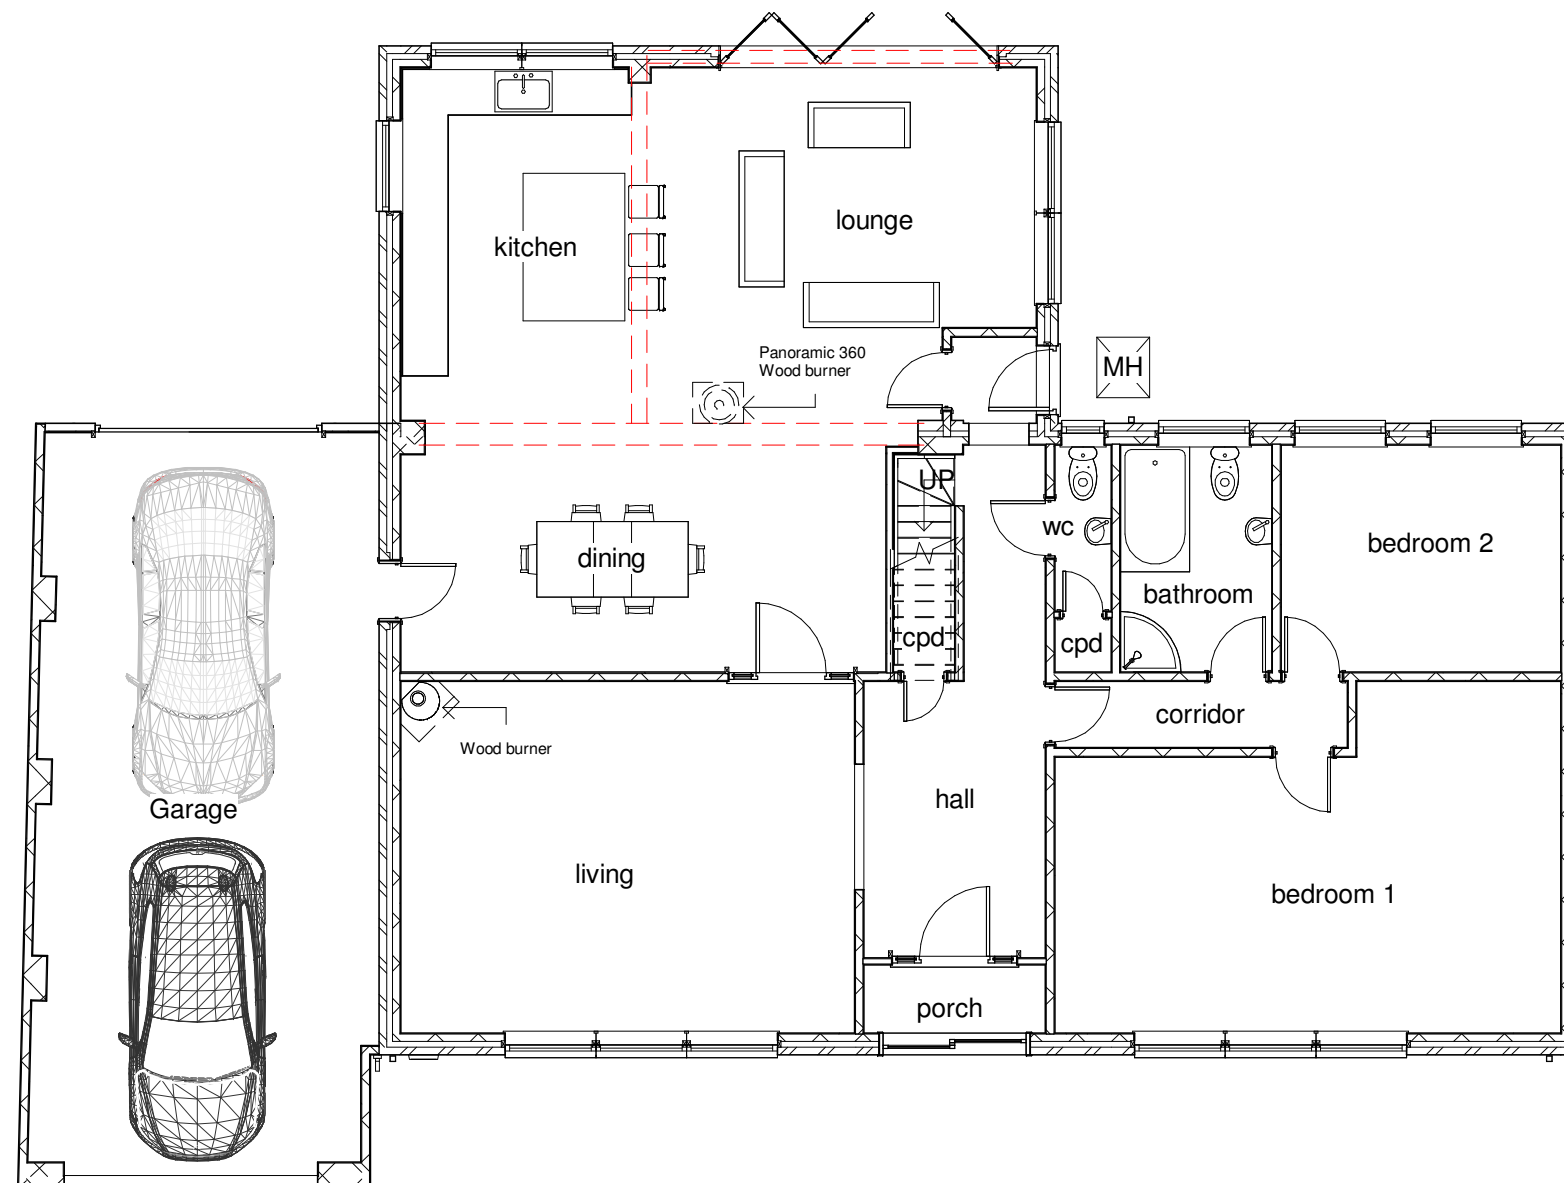

## Proposed GF

1 : 100

|  |     |             |      |   |  |  |  |                    |  |                            |  |                         |  |     |  |
|--|-----|-------------|------|---|--|--|--|--------------------|--|----------------------------|--|-------------------------|--|-----|--|
|  | No. | Description | Date | <div><br/>www.ccs-solutions.co.uk</div> |  |  |  | PROJECT            |  | CLIENT                     |  |                         |  |     |  |
|  |     |             |      |   |  |  |  | 9 Ten Acre Wood    |  | Mr Alex Baker              |  |                         |  |     |  |
|  |     |             |      |   |  |  |  |                    |  |                            |  |                         |  |     |  |
|  |     |             |      |   |  |  |  | Date<br>28/11/2022 |  | Project number<br>28112022 |  | Scale (@ A3)<br>1 : 100 |  |     |  |
|  |     |             |      |   |  |  |  | SHEET              |  | Drawn by<br>CCS            |  | DRWAING NUMBER          |  | REV |  |
|  |     |             |      |   |  |  |  |                    |  | Checked by<br>Client       |  | A305                    |  | C   |  |
|  |     |             |      |   |  |  |  |                    |  |                            |  |                         |  |     |  |
|  |     |             |      |   |  |  |  |                    |  |                            |  |                         |  |     |  |