


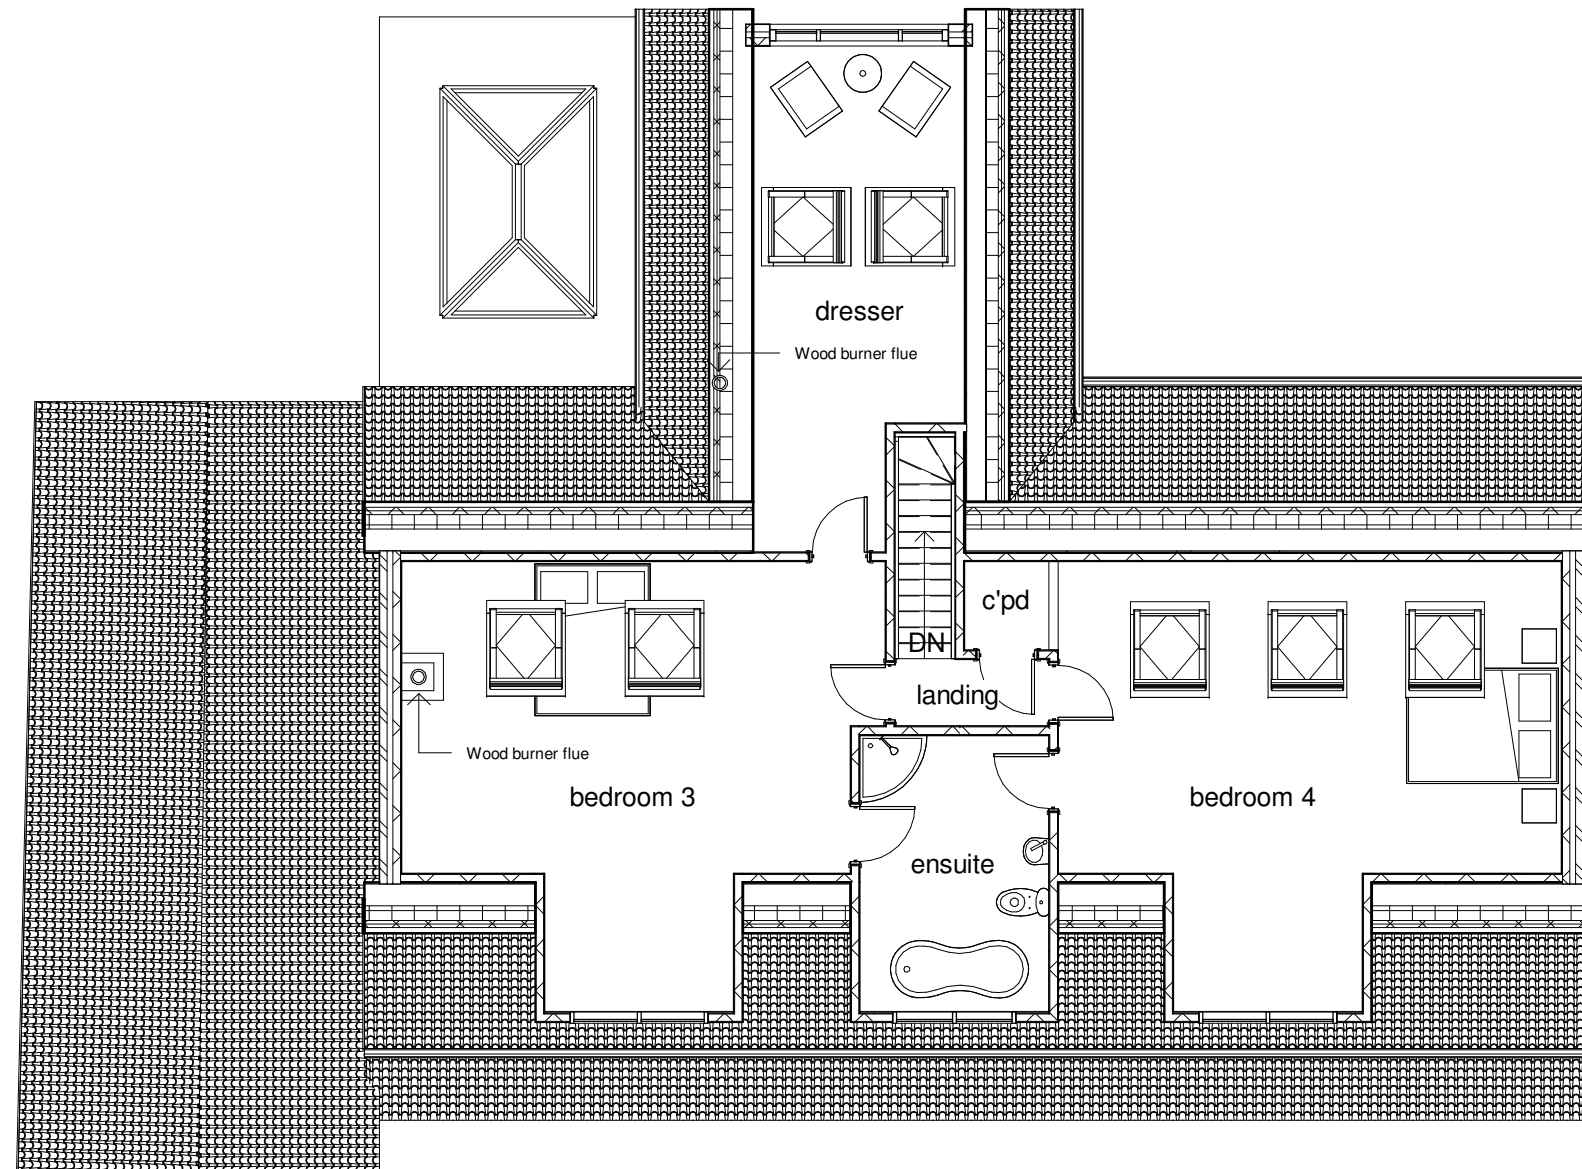

Proposed Loft

1 : 100

	No.	Description	Date	 www.ccs-solutions.co.uk				PROJECT		CLIENT		
								9 Ten Acre Wood		Mr Alex Baker		
				CODE	STATUS	SUITABILITY DESCRIPTION	PURPOSE OF ISSUE	SHEET	Proposed Loft	Date	Project number	Scale (@ A3)
										28/11/2022	28112022	1 : 100
										Drawn by	DRWAING NUMBER	REV
										CCS		
										Checked by	A309	C
										Client		