


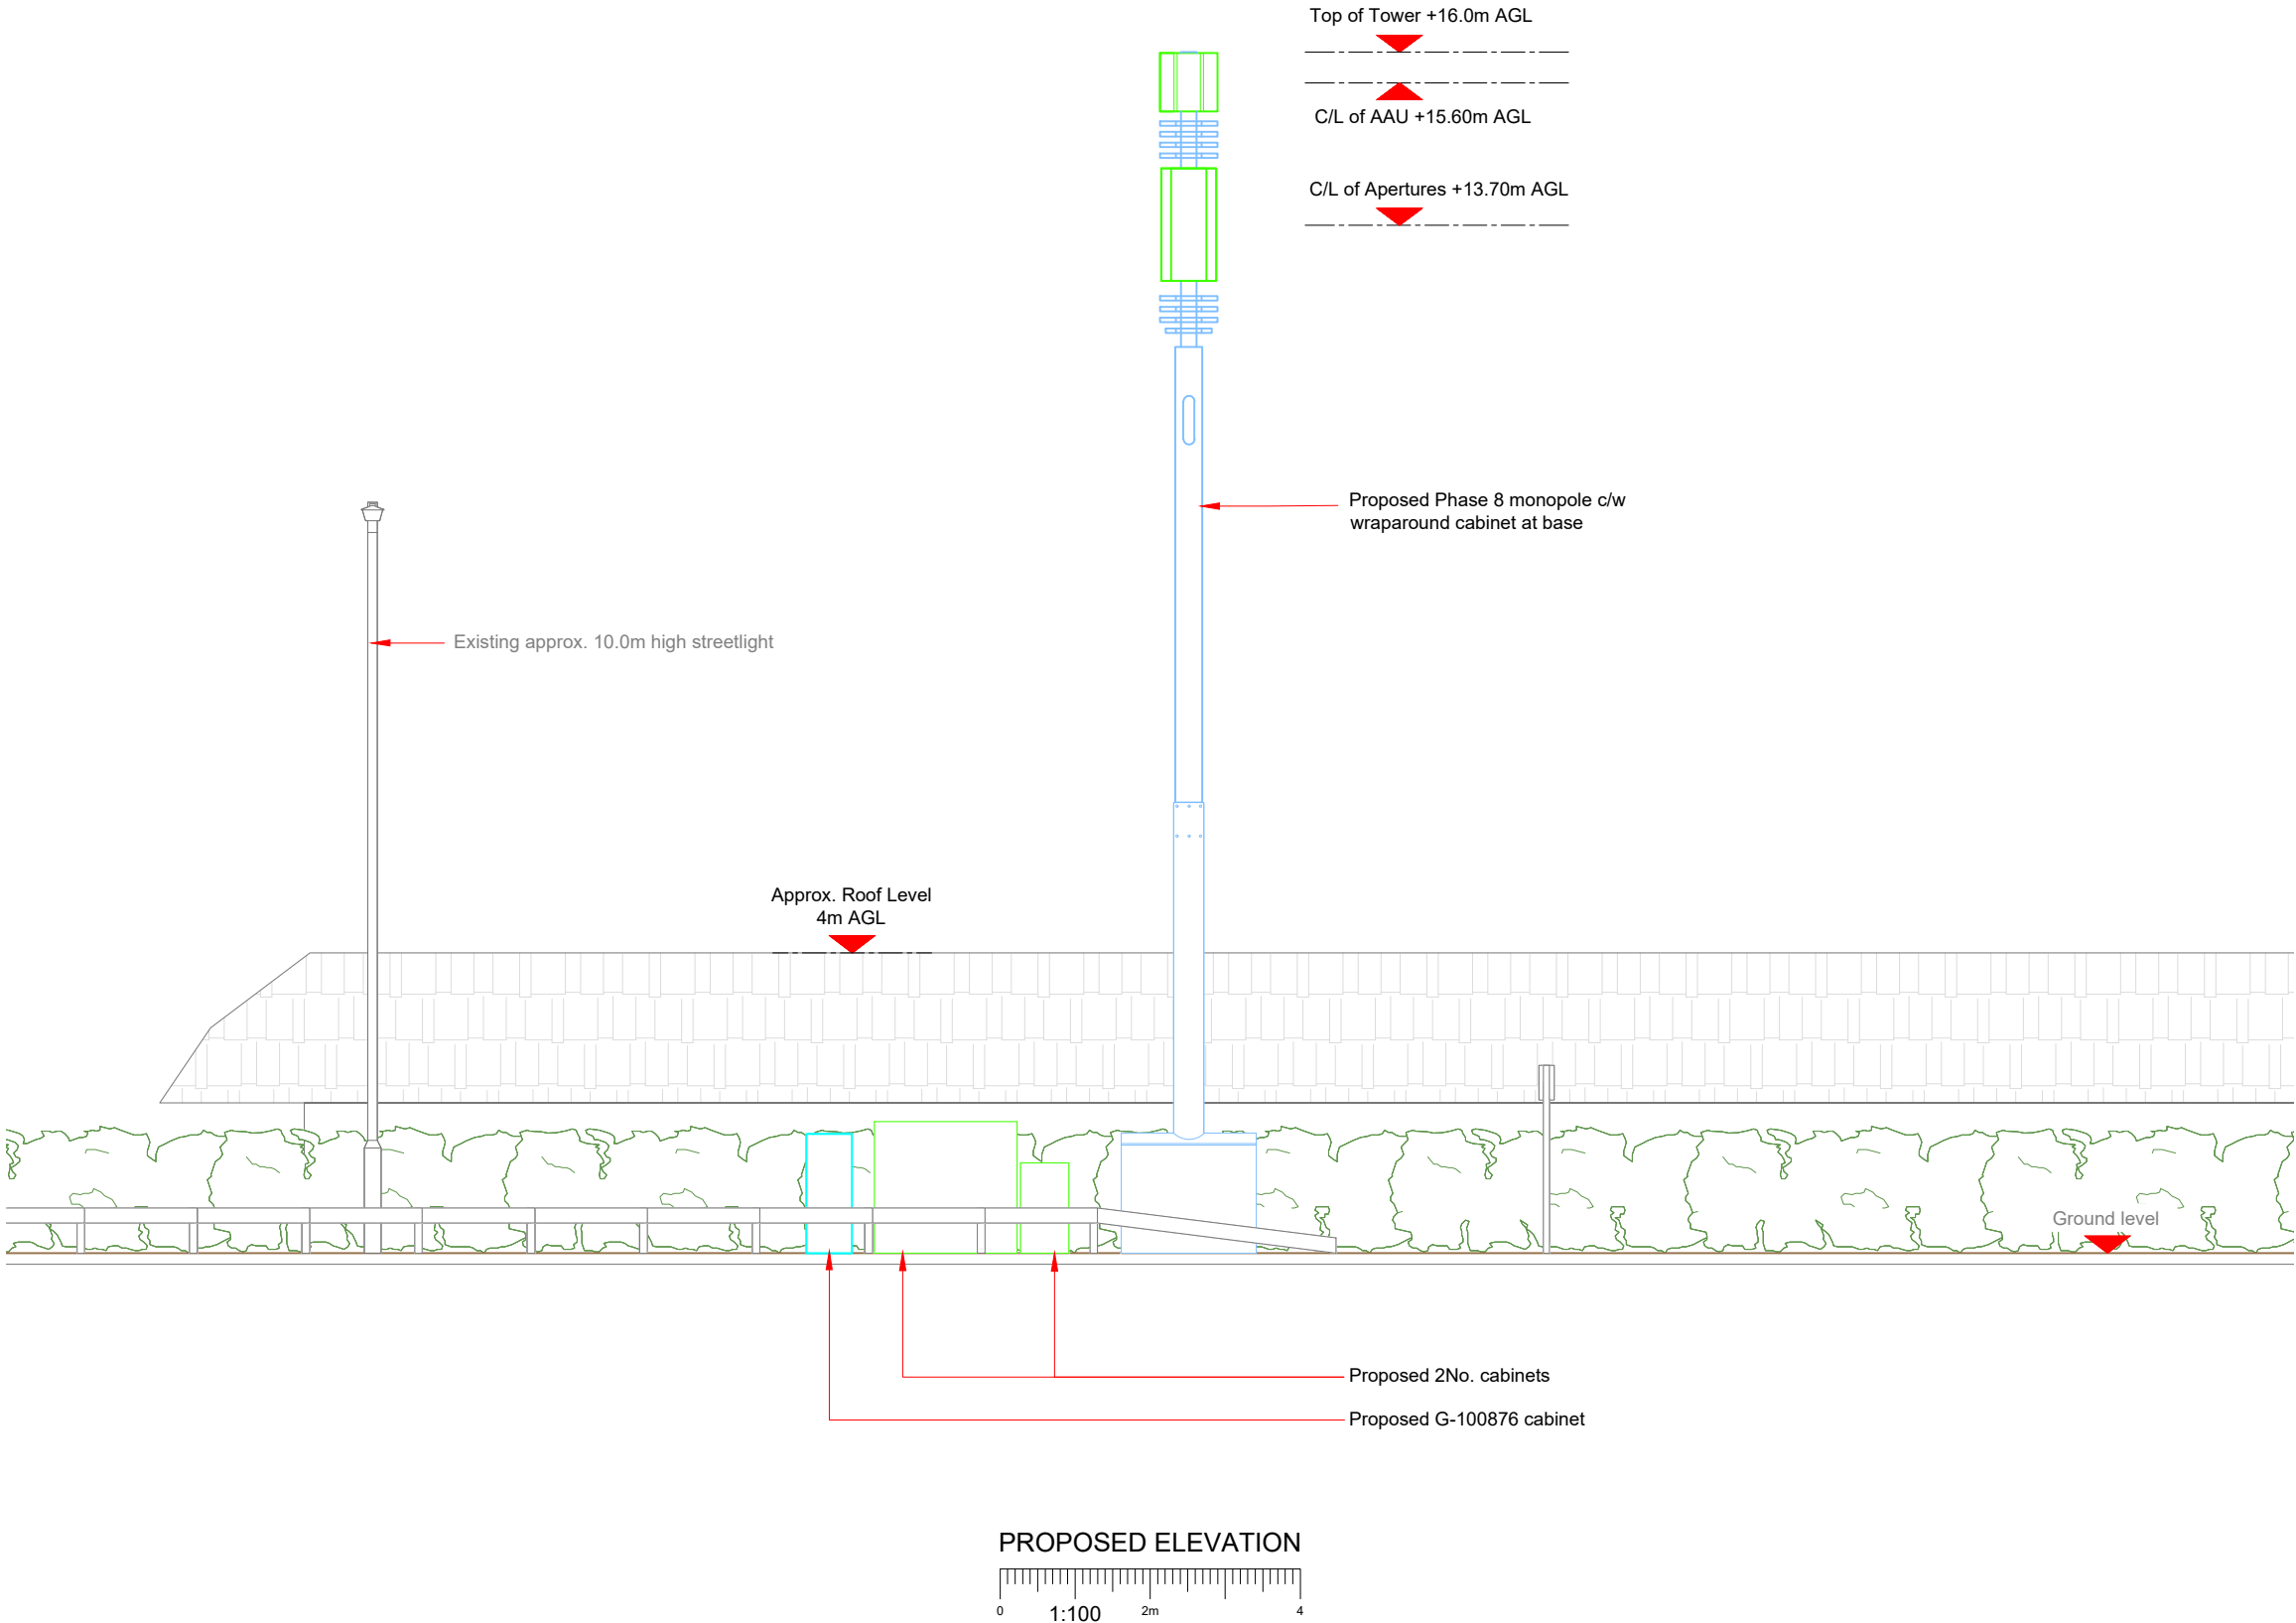

| Antenna Aperture ID | Proposed 4G/5G Bearing |
|---------------------|------------------------|
| A1                  | 40°                    |
| A2                  | 40°                    |
| B1                  | 160°                   |
| B2                  | 160°                   |
| C1                  | 280°                   |
| C2                  | 280°                   |

NOTES:

1. ALL DIMENSIONS IN MM UNLESS OTHERWISE NOTED.

|           |            |                                          |                   |        |
|-----------|------------|------------------------------------------|-------------------|--------|
| Master:   | MBNL / EE: | Project:                                 | Purpose of Issue: | Issue: |
| M003      | MBNL       | 3UK DNSW                                 | Planning          | C      |
| Date:     | 20/12/2022 | Revision / Upgrade Description:          |                   |        |
| Drawn:    | CDN        | Pole location amended                    |                   |        |
| Checked:  | DH         |                                          |                   |        |
| Approved: | SD         |                                          |                   |        |
| Master:   | MBNL / EE: | Project:                                 | Purpose of Issue: | Issue: |
| M002      | MBNL       | 3UK DNSW                                 | Planning          | B      |
| Date:     | 22/11/2021 | Revision / Upgrade Description:          |                   |        |
| Drawn:    | CDN        | Pole location amended                    |                   |        |
| Checked:  | DH         |                                          |                   |        |
| Approved: | SD         |                                          |                   |        |
| Master:   | MBNL / EE: | Project:                                 | Purpose of Issue: | Issue: |
| M001      | MBNL       | 3UK DNSW                                 | Planning          | A      |
| Date:     | 07/06/2021 | Revision / Upgrade Description:          |                   |        |
| Drawn:    | CDN        | First Issue - Site nomination dated: TBC |                   |        |
| Checked:  | DH         |                                          |                   |        |
| Approved: | SD         |                                          |                   |        |

**CK Hutchison  
Networks (UK)  
Limited**

Great Brighams Mead,  
Vastern Road, Reading,  
Berkshire, England,  
RG1 8DJ

Design Consultant & Principal Contractor:



**WHP Telecoms**

Unit 1 Maple Park,  
Low Fields Avenue, Leeds  
LS12 6HH

Tel: 01133023550  
e-mail: info@whptelecoms.com

Site Name:  
**B4242 STREETWORKS**

Site ID:  
**NPT17245**

Address:  
**B4242, BLAENGWRACH,  
NEATH PORT TALBOT, WALES,  
SA11 5NZ**

Title:  
**260 PROPOSED ELEVATION**

Project:  
**3UK DNSW**

Purpose of Issue:  
**PLANNING**

|                             |                                |                           |
|-----------------------------|--------------------------------|---------------------------|
| EE Cell ID:<br><b>82833</b> | MBNL Cell ID:<br><b>NPT075</b> | Cell ID:<br><b>SA0553</b> |
|-----------------------------|--------------------------------|---------------------------|

|                                            |                    |
|--------------------------------------------|--------------------|
| Master Drawing No:<br><b>NPT17245_M003</b> | Issue:<br><b>C</b> |
|--------------------------------------------|--------------------|