



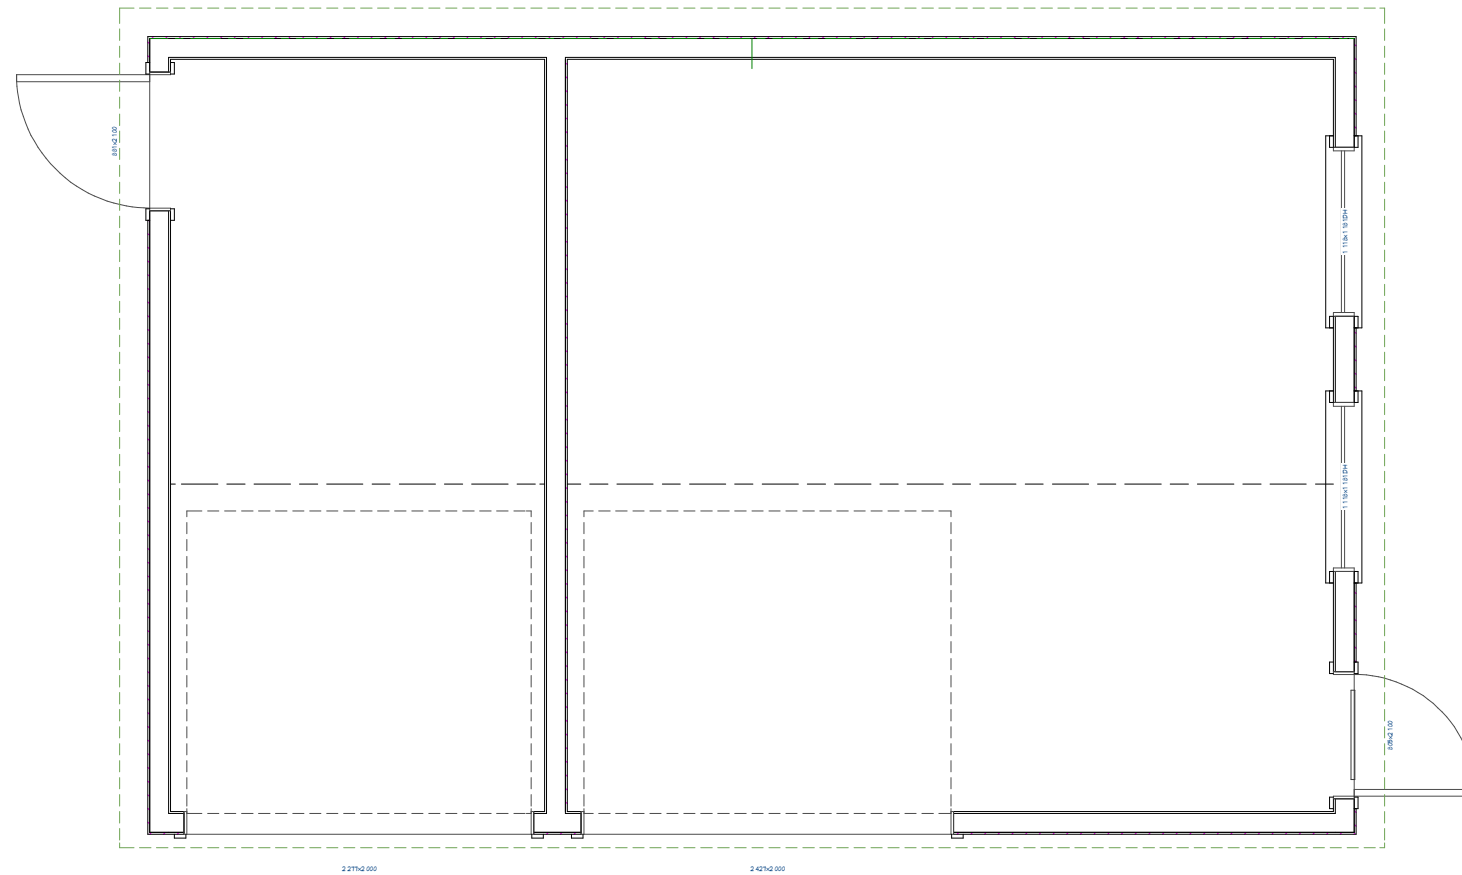

GROUND FLOOR PROPOSED

DRAWING NUMBER 2301 - AL(PF) 01

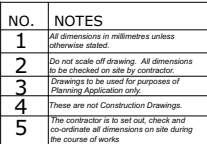

Scale 1:50



REVIEWS:

2301 - AL(PF) 01

PROPOSED DOUBLE GARAGE
57 VILLAGE GARDENS
BAGLAN
PORT TALBOT, SA12 7LP



DATE:

DEC 2022

SCALE:

1:50

SHEET:

A-3