



EXISTING SIDE ELEVATION

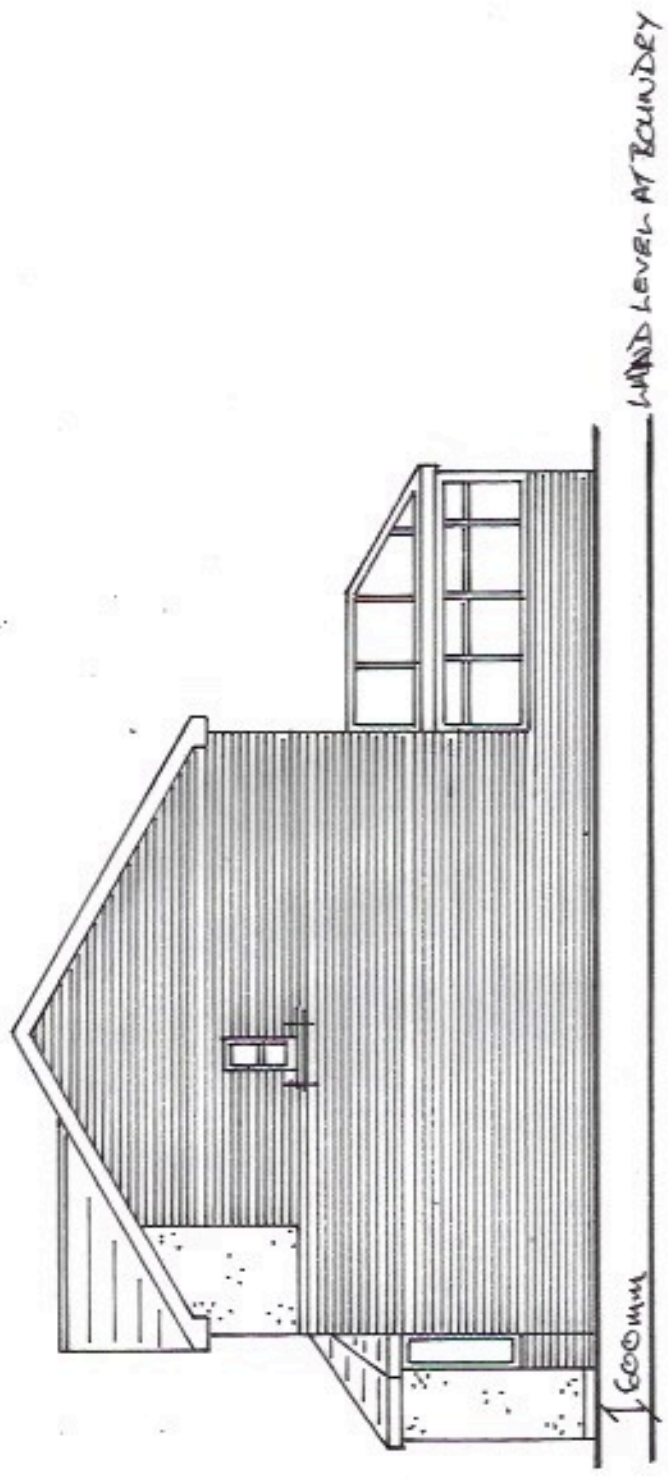

PROPOSED SIDE ELEVATION

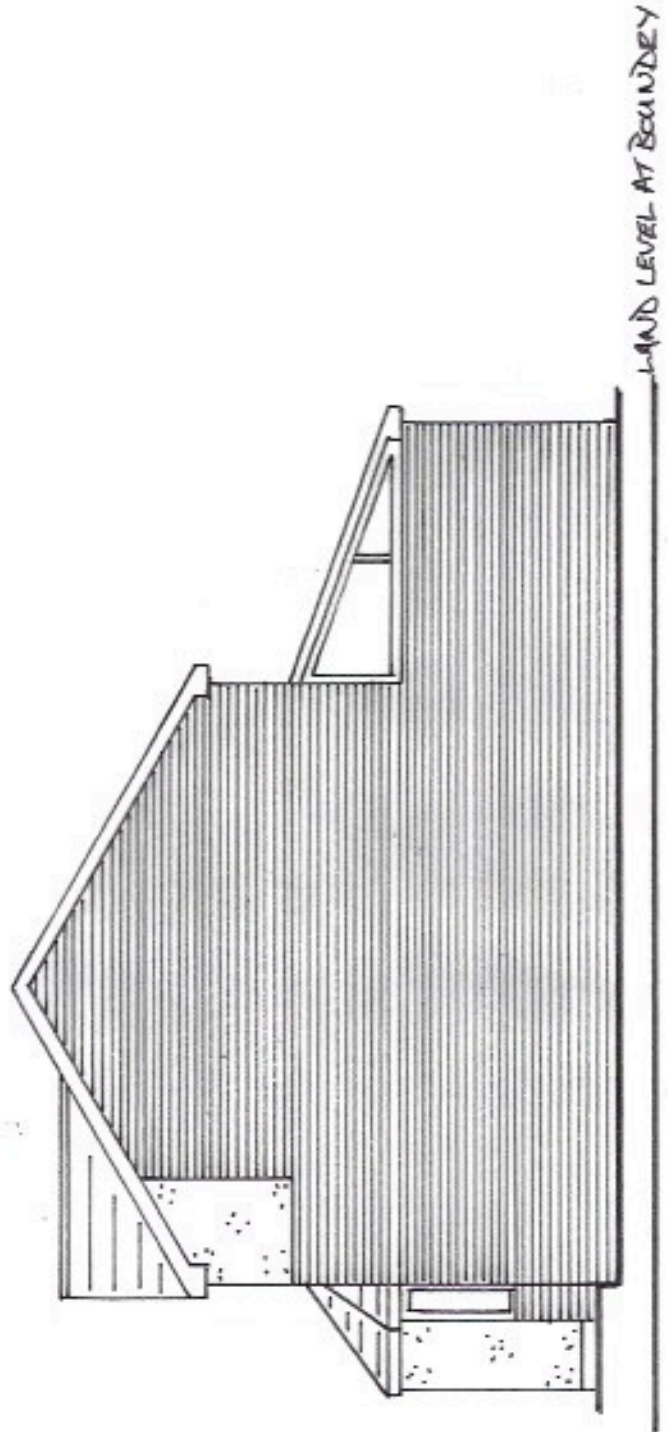

NOTES:	Client Mr & Mrs N SHRIMPTON	Scale 1:100	Drawing Title Amendment No 1	
			Drg No.	Rev
All dimensions must be checked on site and not scaled from this drawing.	Job Title EXISTING & PROPOSED SIDE ELEVATIONS	Drawn by MD	Date 3/1/2023	