


Superseded

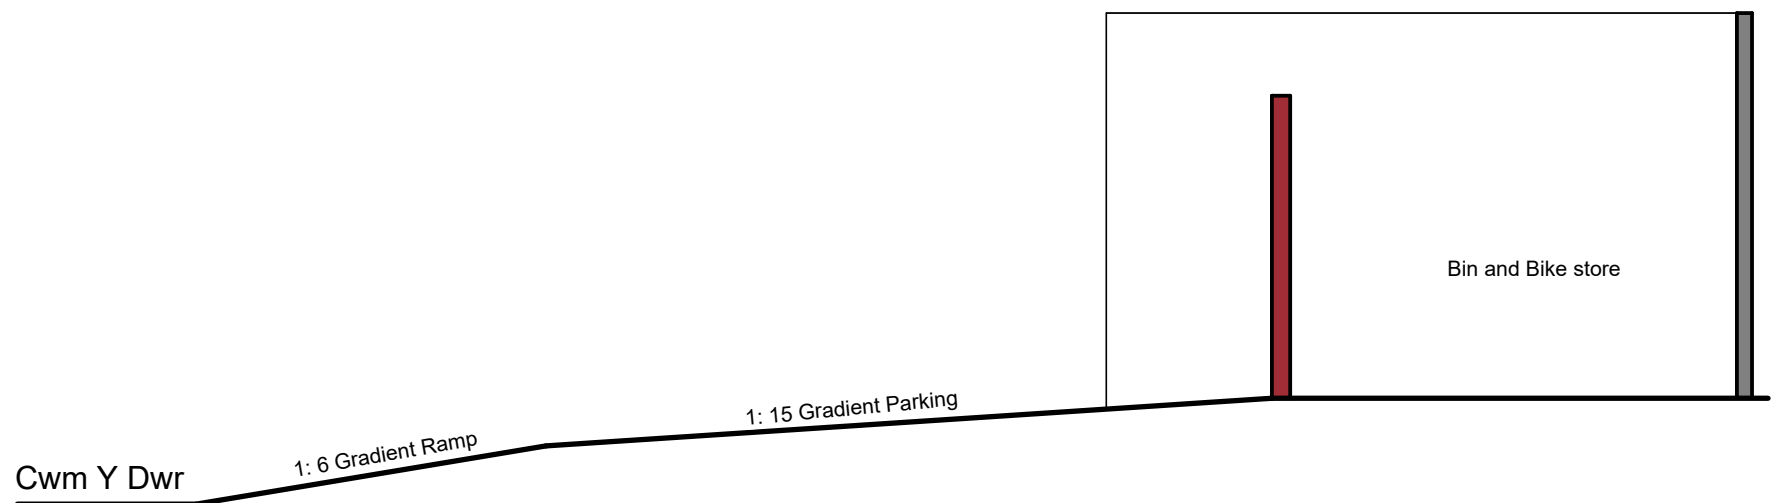

darkin architects drawing on experience www.darkinarchitects.com CARDIFF02922 744 005 LLANELLI 01554 778 730 NEATH01639 505 566 info@darkinarchitects.com RIBA Chartered Practice	NOTES				CLIENTHarry Turner		
					PROJECTChange of Use		
					PROJECT ADDRESS78 Neath Road Briton Ferry SA11 2YR		
					DRAWING TITLE: Parking Section		
	No.	Description	By	Date	DRAWN BYCHECKED BY© Copyright Darkin Architects 2022		
	A	Ramp Gradient Amended	DKC	23/12/22			
					PROJECT REFSCALEPAPER RC2331 : 50SIZE A4		
				DRAWINGREVISIONDATE 402A21/12/22			

THIS DRAWING IS THE COPYRIGHT OF DARKIN ARCHITECTS AND MAY NOT BE COPIED, ALTERED OR REPRODUCED IN ANY FORM OR PASSED TO A THIRD PARTY WITHOUT THEIR CONSENT. DIMENSIONS MUST BE CHECKED AND VERIFIED ON SITE AND ANY DISCREPANCIES SHOULD BE REPORTED TO THE ARCHITECT. THIS DRAWING MUST NOT BE SCALED AND SHOULD BE READ IN CONJUNCTION WITH ALL OTHER CONSULTANT'S DRAWINGS. IF IN DOUBT ASK FOR CONFIRMATION.