


# Superseded




Ordnance Survey, (c) Crown Copyright 2022. All rights reserved. Licence number 100022432

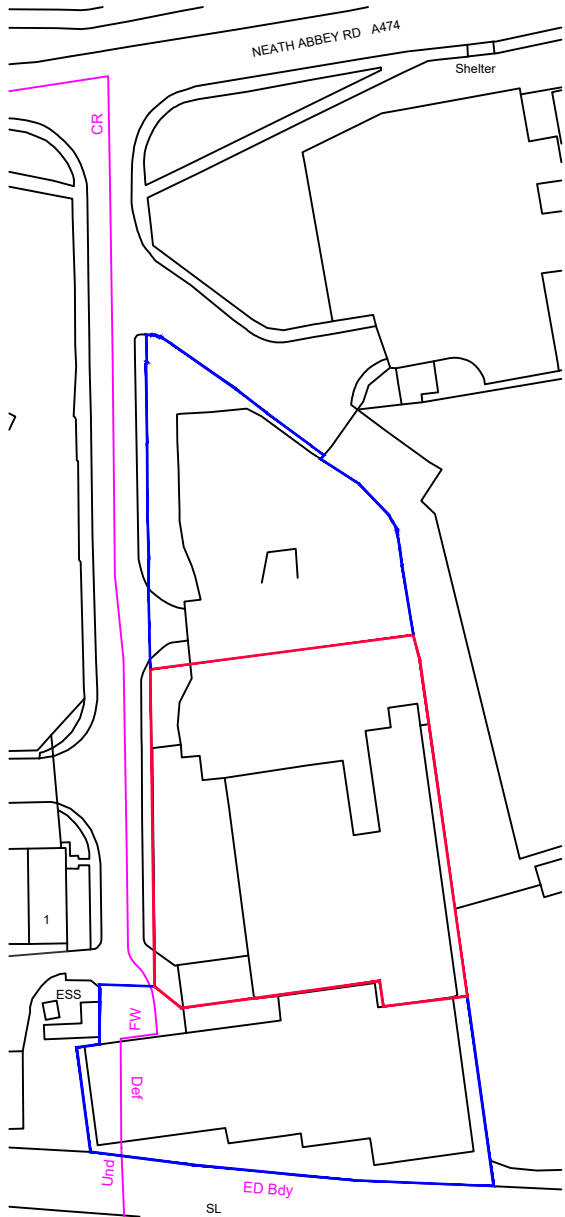

## Site Location Plan

SCALE: 1:1250

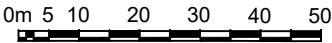

|   |                                                                                           |
|---|-------------------------------------------------------------------------------------------|
| BUCKMASTERBATCUP<br>Architects Ltd.                                                                                            |                                                                                           |
| CLIENT:<br>Huw Jenkins   |                                                                                           |
| PROJECT TITLE:<br>Site adjoining Neath Abbey Road,<br>Neath, SA10 7DN                                                          |                                                                                           |
| DRAWING TITLE:<br>Site Location Plan                                                                                           |                                                                                           |
| SCALE:1:1250 @ A4   | DATE:December 2022                                                                        |
| SWANSEA<br>70 Walter Road<br>Swansea, SA1 4QA<br>T - 01792 466060<br>F - 01792 644646<br>www.bbarch.co.uk<br>info@bbarch.co.uk | LONDON<br>One Kingdom Street<br>Paddington Central<br>London, W2 6BD<br><br>BBA 909.P.19A |

### NOTES/AMENDMENTS:

Revision  
A. site boundary revised

Date  
06.01.23

This Drawing is Copyright.  
Note: All dimensions to be checked on site  
and not to be scaled from drawing.