



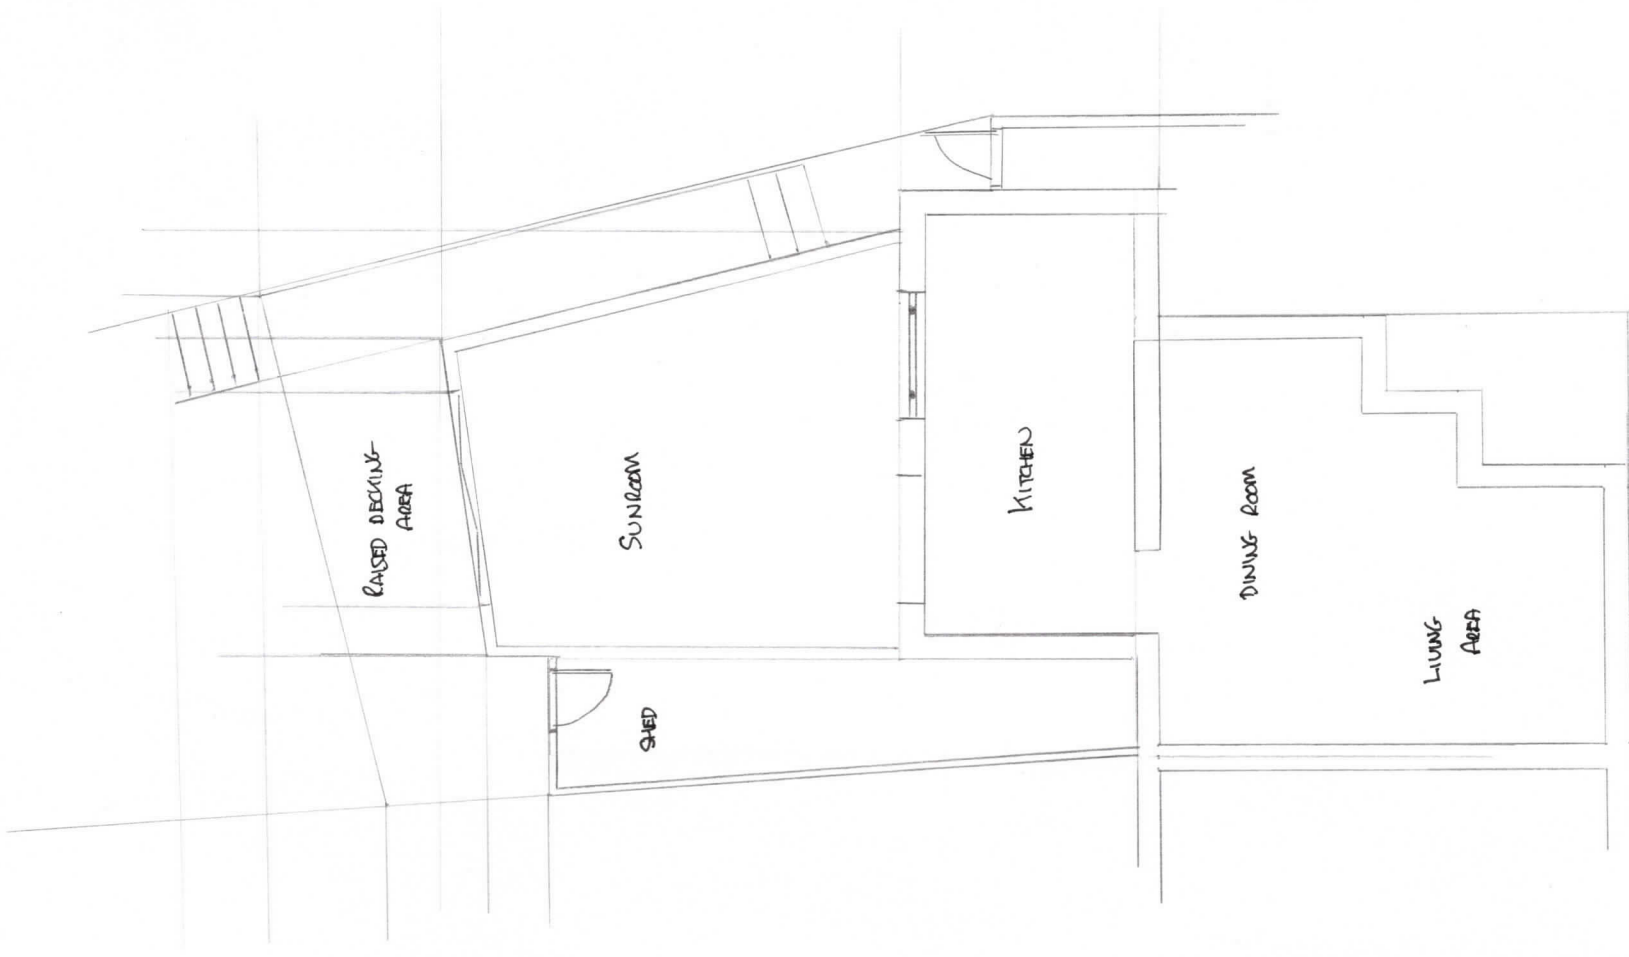

GROUND FLOOR

PLAN PROPOSED

SCALE 1:100

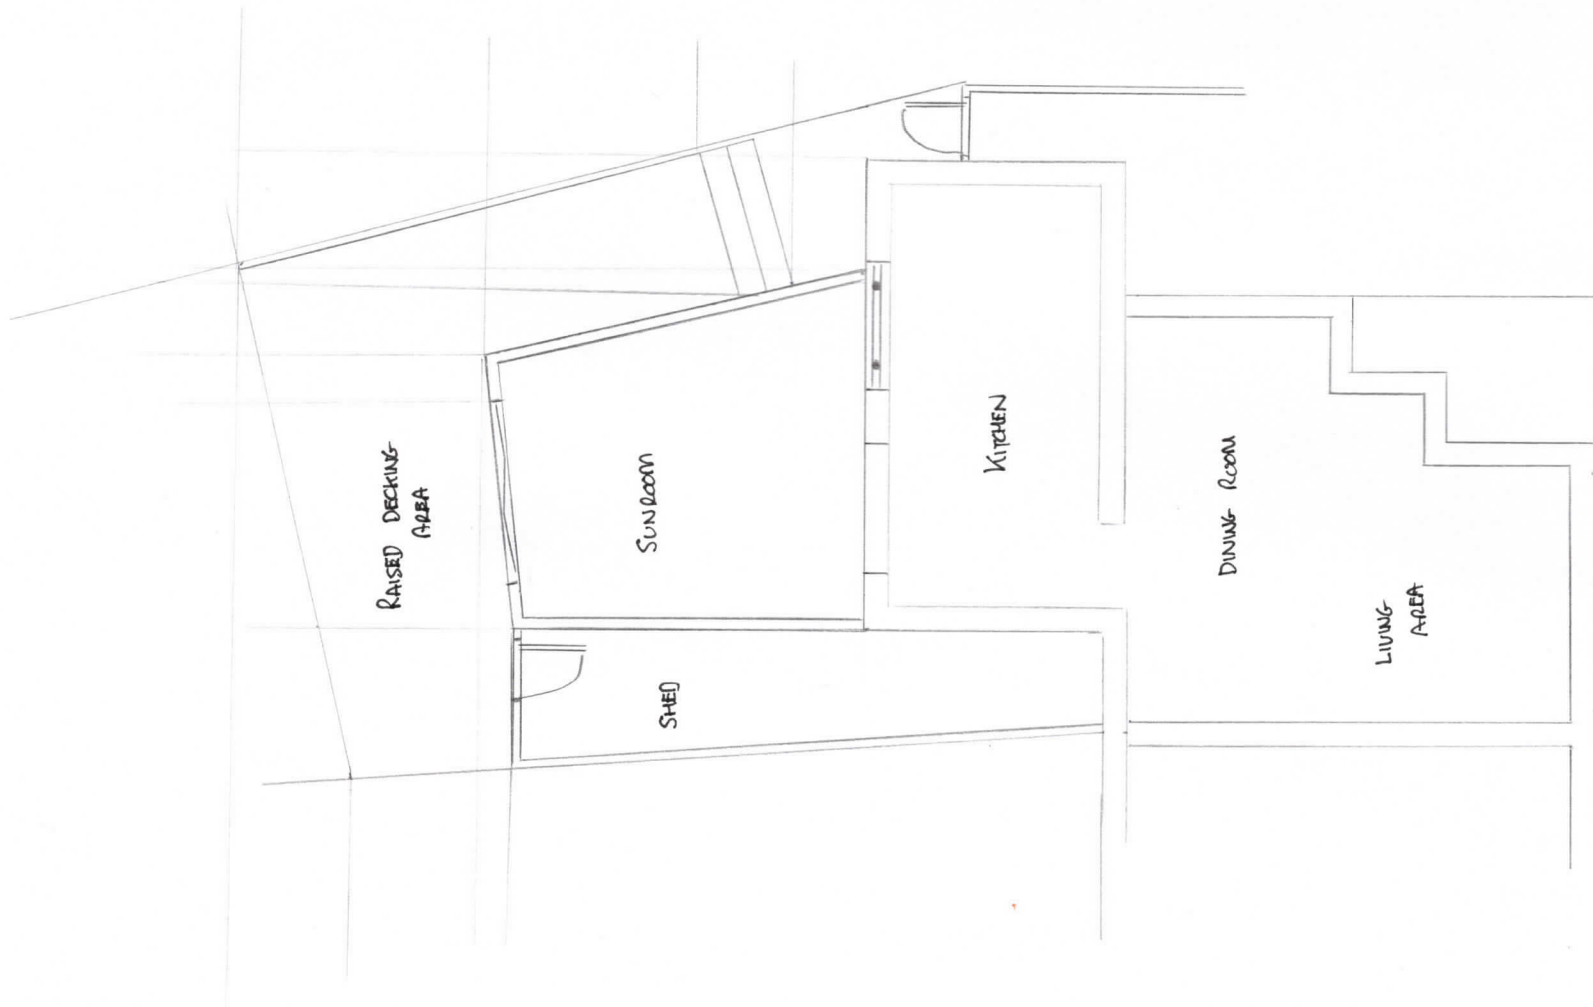

GROUND FLOOR

PLAN EXISTING