


EXISTING AND PROPOSED FRONT AREA


DRAWING N° 2

REV: A

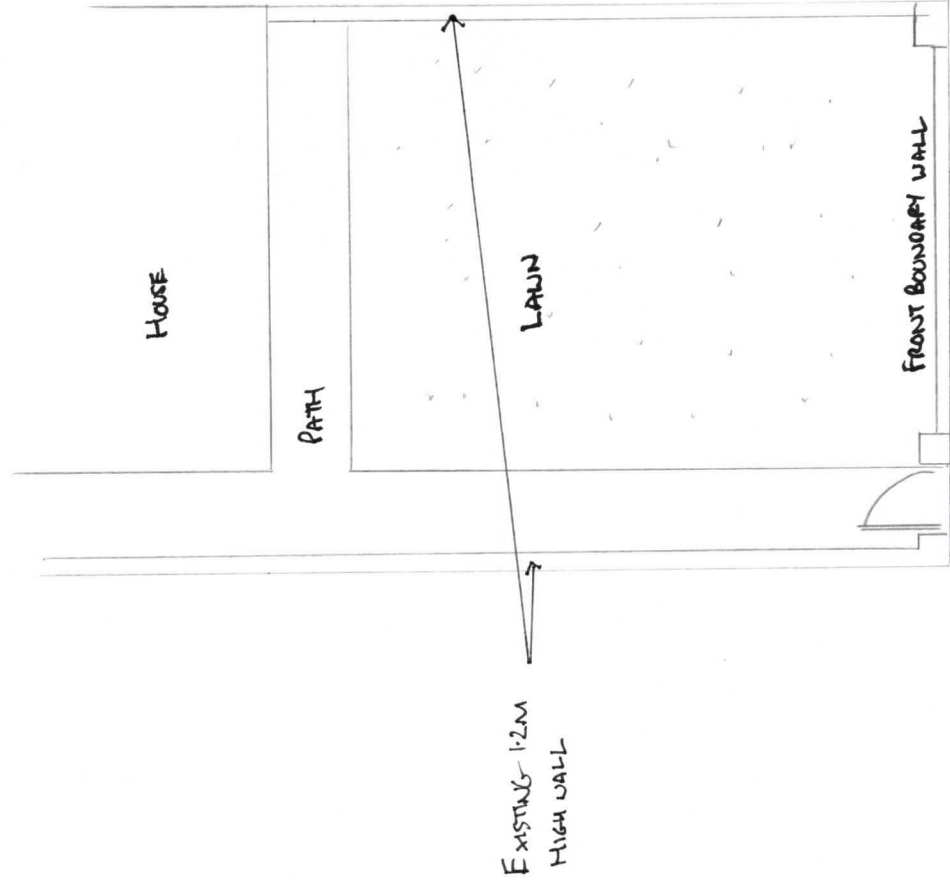

FRONT AREA

EXISTING LAYOUT

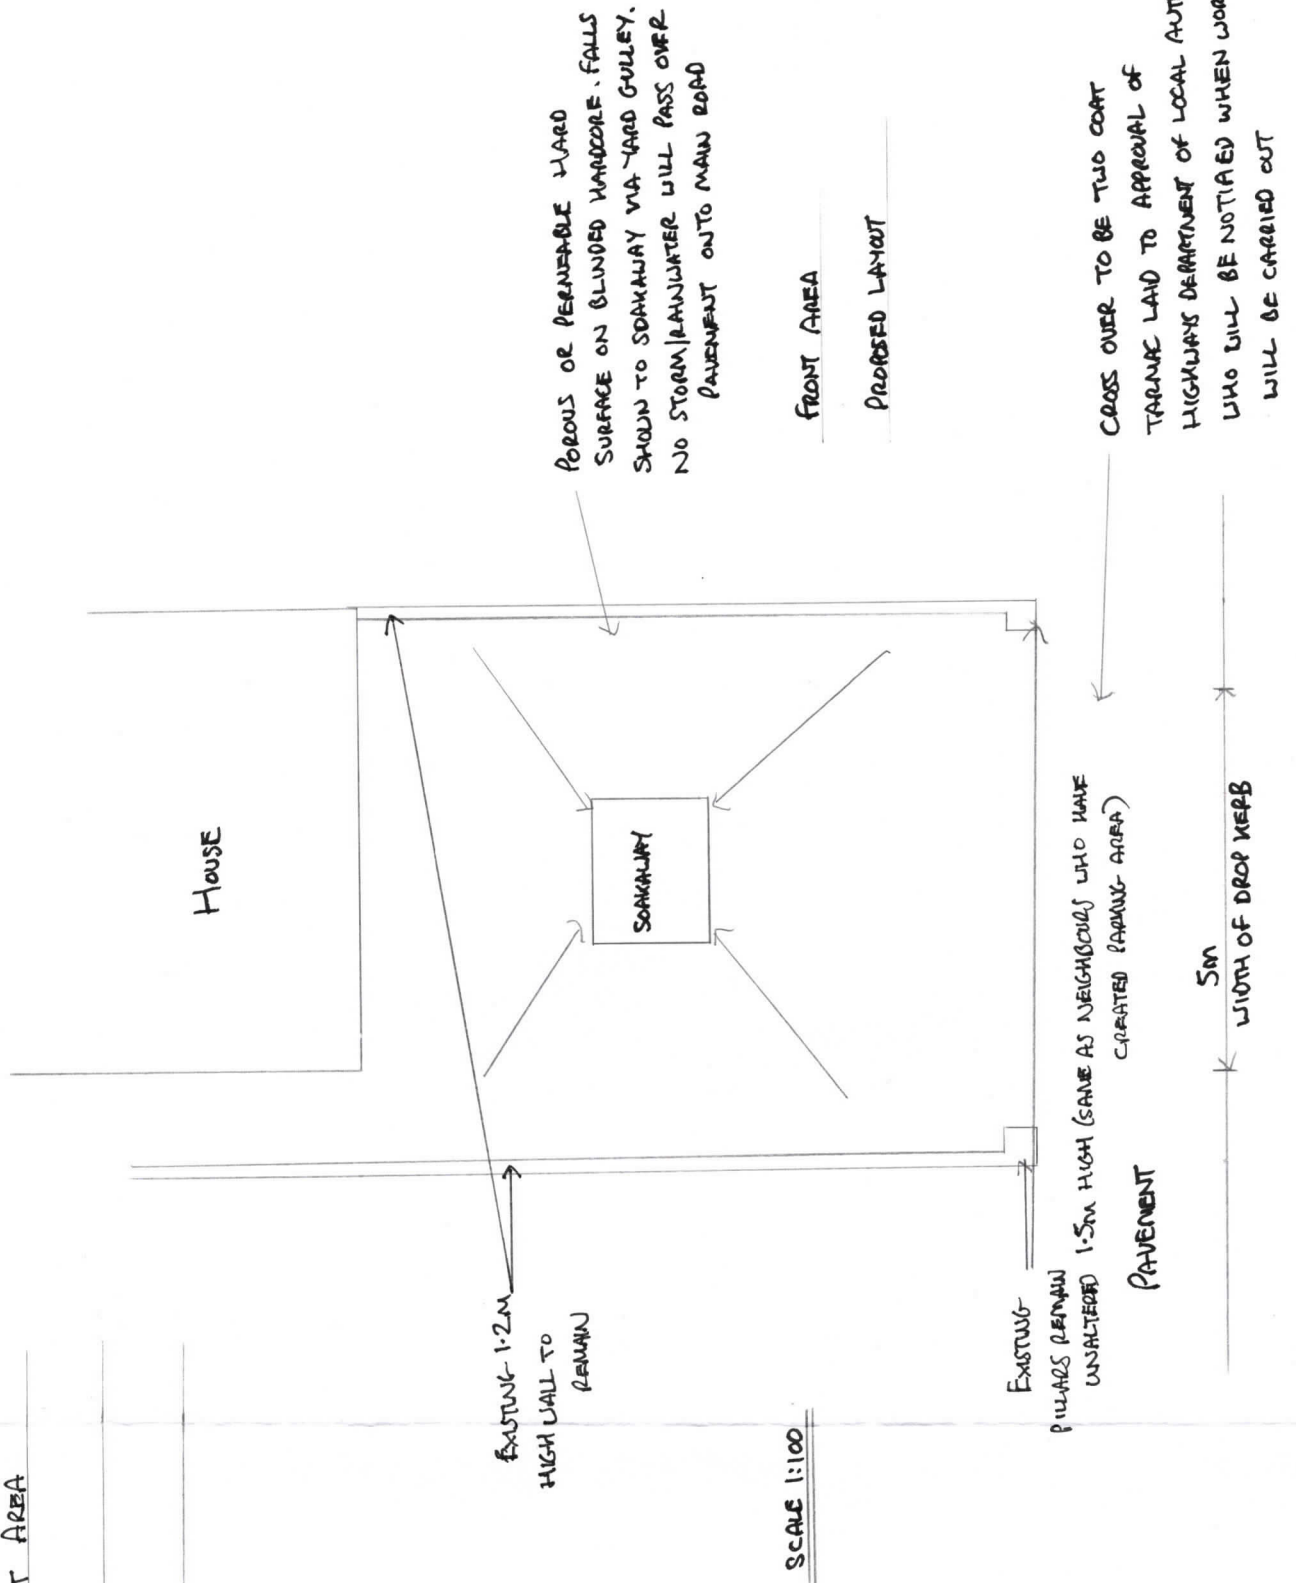

FRONT AREA

PROPOSED LAYOUT