

Project Title: 3 Heol Las, Swansea, SA8 4PR

Drawing Title: Proposed Elevations & Section AA

Client: Richard Rose

Drawing Number: 0261 - 04

Date: Feb 2022

Drawn By: SLM

Revision:

Scale: 1:50 @ A2


Issue:

Revision Date:


MILSON

Architectural Services


Proposed Section AA

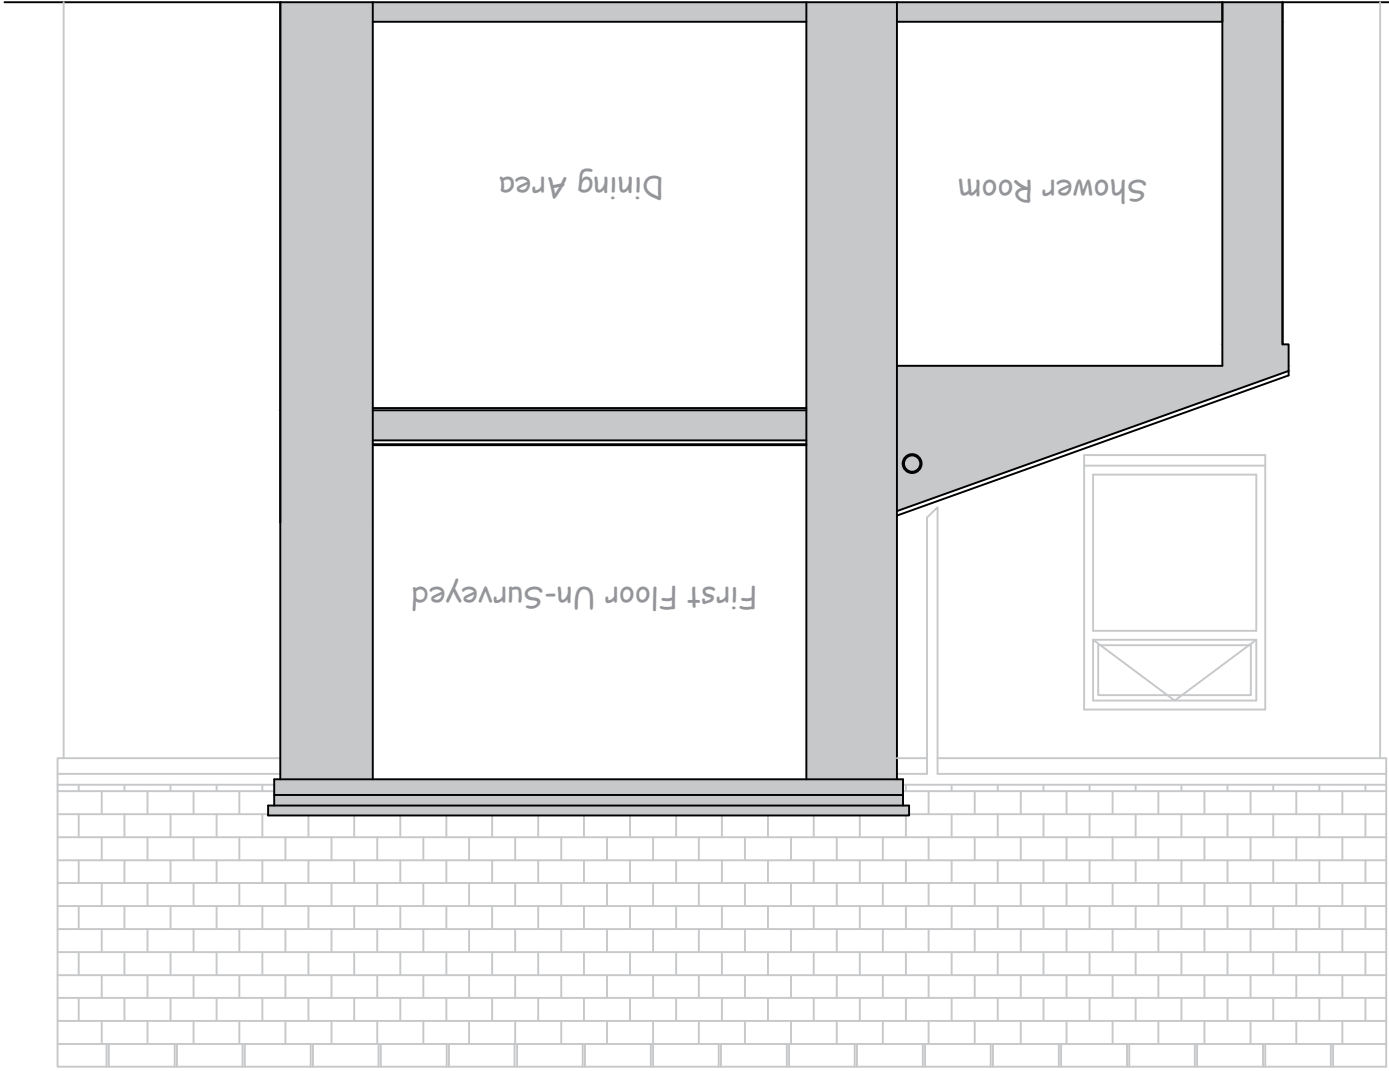

Proposed East Facing Elevation

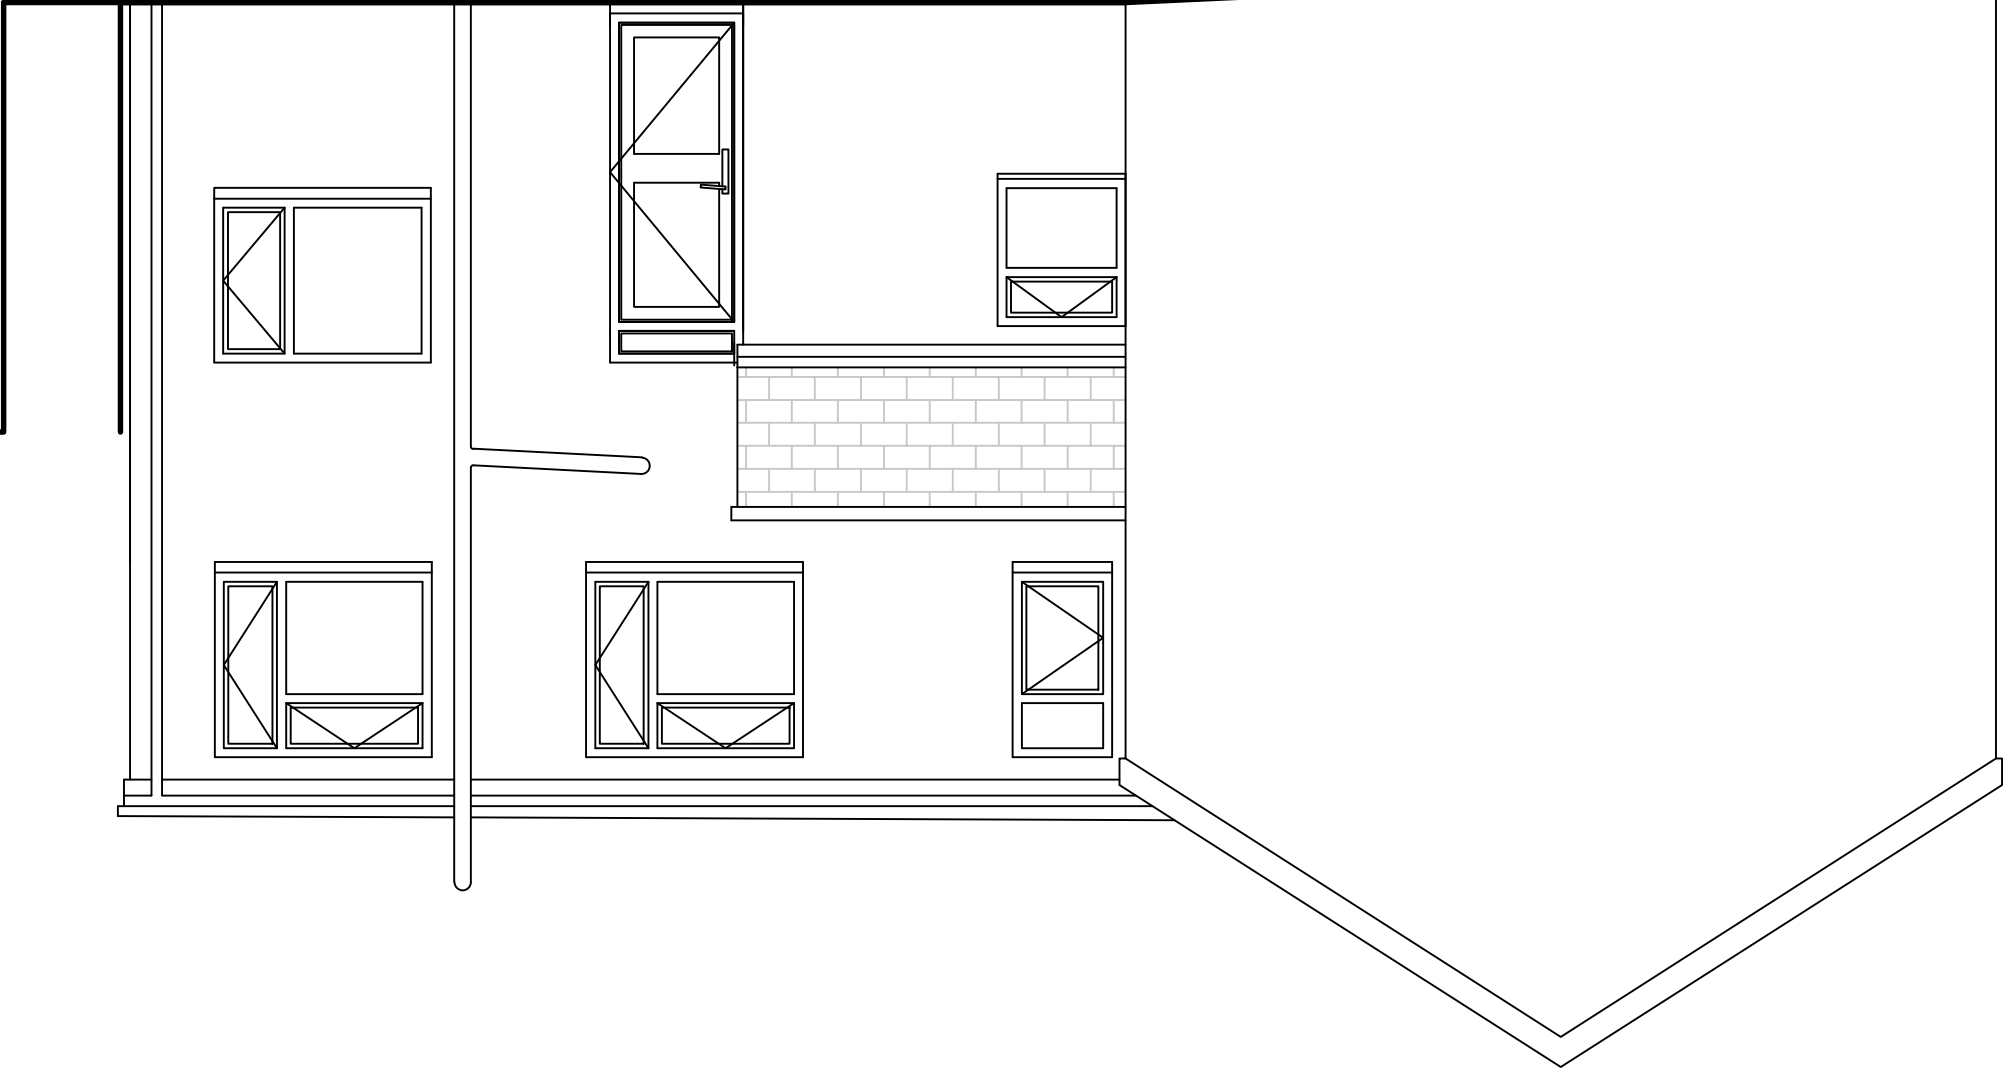


Proposed North Facing Elevation

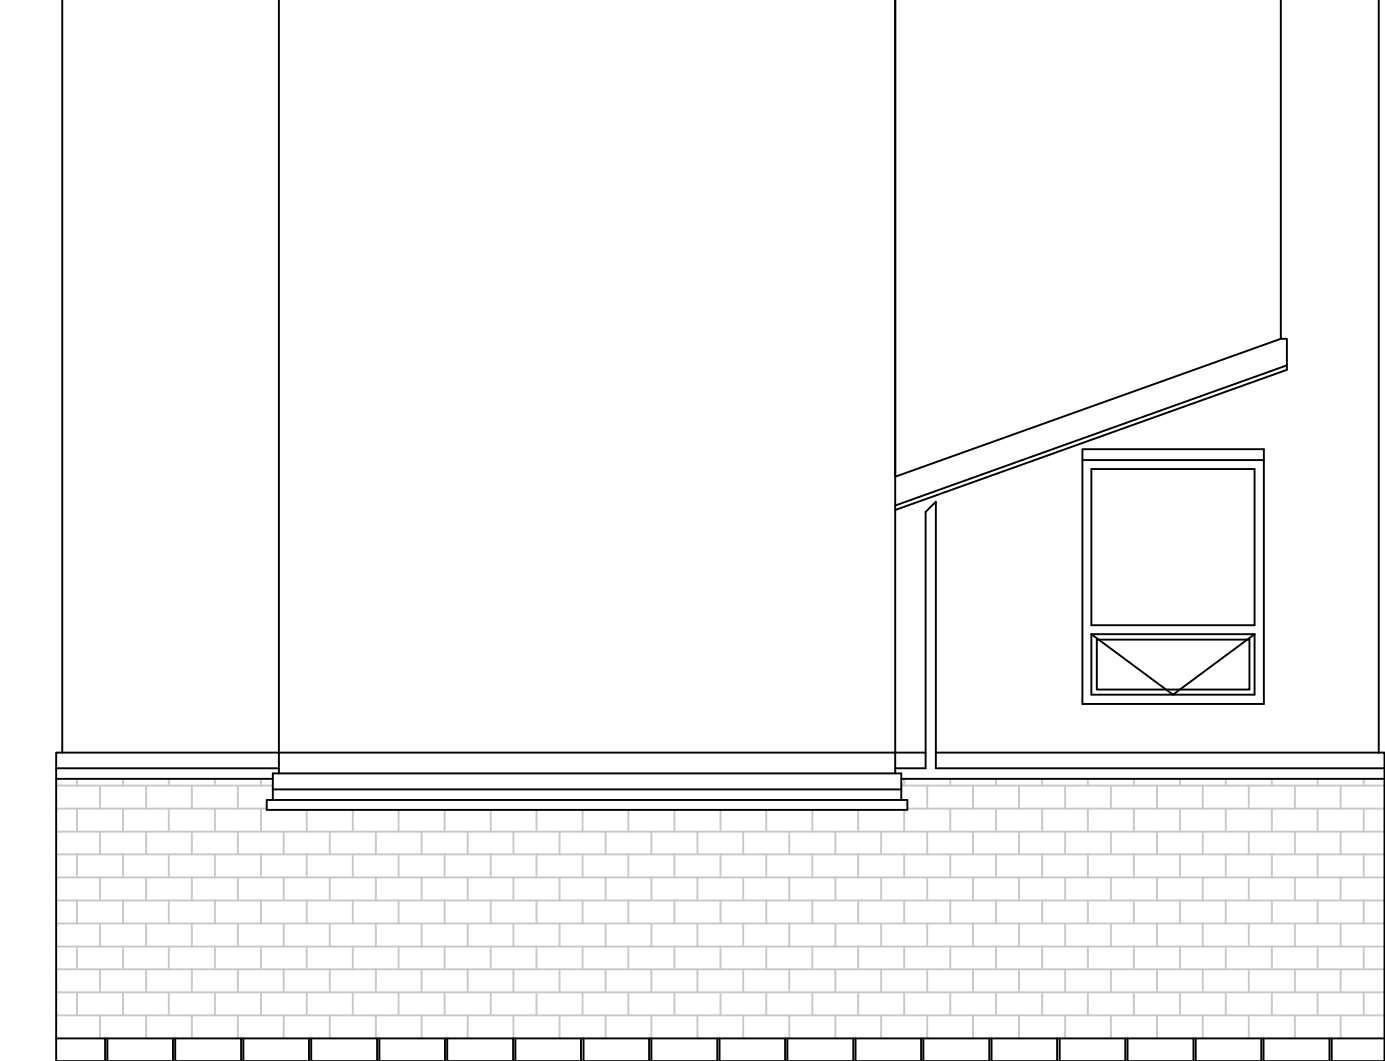

Proposed Finishes Schedule

1) Proposed wall finishes - Dry Dash render to match existing walls.
Masonry cills to match existing detailing. Retain plinth detailing.
2) Proposed roof to match surrounding materials.
3) Proposed fascia and soffits construction styles and colour to match existing.

Section BB

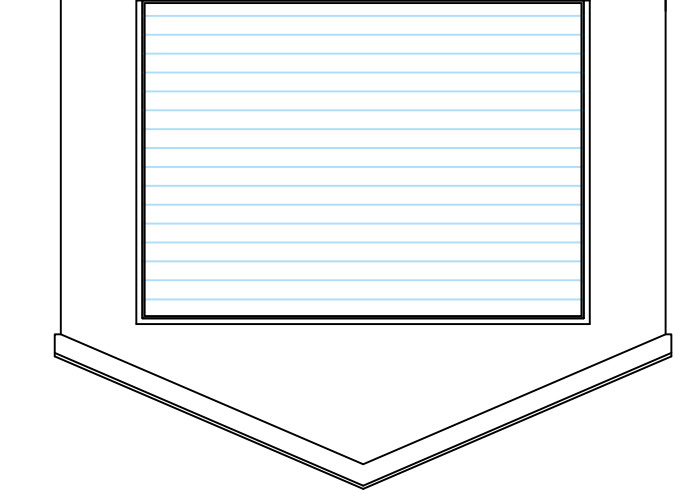

Structural Engineers
calculations required to confirm
proposed loadings on retaining
wall.