


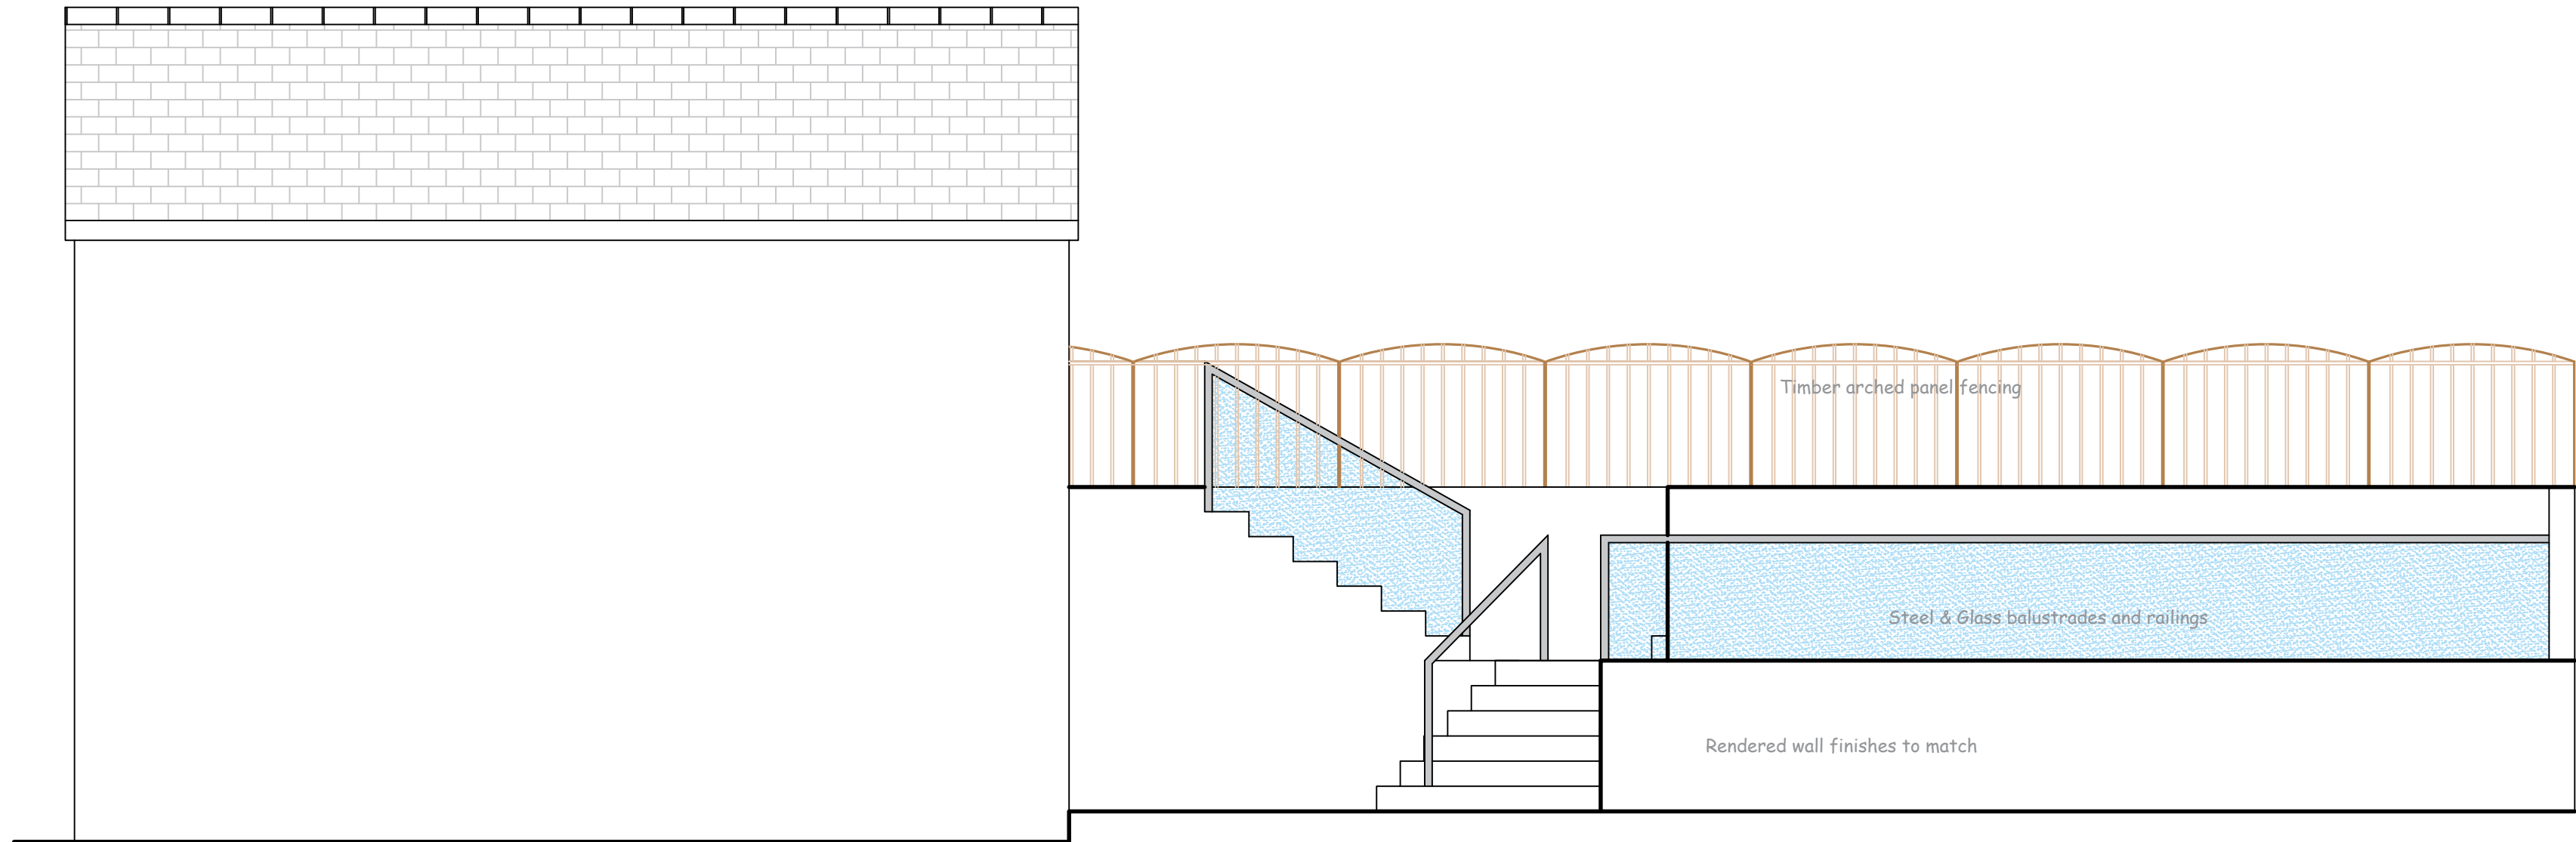

Proposed South Facing Elevation