


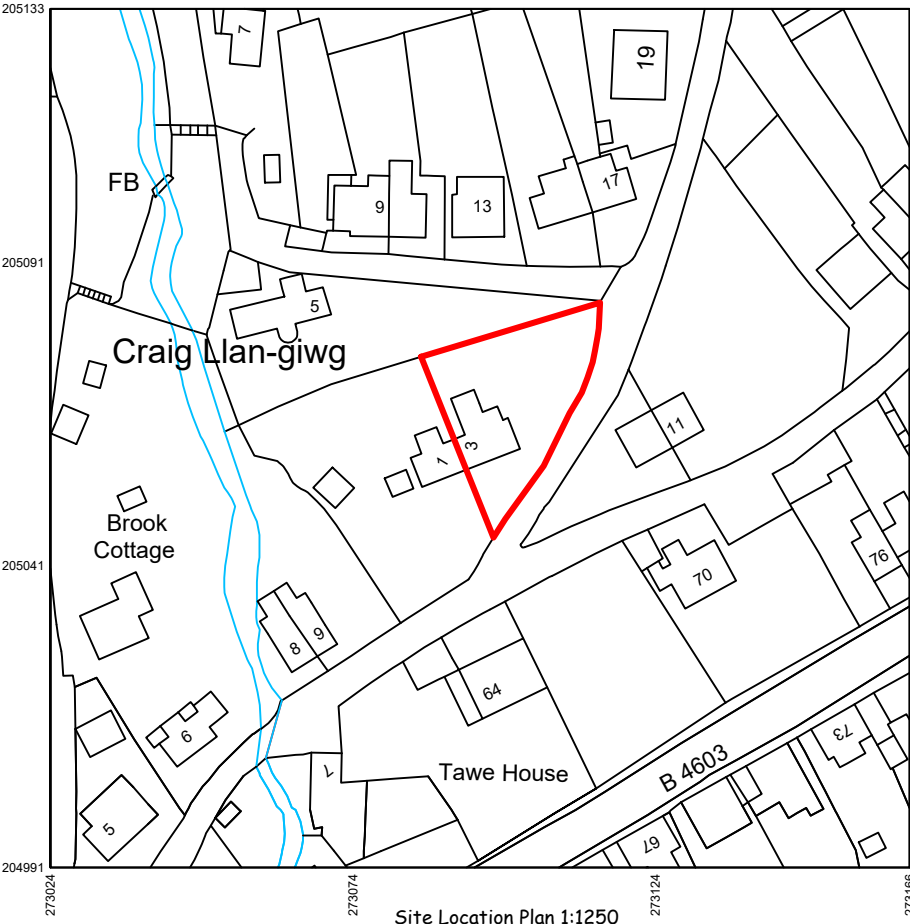

Project Title: 3 Heol Las, Swansea, SA8 4PR	Drawing Title: Site Location Plan	Client: Richard Rose	Date: Sept 2022	Drawn By: SLM	Revision:
		Drawing Number: 0261 - 01	Scale: 1:1250	Issue:	Revision Date: