




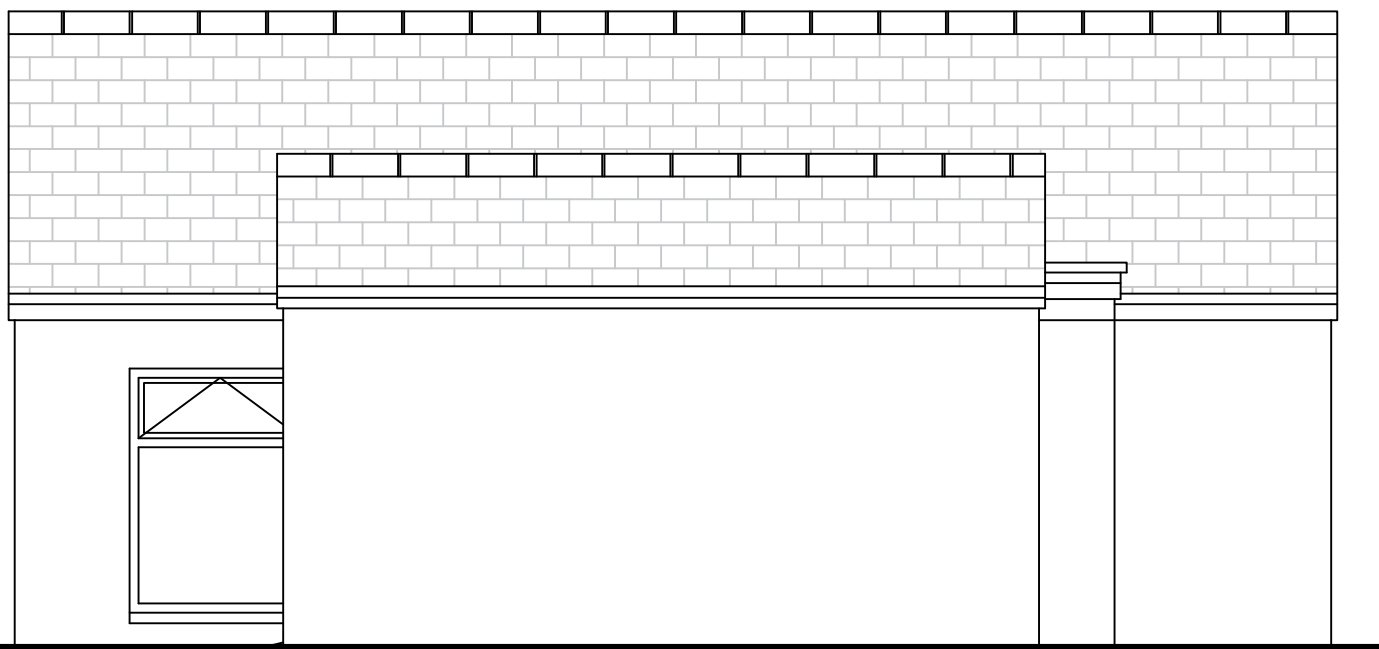


Proposed North Facing Elevation - Shed

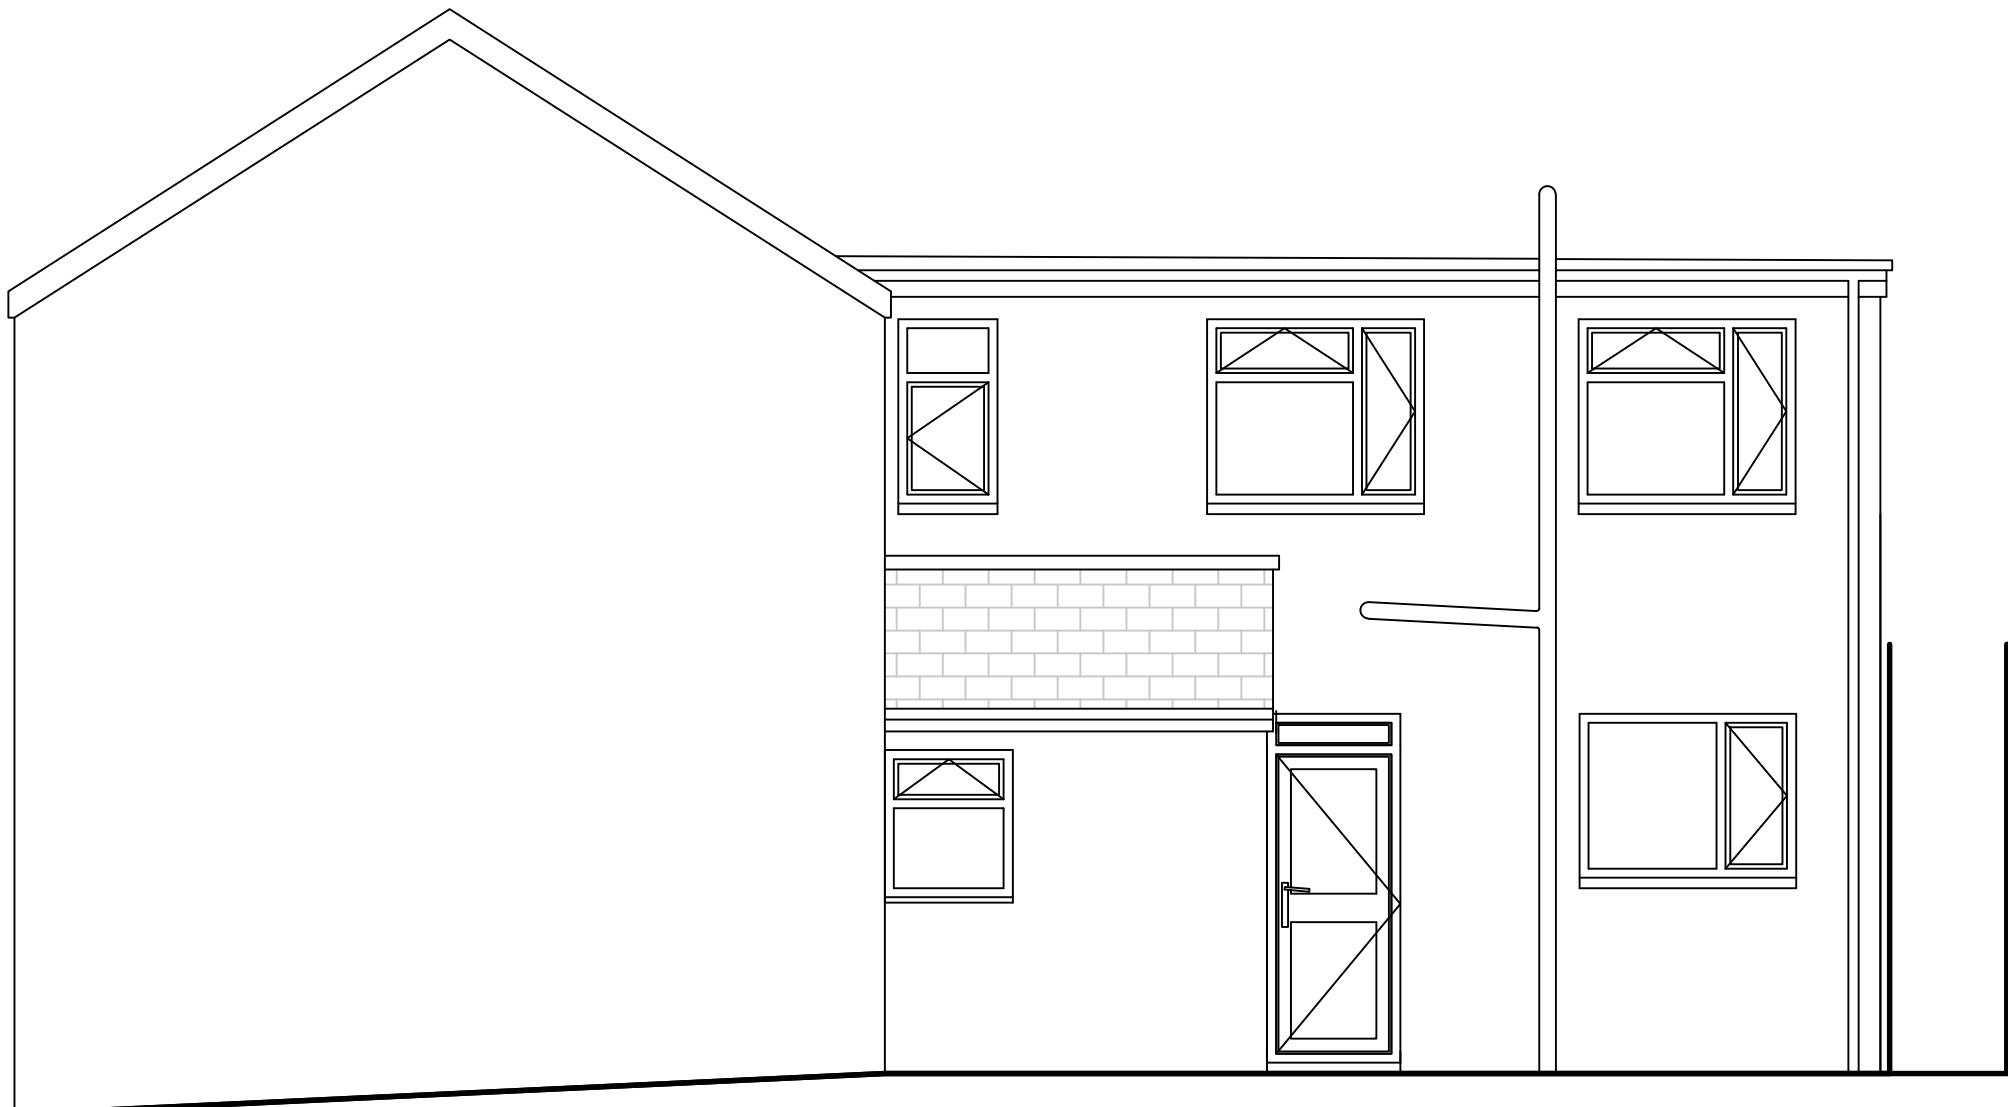


Proposed East Facing Elevation - Shed

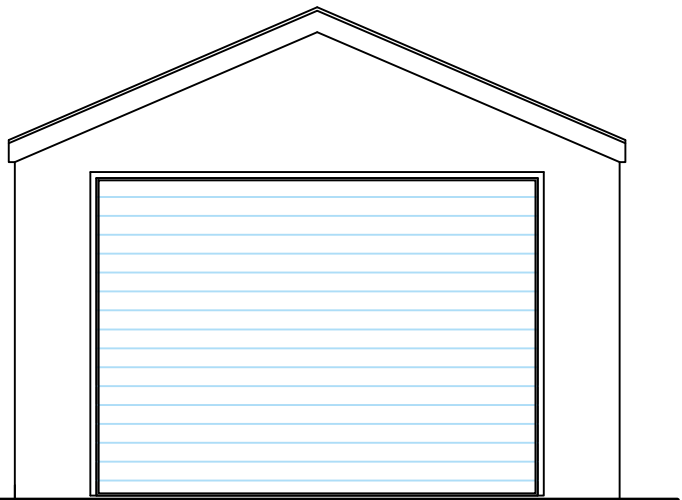


Section BB

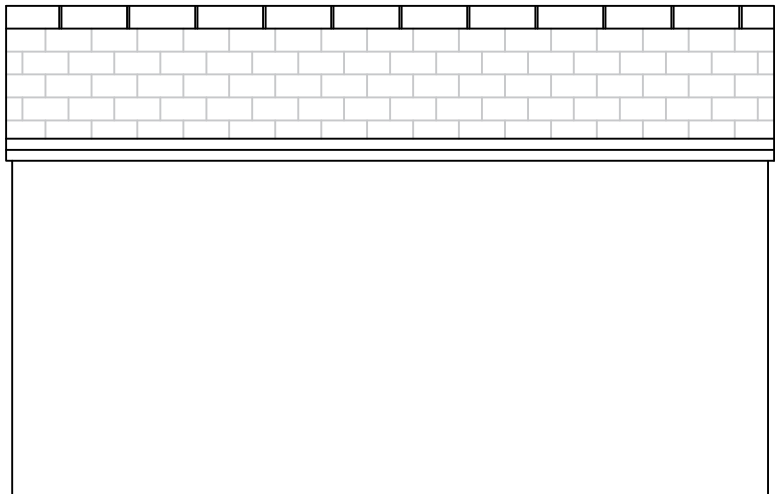

Proposed South Facing Elevation - Shed

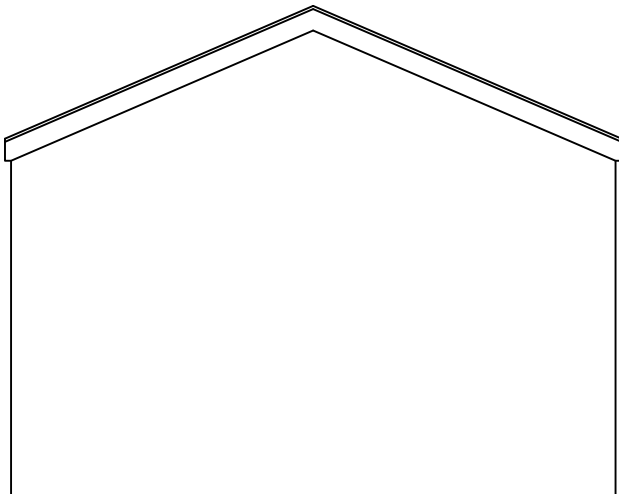

Proposed West Facing Elevation - Shed

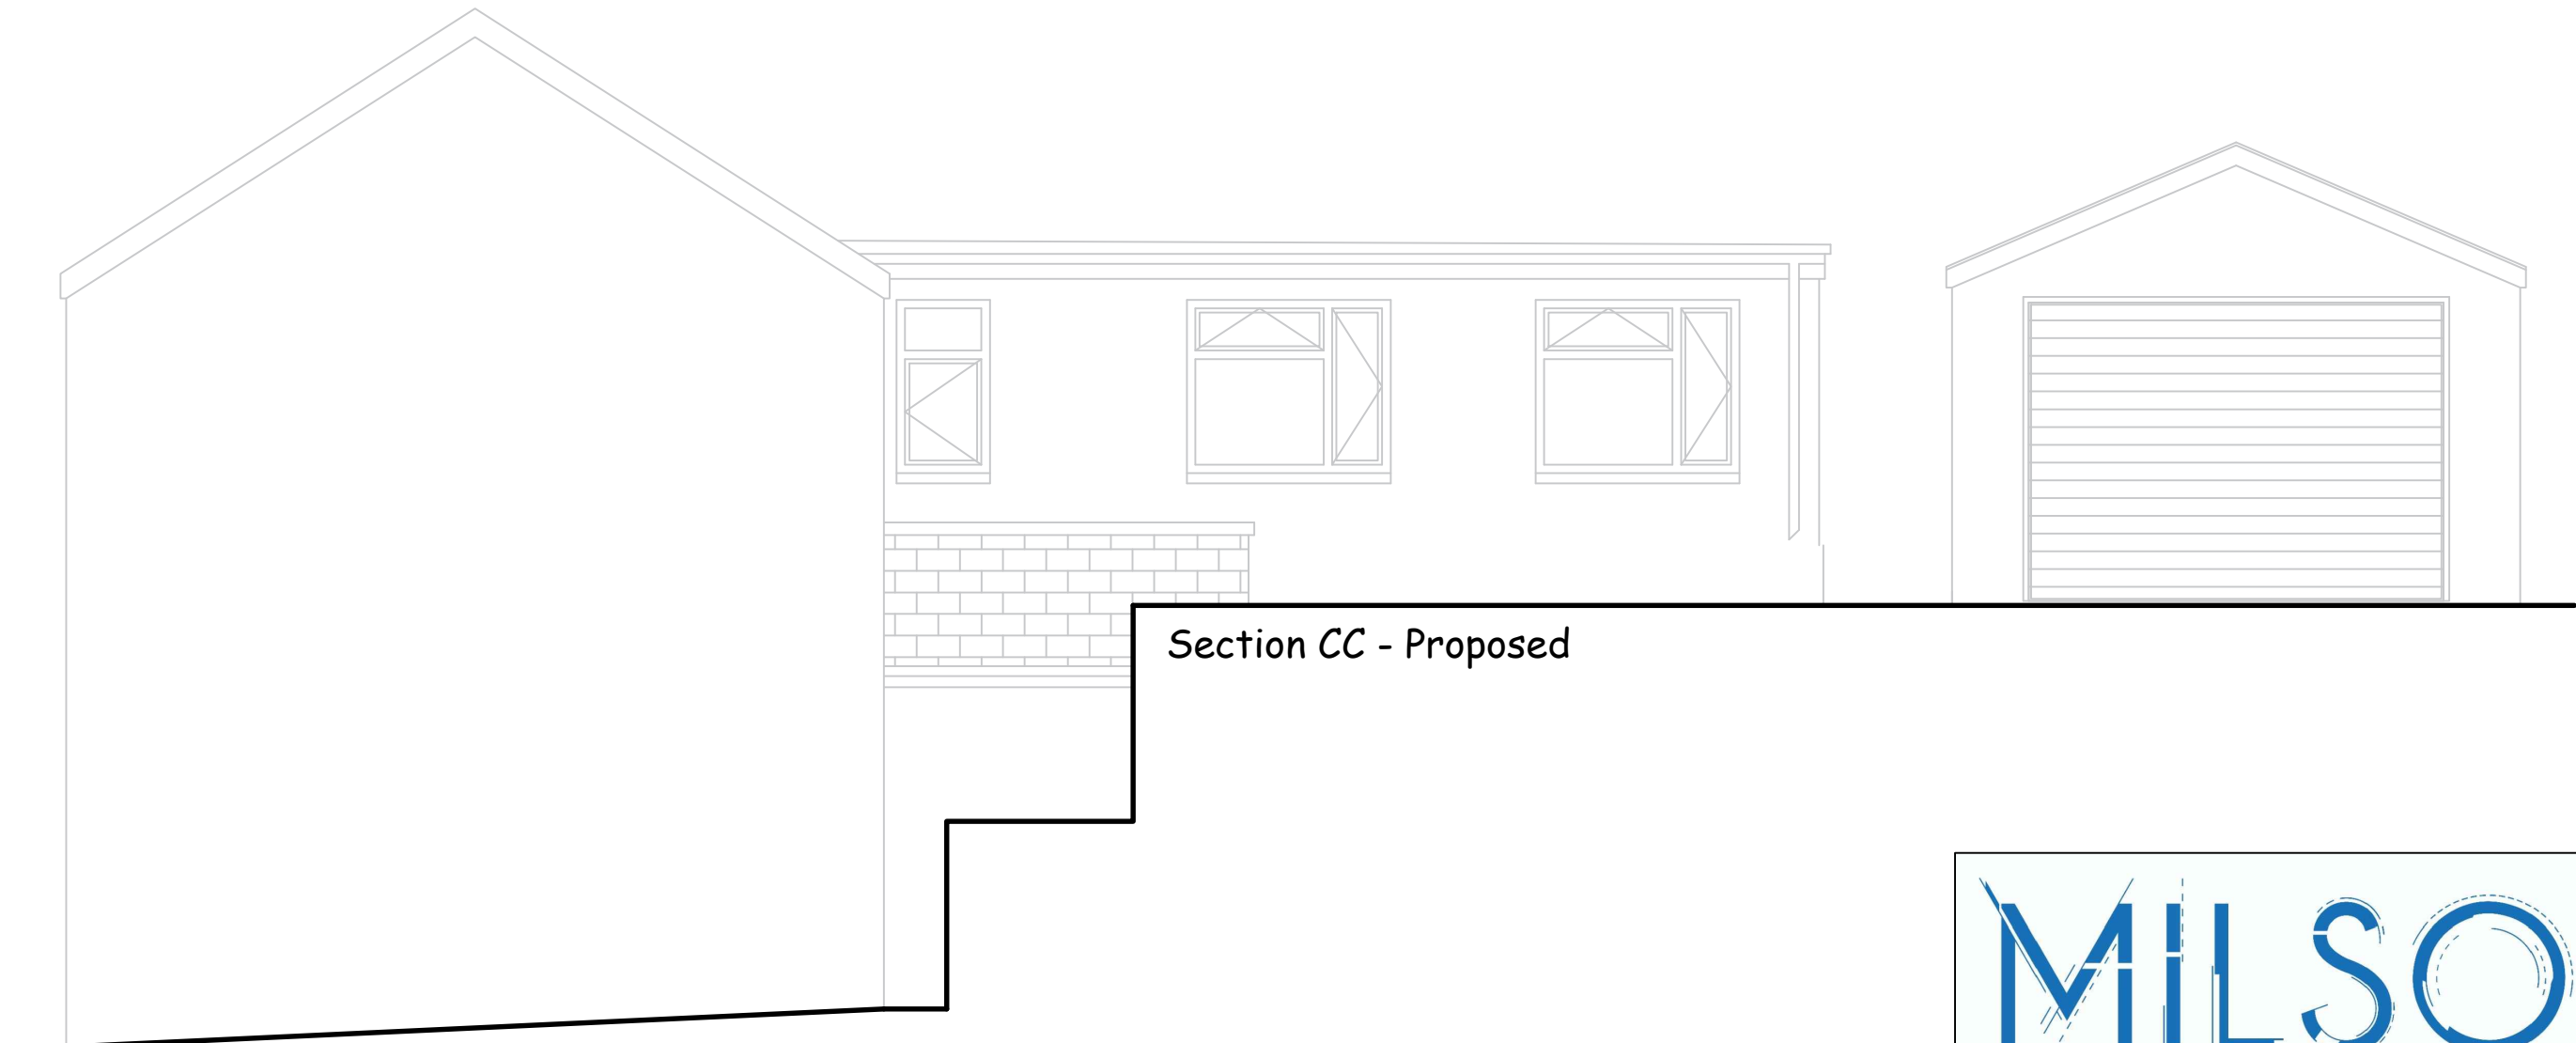

Section CC - Proposed



Project Title: 3 Heol Las, Swansea, SA8 4PR	Drawing Title: Proposed Detached Shed	Client: Richard Rose	Date: Feb 2022	Drawn By: SLM	Revision:
		Drawing Number: 0261 - 06	Scale: 1:50 @ A2	Issue:	Revision Date: