



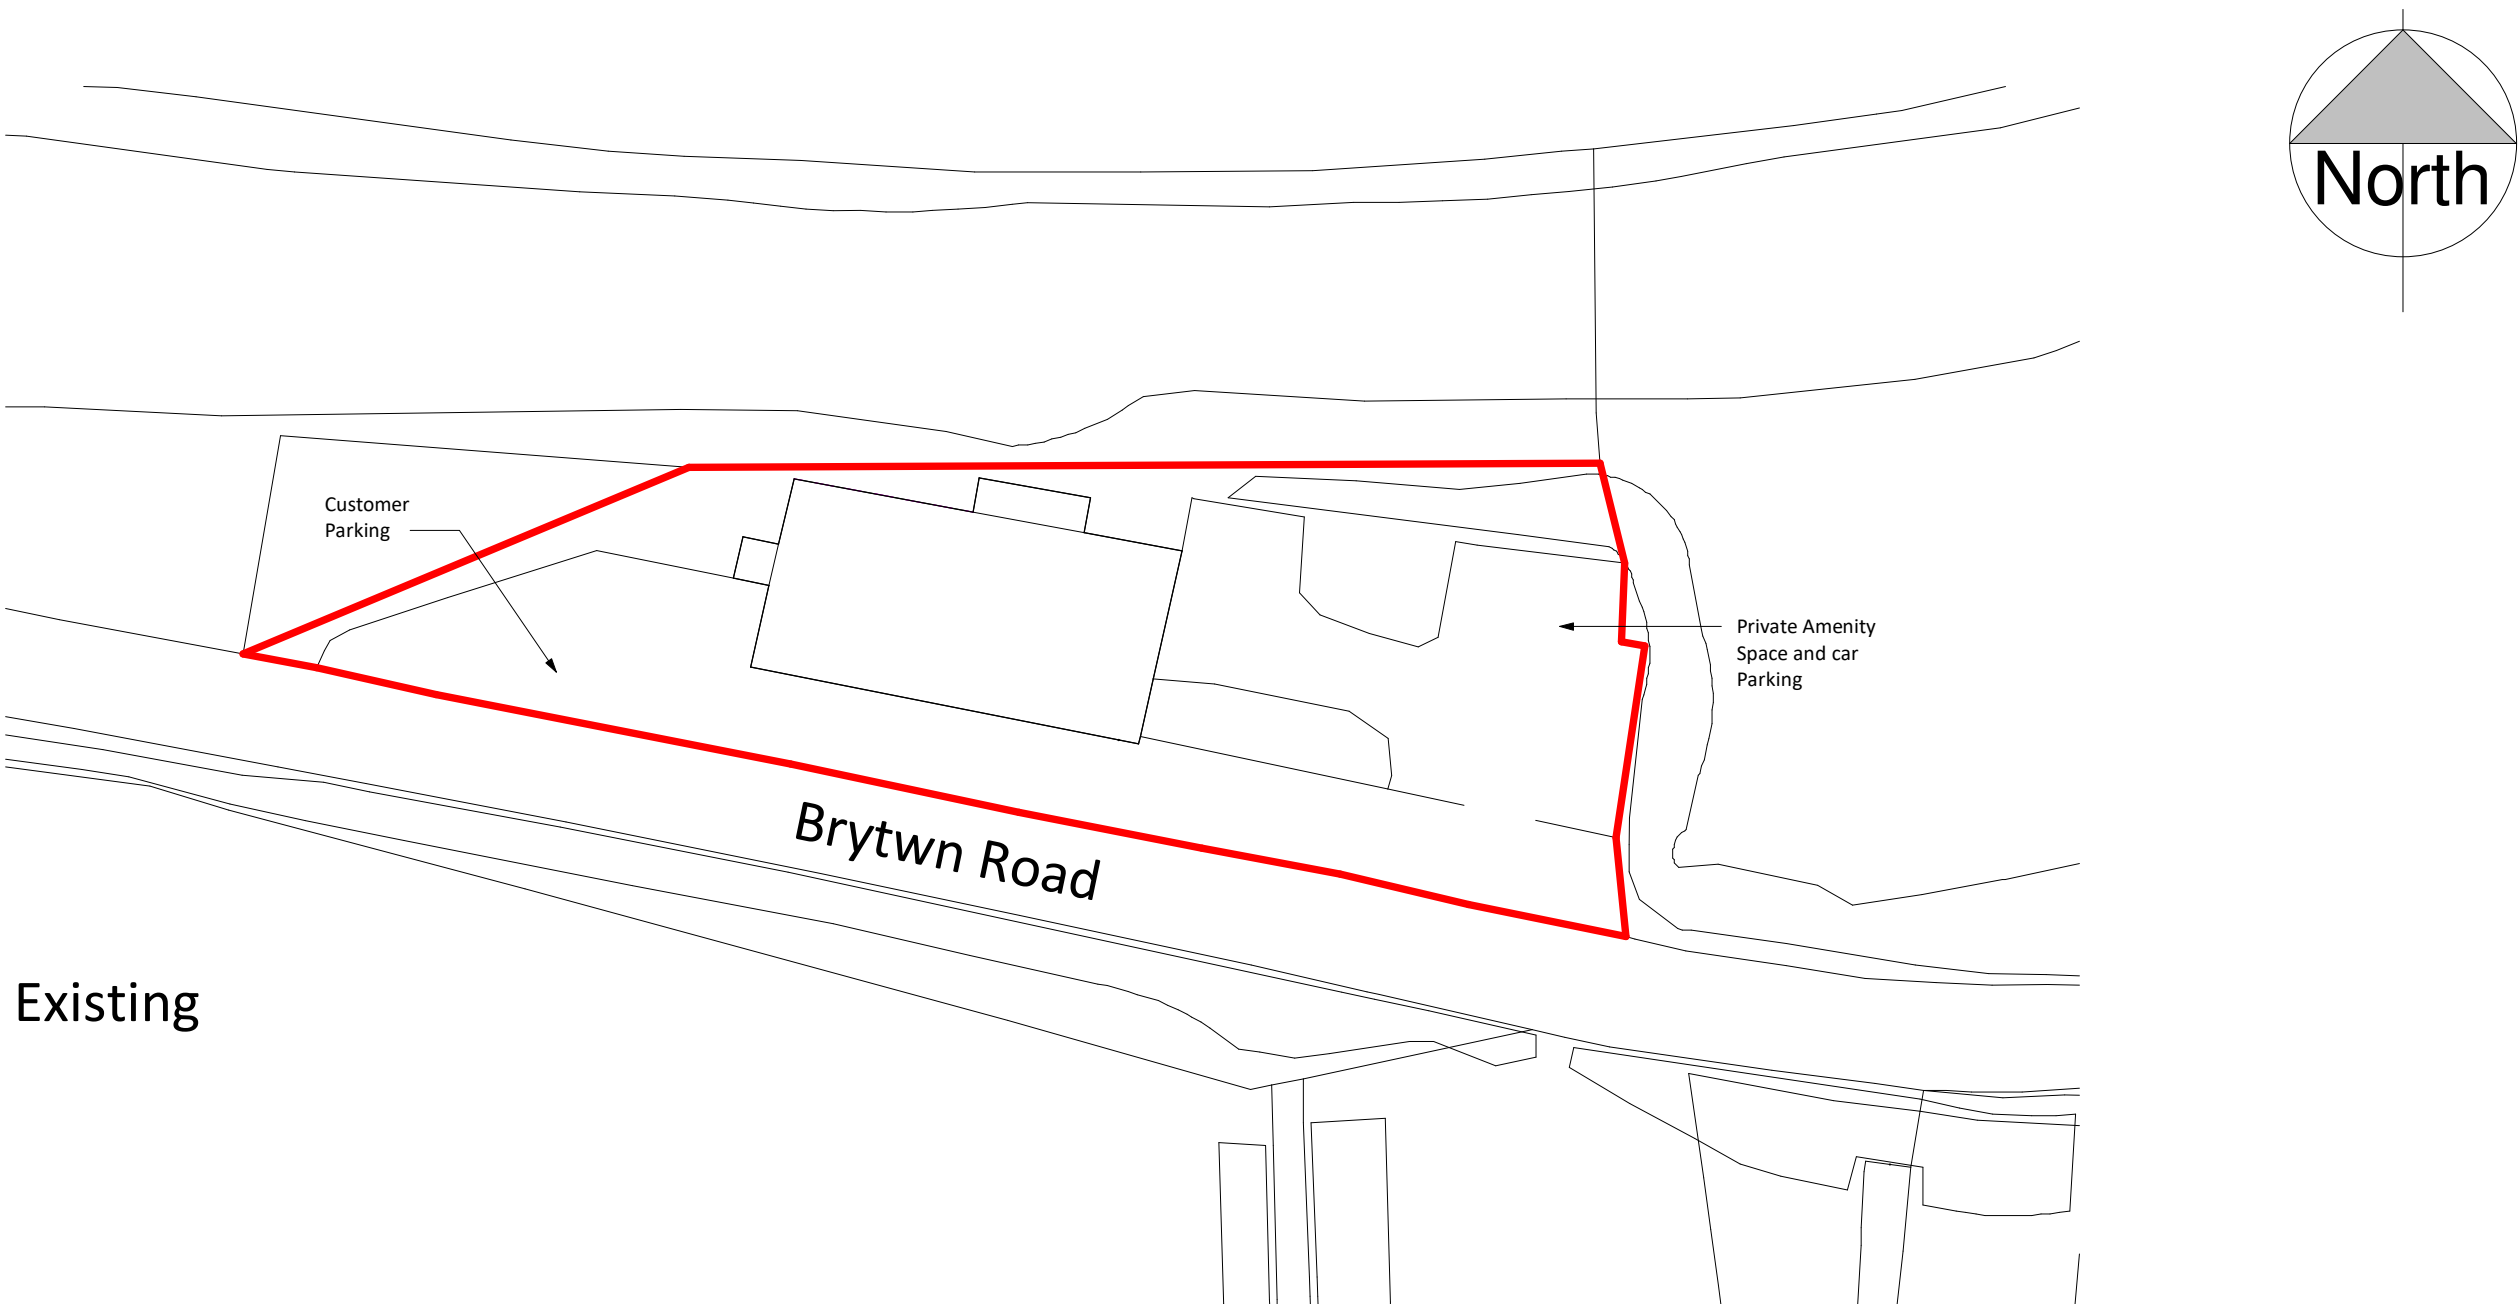

Existing

Ordnance Survey, (c) Crown Copyright 2022. All rights reserved. Licence number 100022432

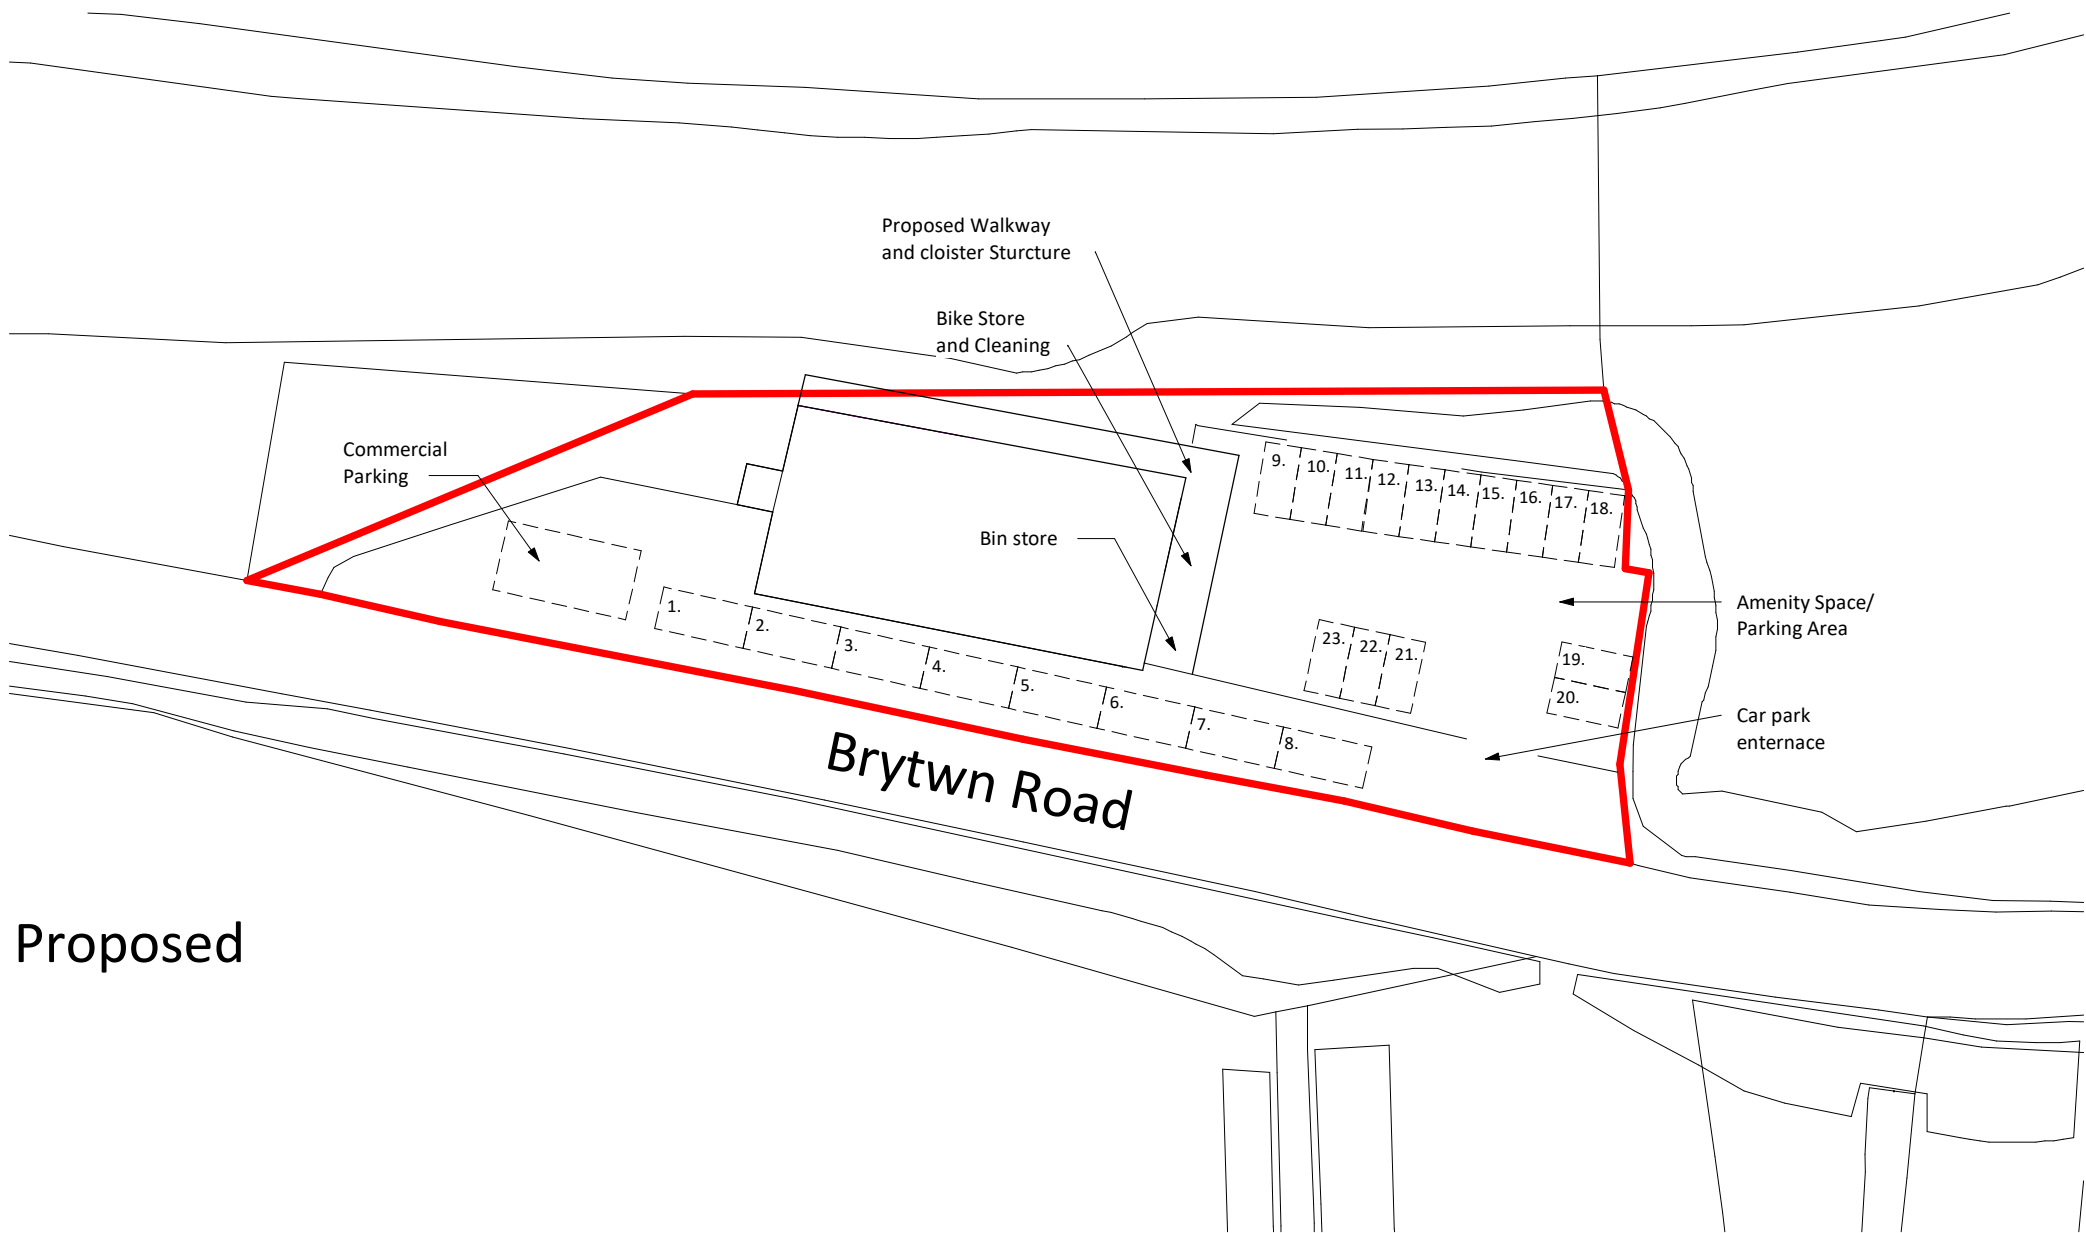

Proposed

Ordnance Survey, (c) Crown Copyright 2022. All rights reserved. Licence number 100022432

[STATUS]	REV	19/12/22	Planning	
CLIENT	DATE	DESCRIPTION	REVISED BY	
Afan Valley Holidays Ltd			U	

Sustainable
Studio
Architects

SS/

PROJECT

Bakers DIY
Afan Road
Duffryn Rhondda
Port Talbot

DRAWING TITLE
Site Block Plans

DRAWING STATUS	SCALE
S1 : SUITABLE FOR CO-ORDINATION	1 : 500 @ A1
NUMBER	REVISION
PL002	