



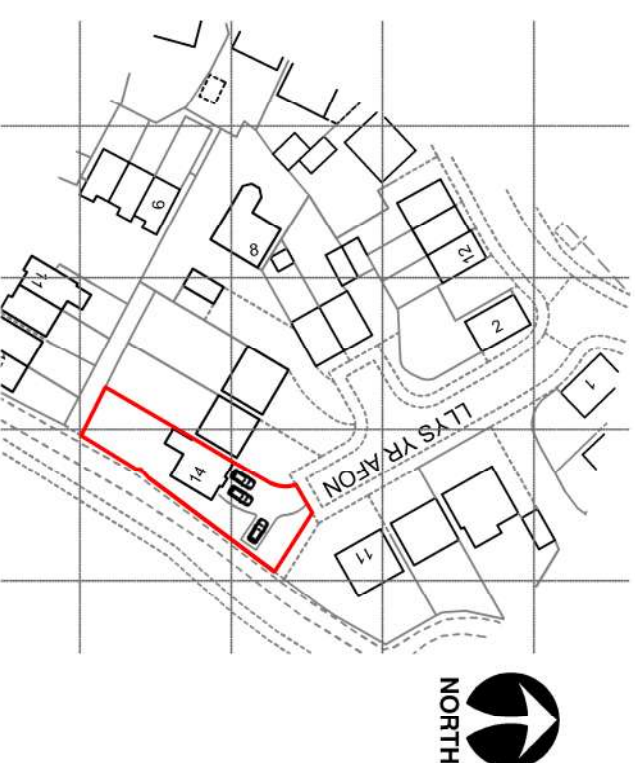

Location Plan 1-1250

Block Plan 1-500

This drawing is copyright ©
NOTE: All dimensions to be checked on
site and not scaled from the drawing.

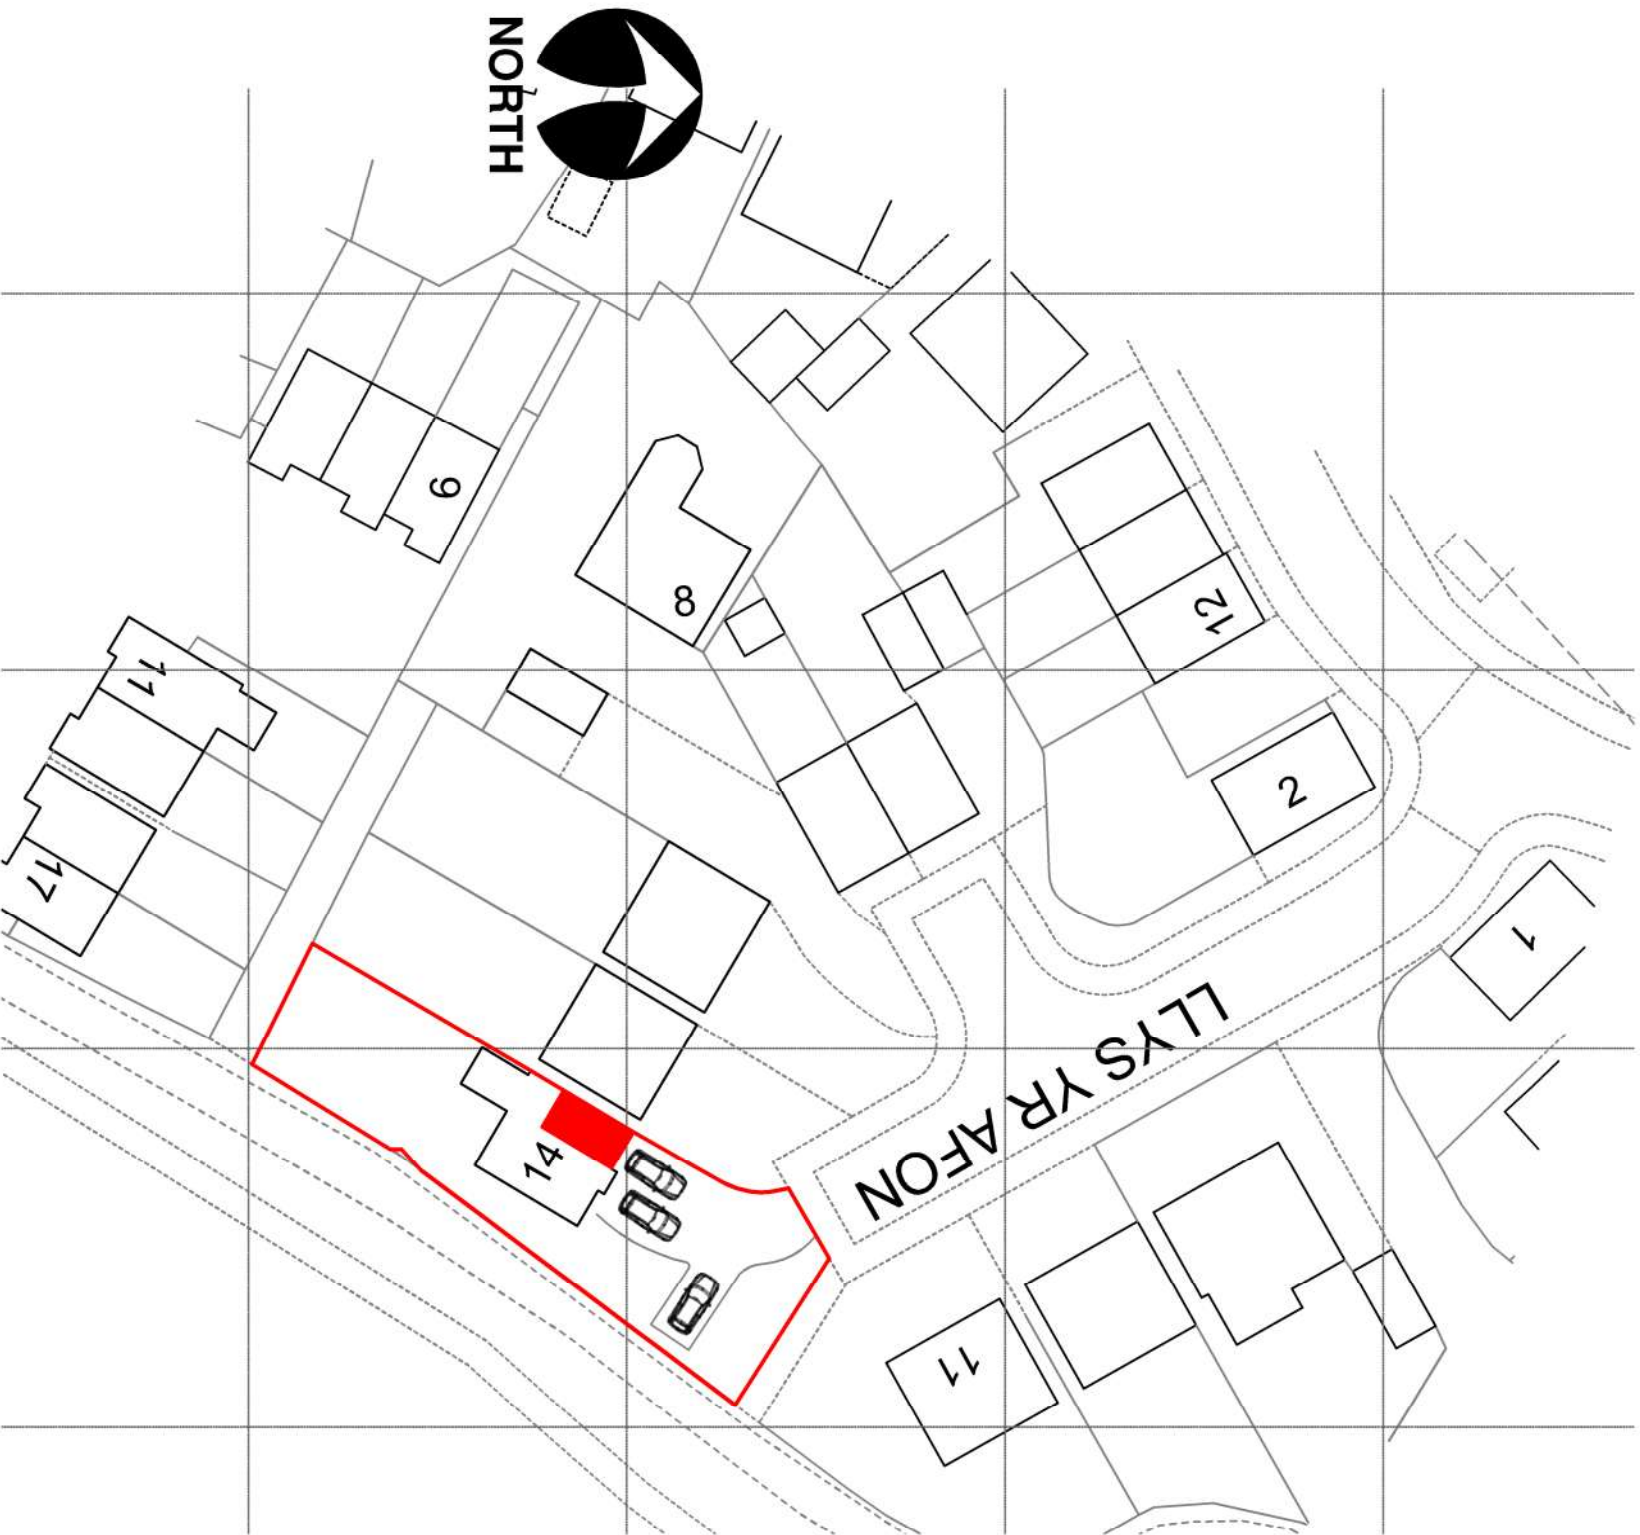

CLIENT Mr & Mrs P Williams 14 Lllys Yr Afon SA9 2BL		JOB TITLE Removal of garage door and installation of new window		DRWG TITLE Os Extract	
DATE: Jan 2023	SCALE: As Shown	A3	DRWG NO. 23.01.03	REV. ---	PURPOSE: Planning

Ferdale Architectural Solutions LTD
98 Neath Road, Resolven, Neath, SA11 4AN Tel:07970808768 Email: owen@ferdaleas.co.uk