


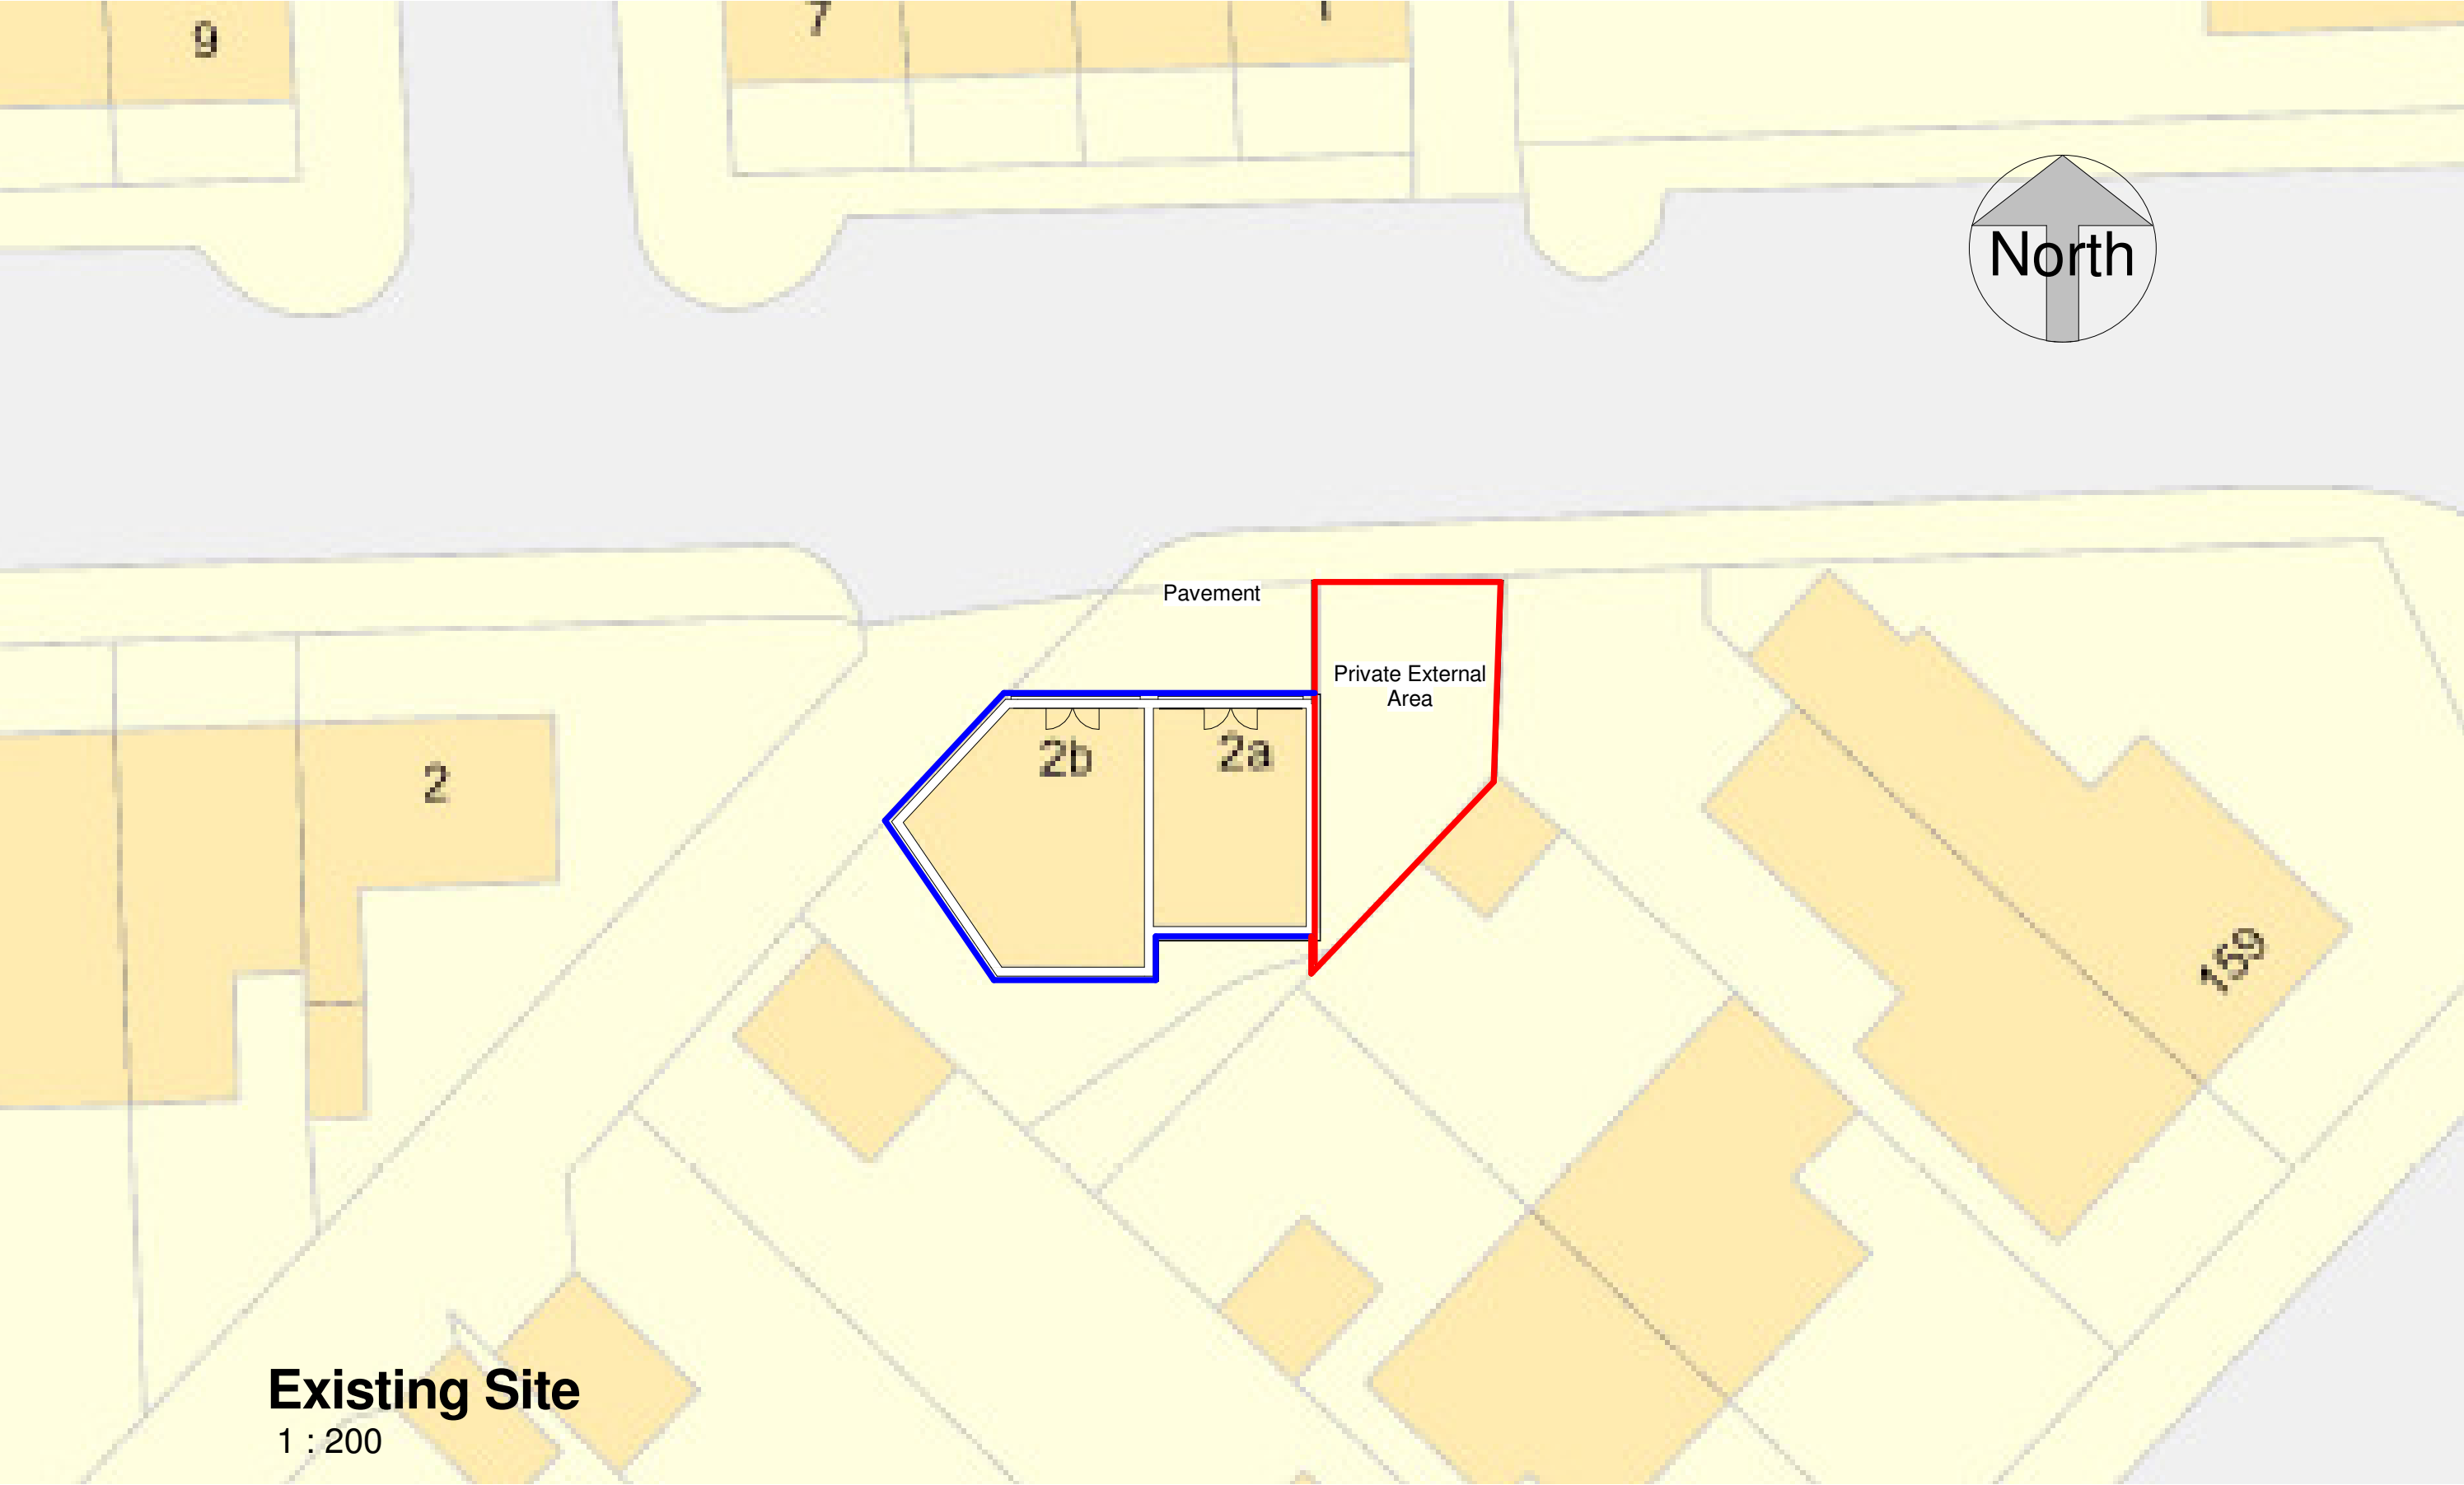

Existing Site
1 : 200

	No.	Description	Date	 www.ccs-solutions.co.uk				PROJECT Side Extension		CLIENT Mr Paul Davies		
										Date 01/10/2022	Project number 01102022	Scale (@ A3) 1 : 200
				CODE	STATUS	SUITABILITY DESCRIPTION	PURPOSE OF ISSUE	SHEET Existing Block Plan		Drawn by CCS	DRWAING NUMBER A303	
										Checked by Client	REV	