


Retractable Awning at Rosa's Bakery,
Unit A, Shufflebotham Lane, Neath, SA11 3FJ

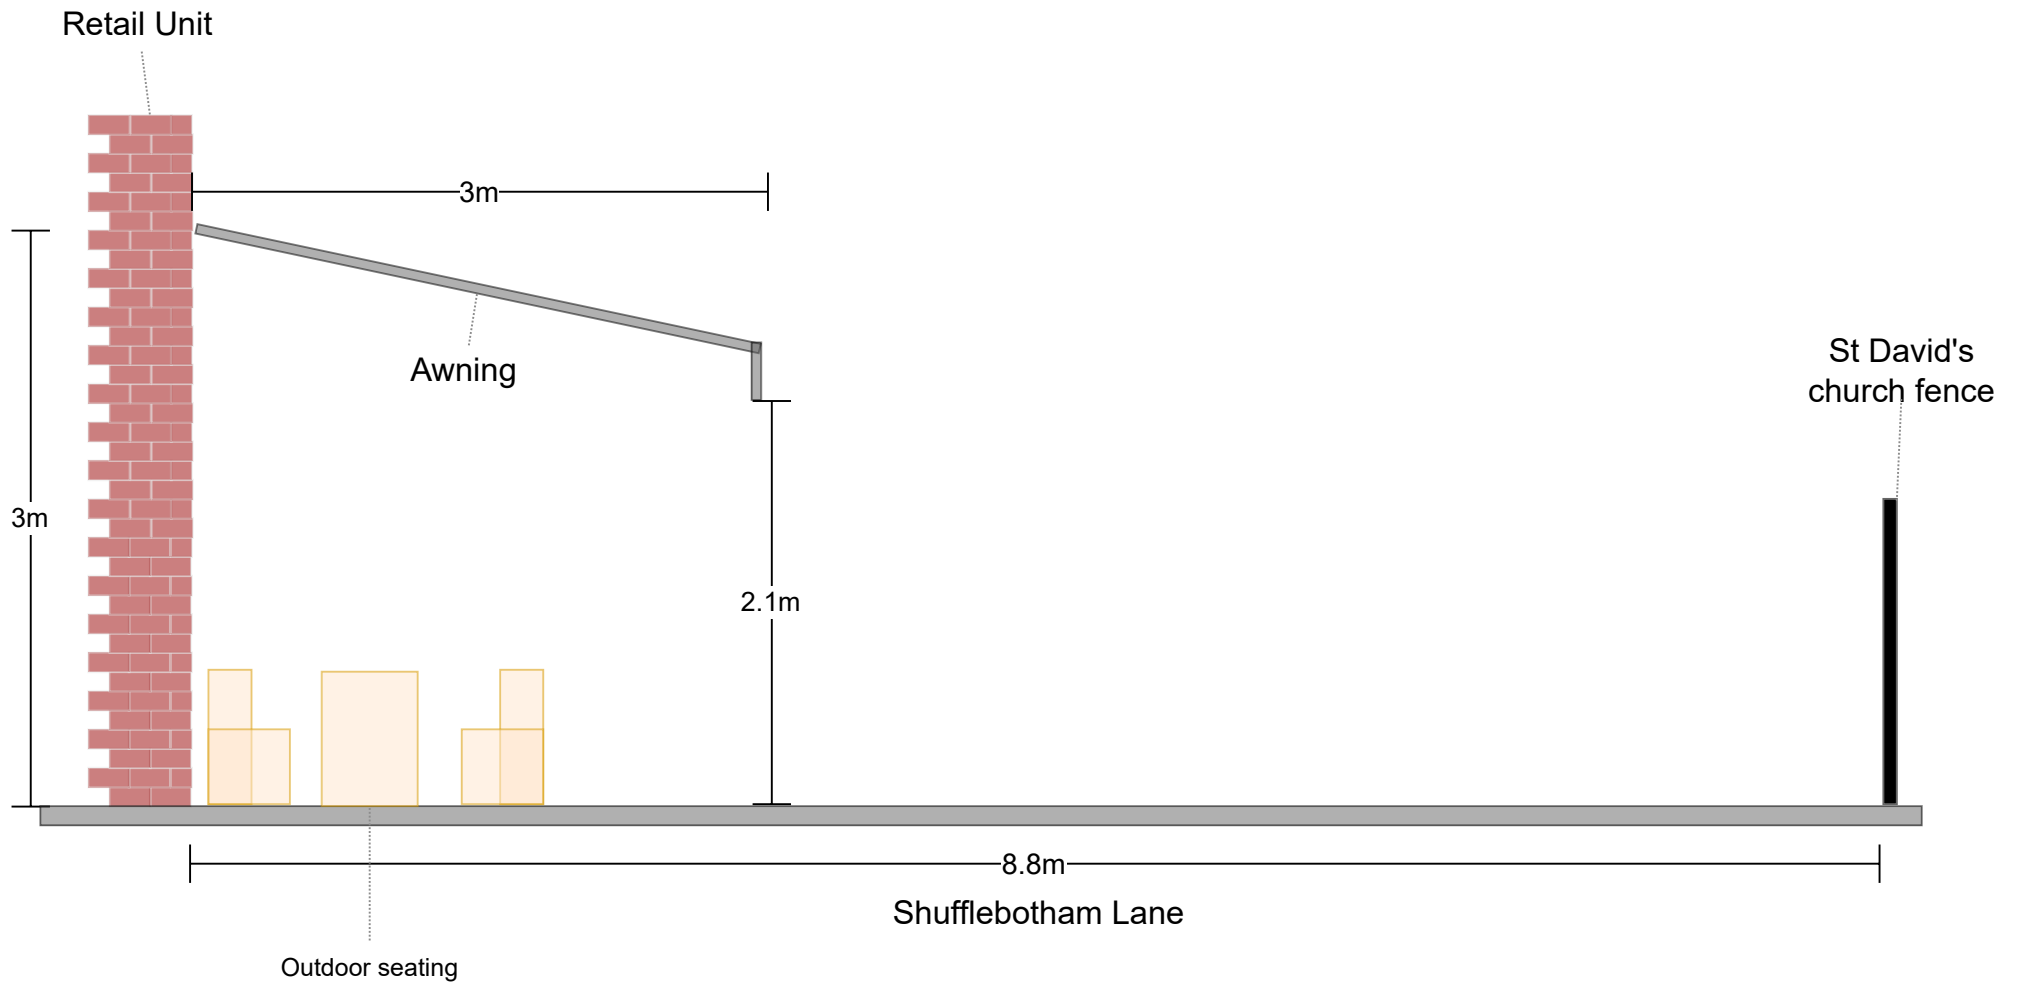

Side viewpoint