

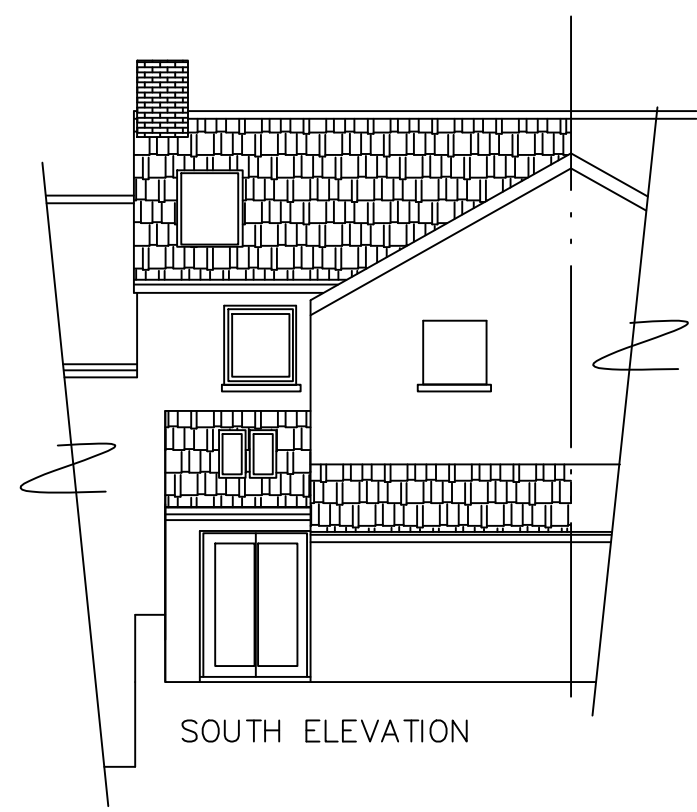
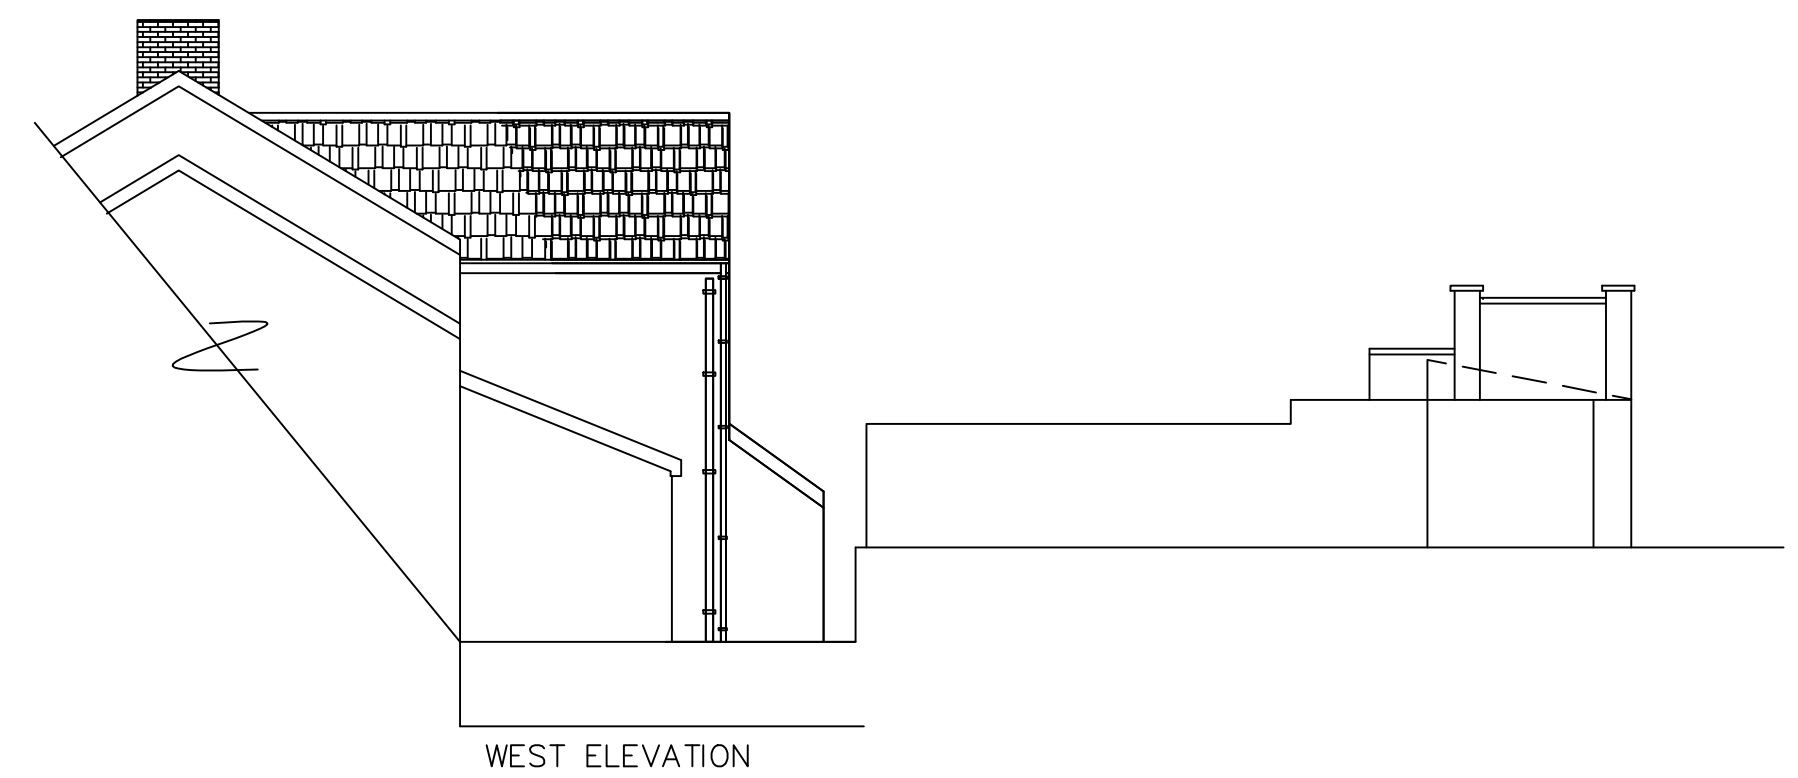
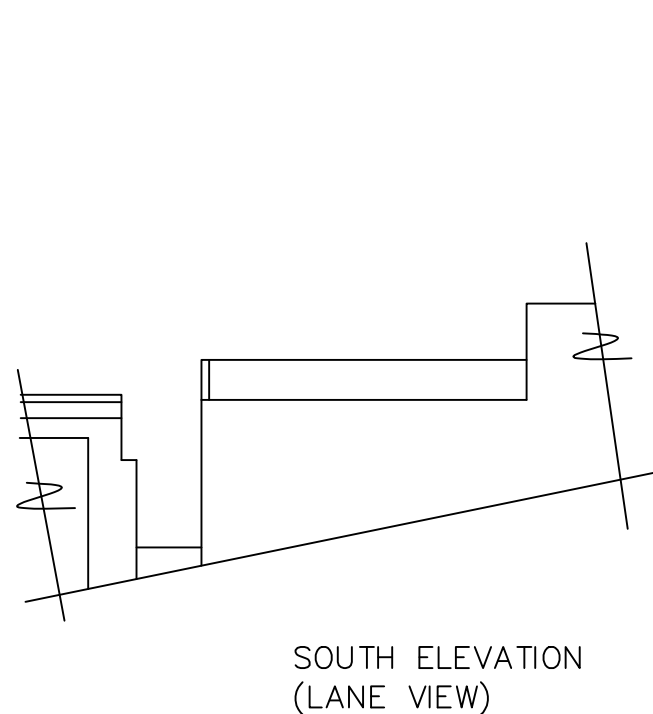


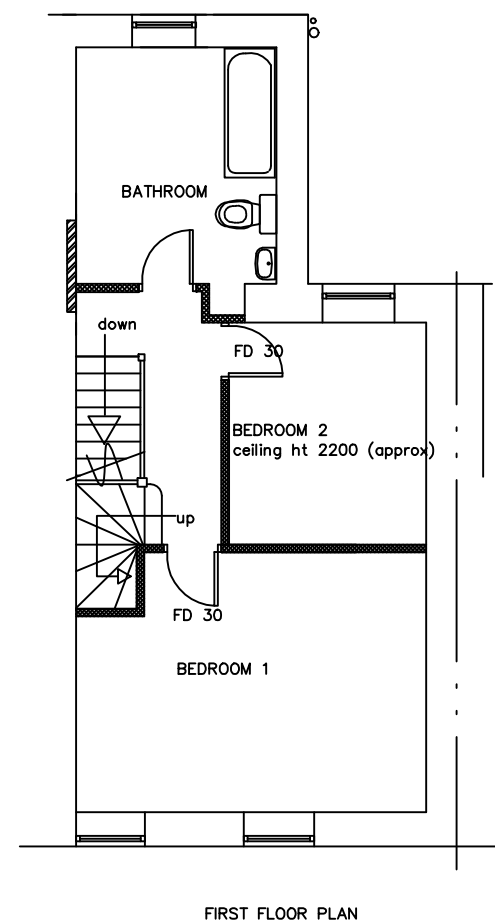

© copyright

 **INVICTA**
Building
Advisory
Service

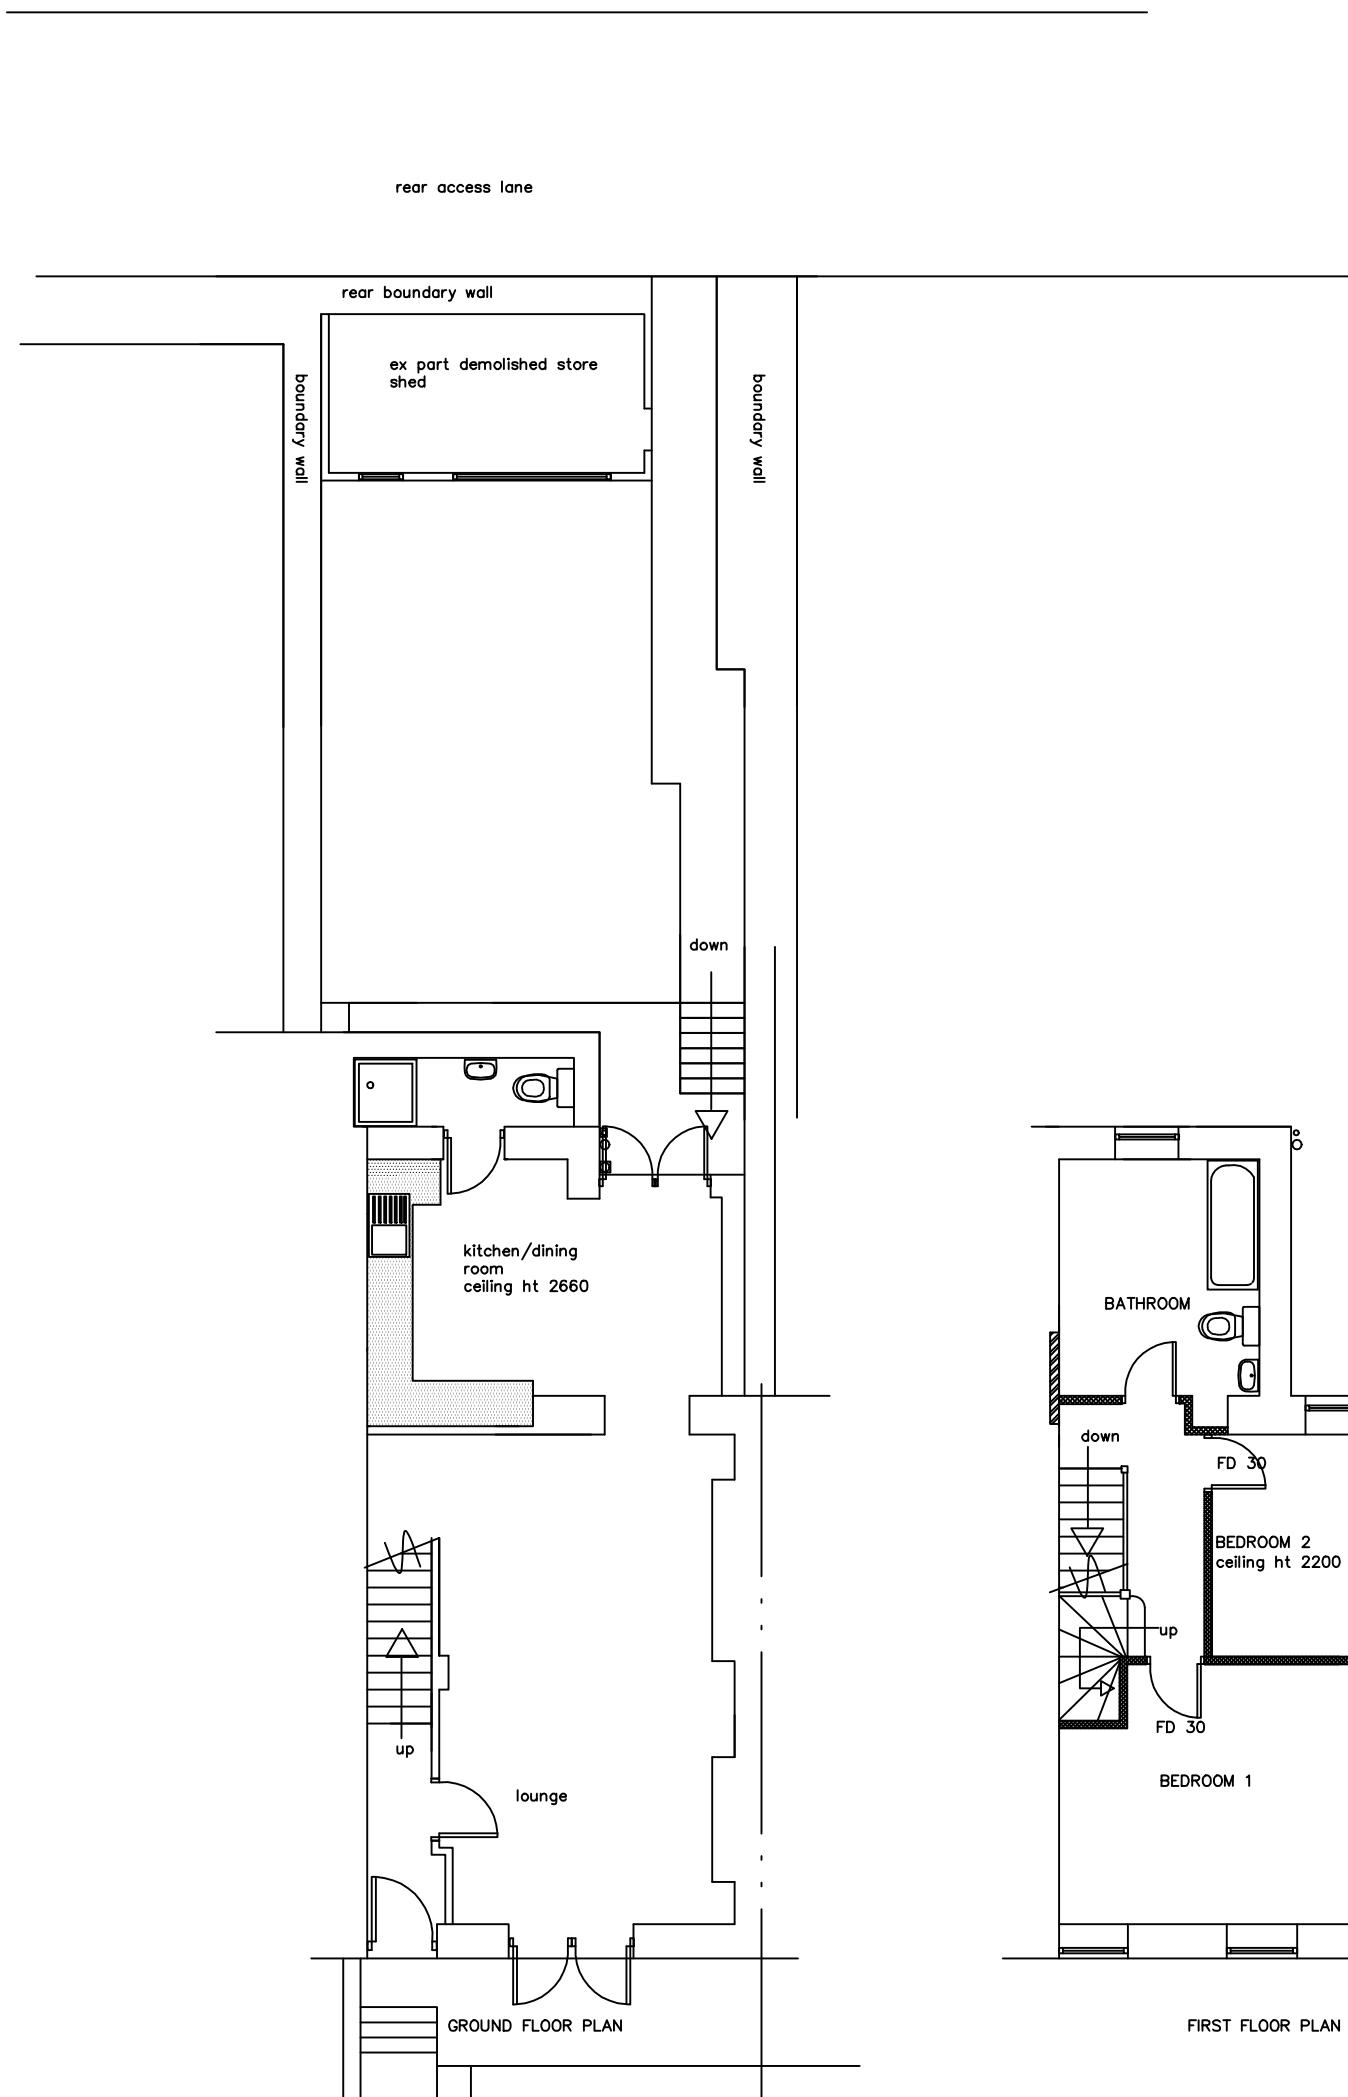

Min yr Efail, High Street, Nantylfyllon, CF34 0BW
Tel : 07971 458724
E Mail : invicta7777@yahoo.co.uk

Clients
Mr & Mrs P THOMAS

Job Title
PROPOSED STORE EXTENSION TO
REAR OF:
26 BRYTWN ROAD
CYMMER

Drawing Title
PLANS & ELEVATIONS AS EXISTING

Scale 1:100

Date FEB 2014

Drawing
No. 26BR/ 1 / 14