



Note: All dimensions to be checked on site and not to be scaled from drawing.

AMENDMENTS:	
Revision	Date
A. project title/description amended	18.01.23

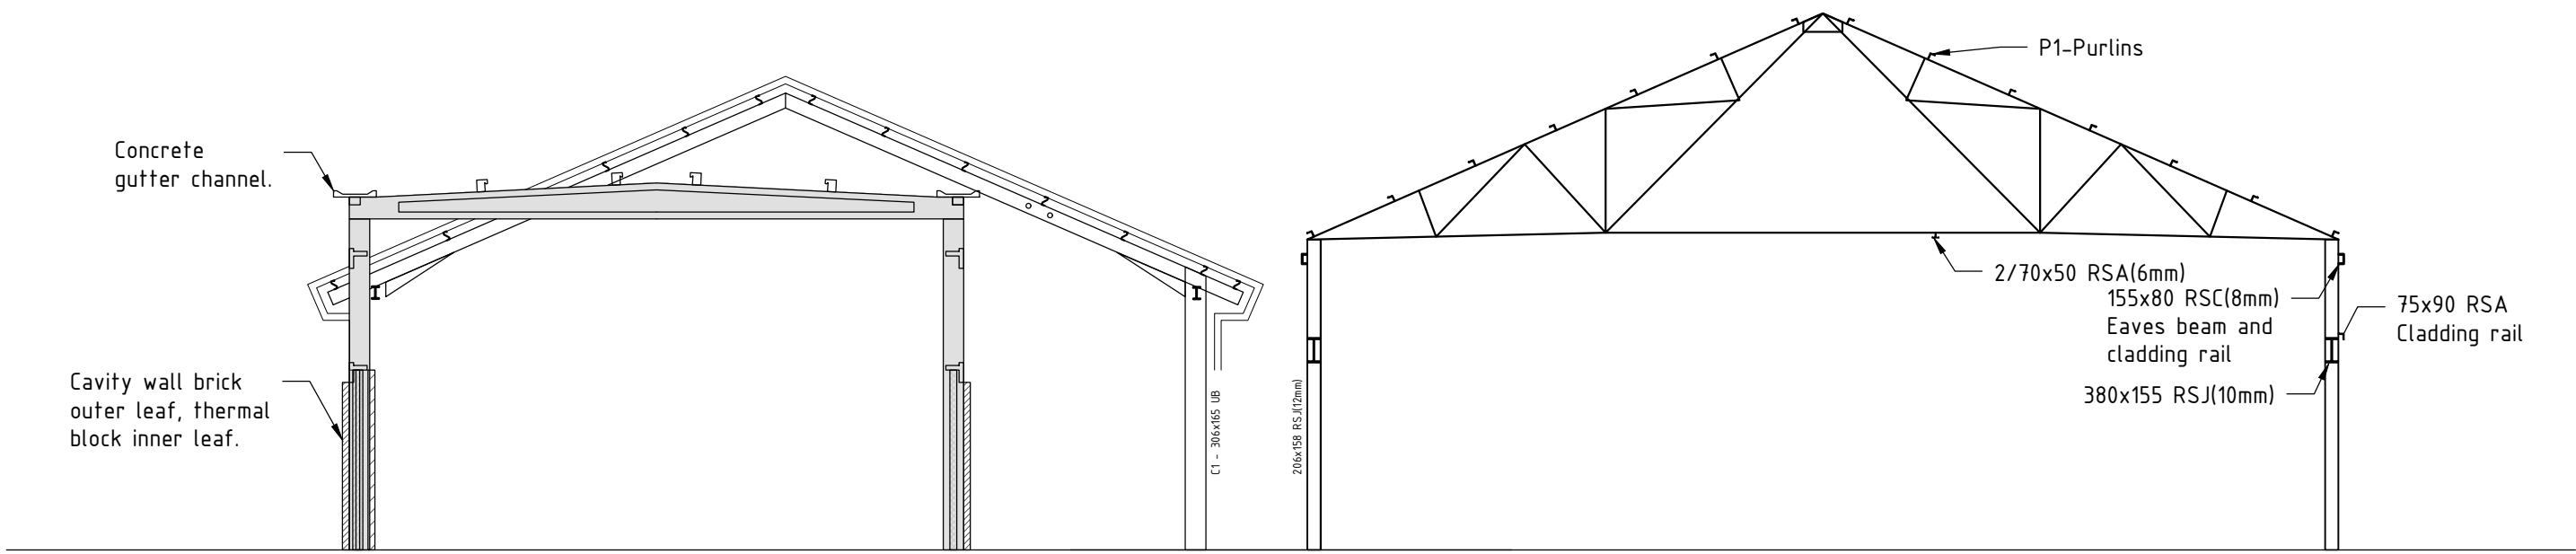

Existing Section C-C
1 : 100

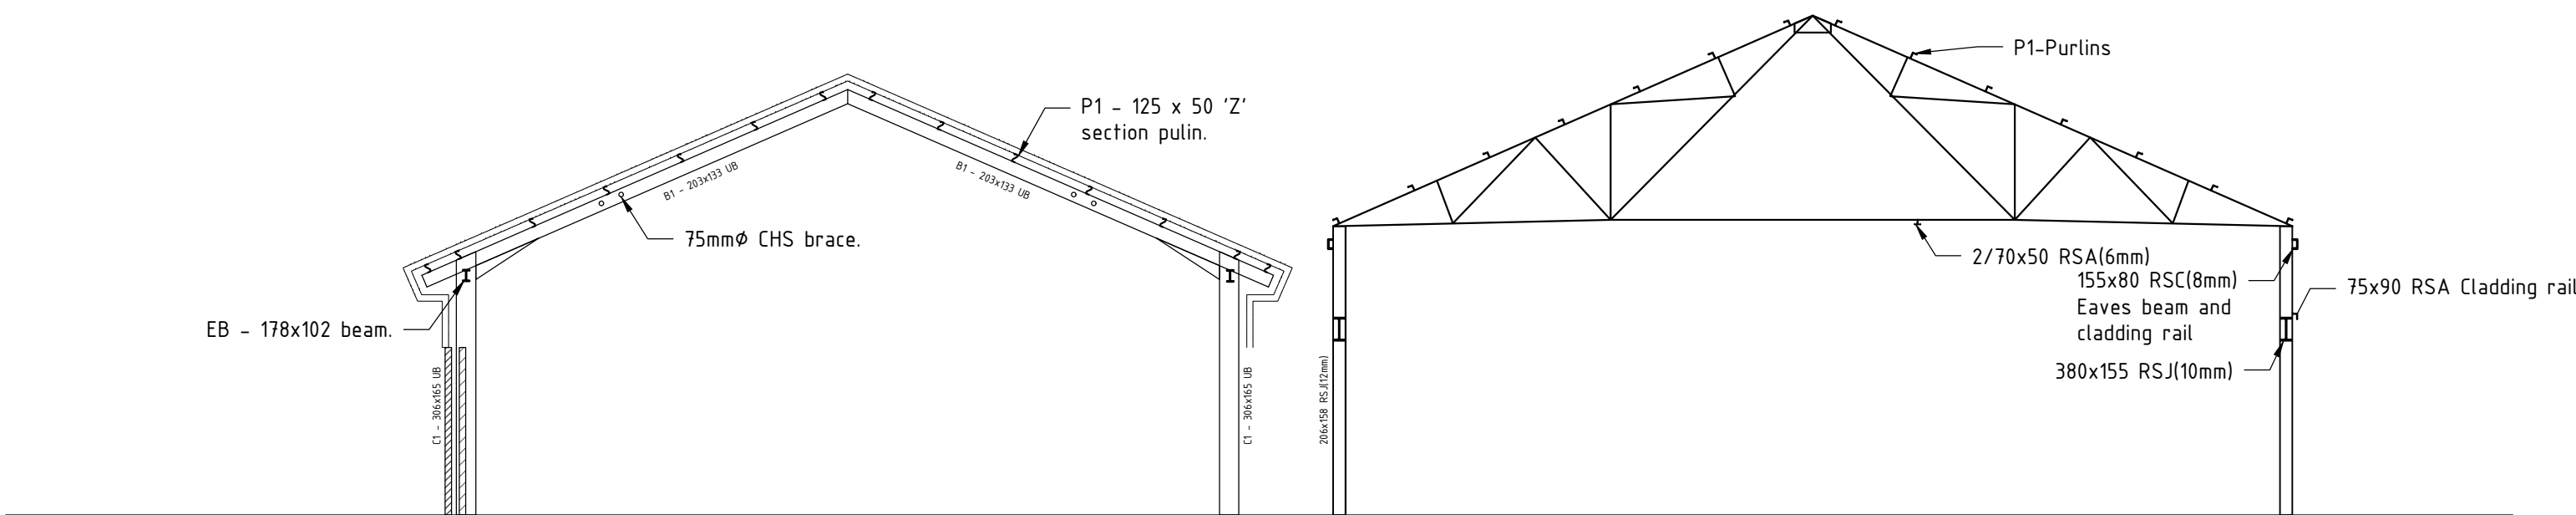

Existing Section D-D
1 : 100



BUCKMASTERBATCUP
Architects Ltd.

CLIENT:
Huw Jenkins

PROJECT TITLE:
**Site adjoining Neath Abbey Road, Neath,
SA10 7DN - Proposed recladding of facade &
roofs of existing buildings (buildings 1 & 3)
with retention of existing cladding fascade &
roof to building 2**

DRAWING TITLE:
Industrial Units Existing Sections C-C, D-D

SCALE: 1:100 @ A1 DATE: January 2023

SWANSEA	LONDON
70 Water Road	One Kingdom Street
Swansea, SA1 4QA	Paddington Central
T - 01792 466060	London, W2 6BD
F - 01792 644646	
www.bbarch.co.uk	
info@bbarch.co.uk	

BBA 909.P.21A