


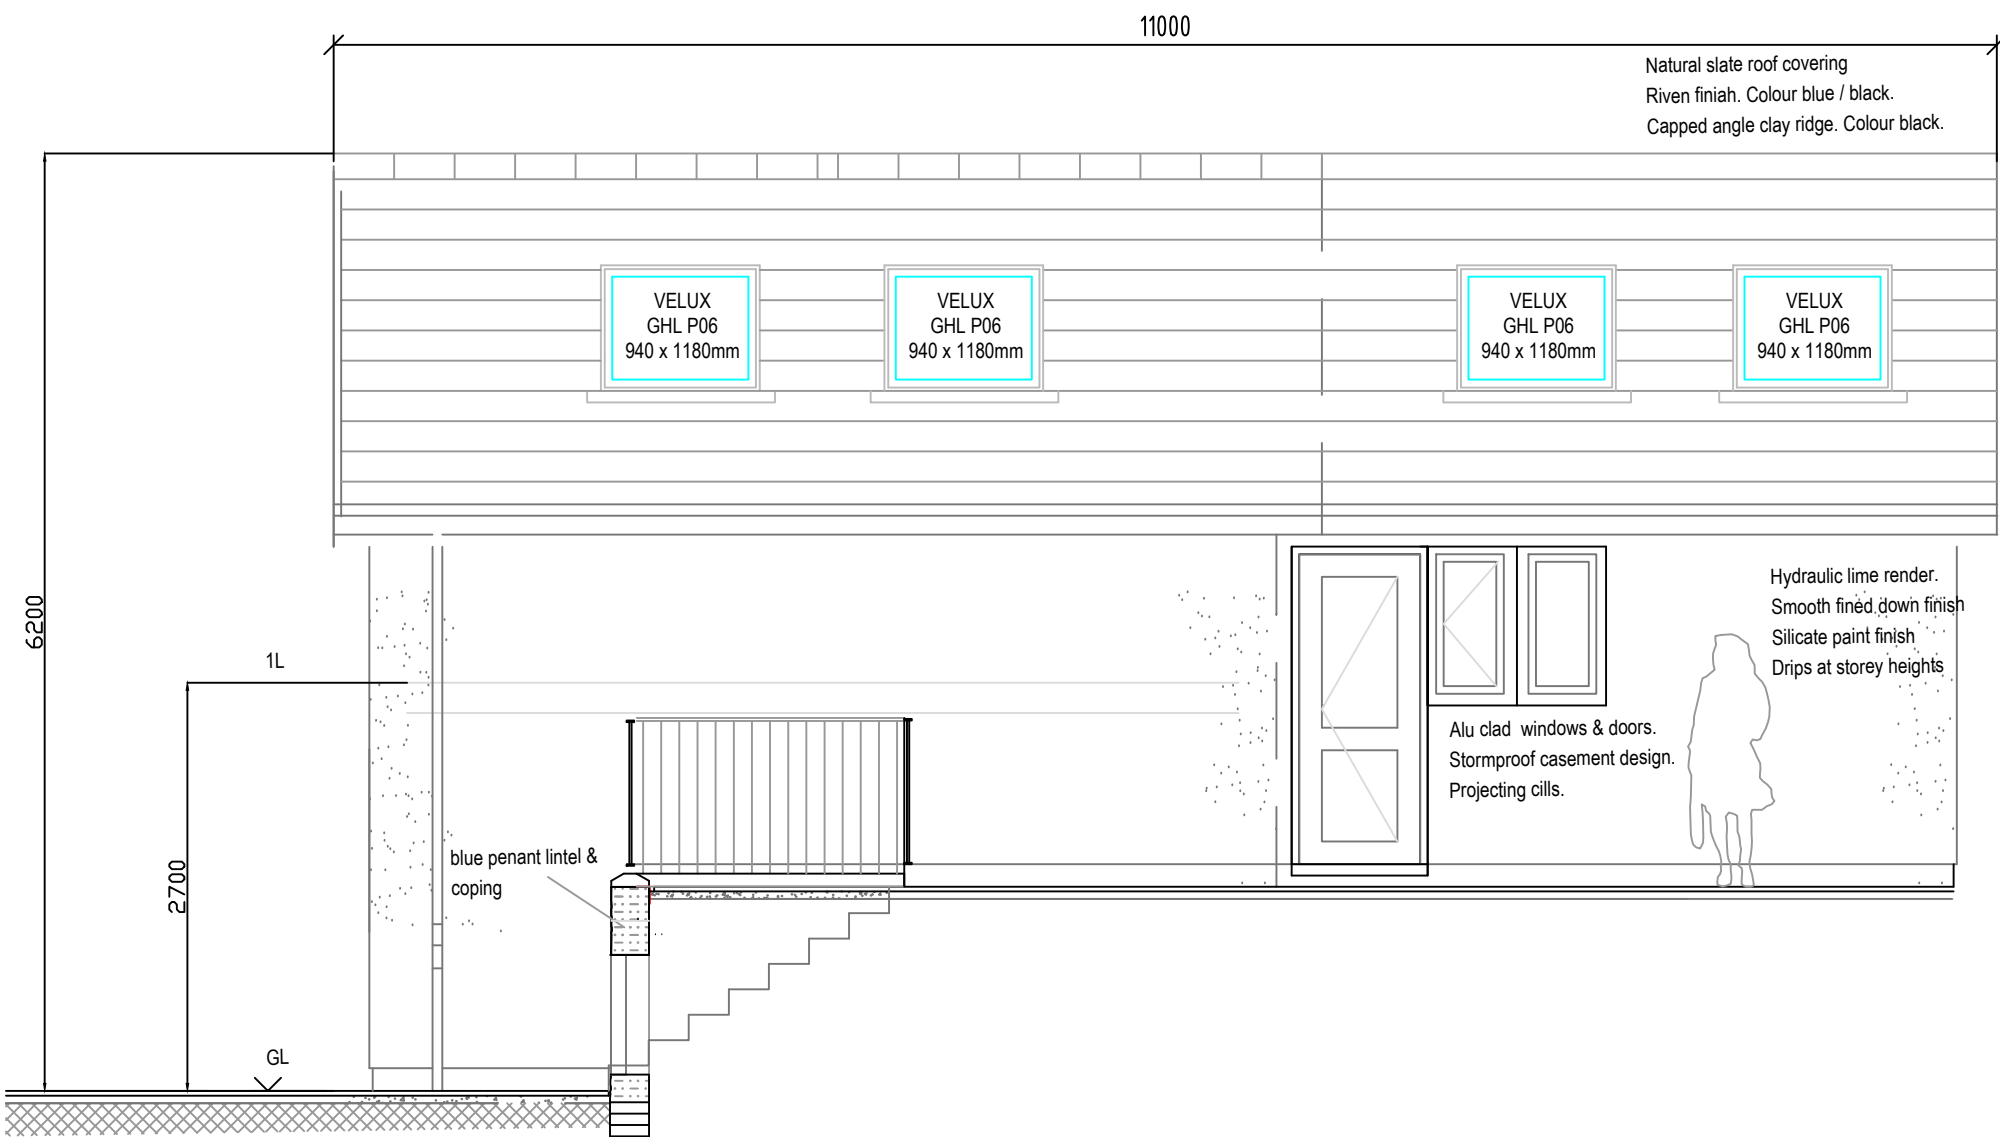

NORTH (SIDE) ELEVATION

SCALE 1:50@A2

DRAWING REF. D003

PARTIAL CHANGE OF USE OF EXISTING DETACHED
GARAGE INTO A ONE BED HOLIDAY LET/AIRBNB
TY GWENNOL CILFREW
SA10 8NE