
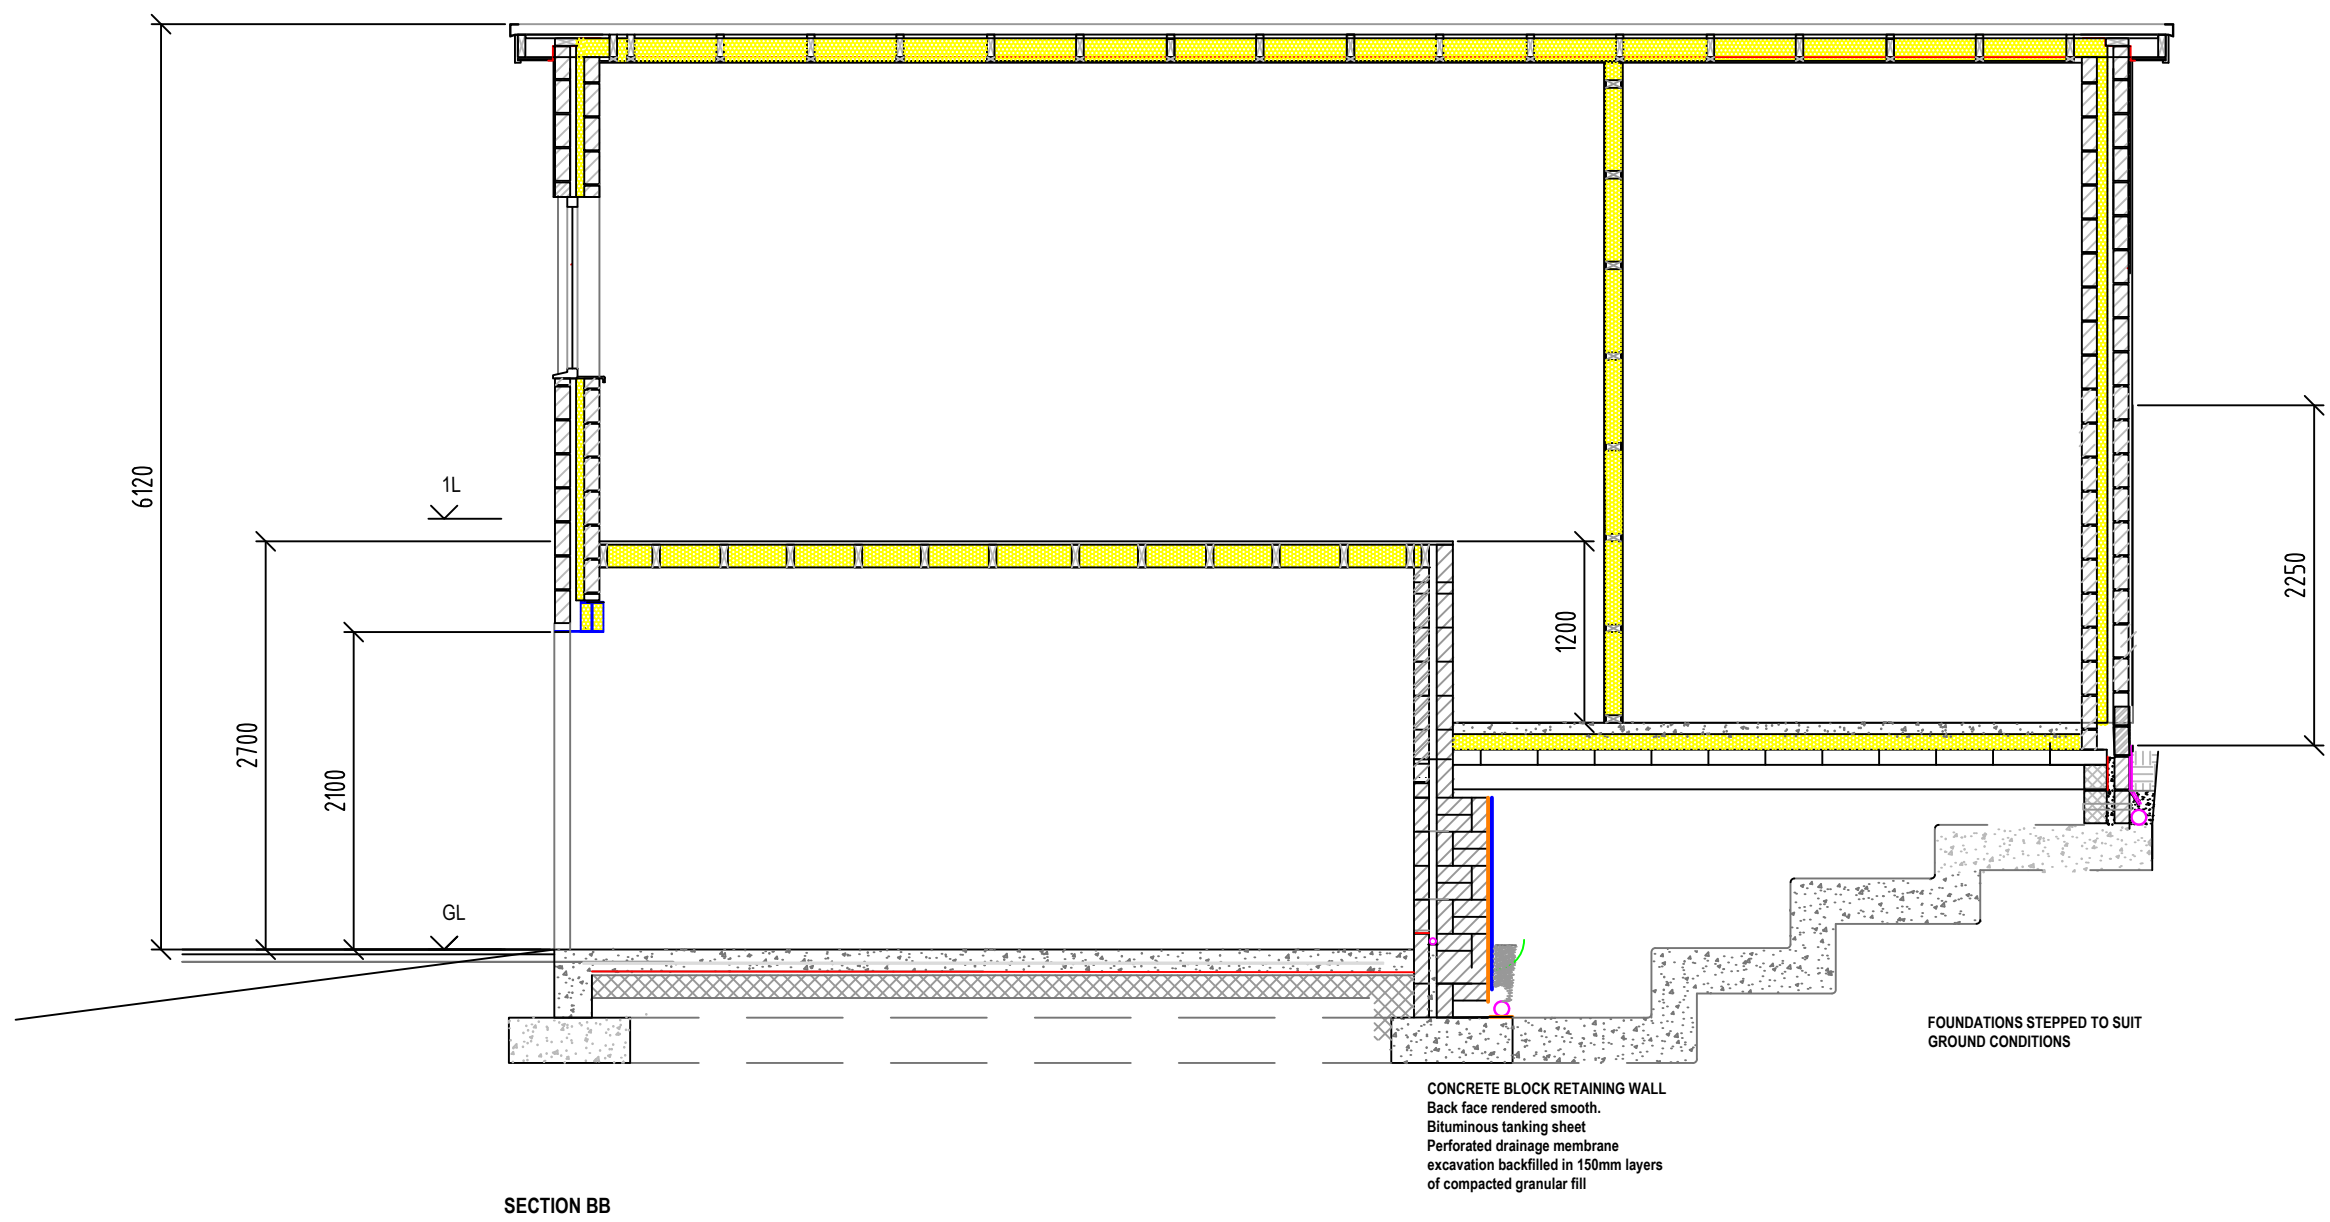


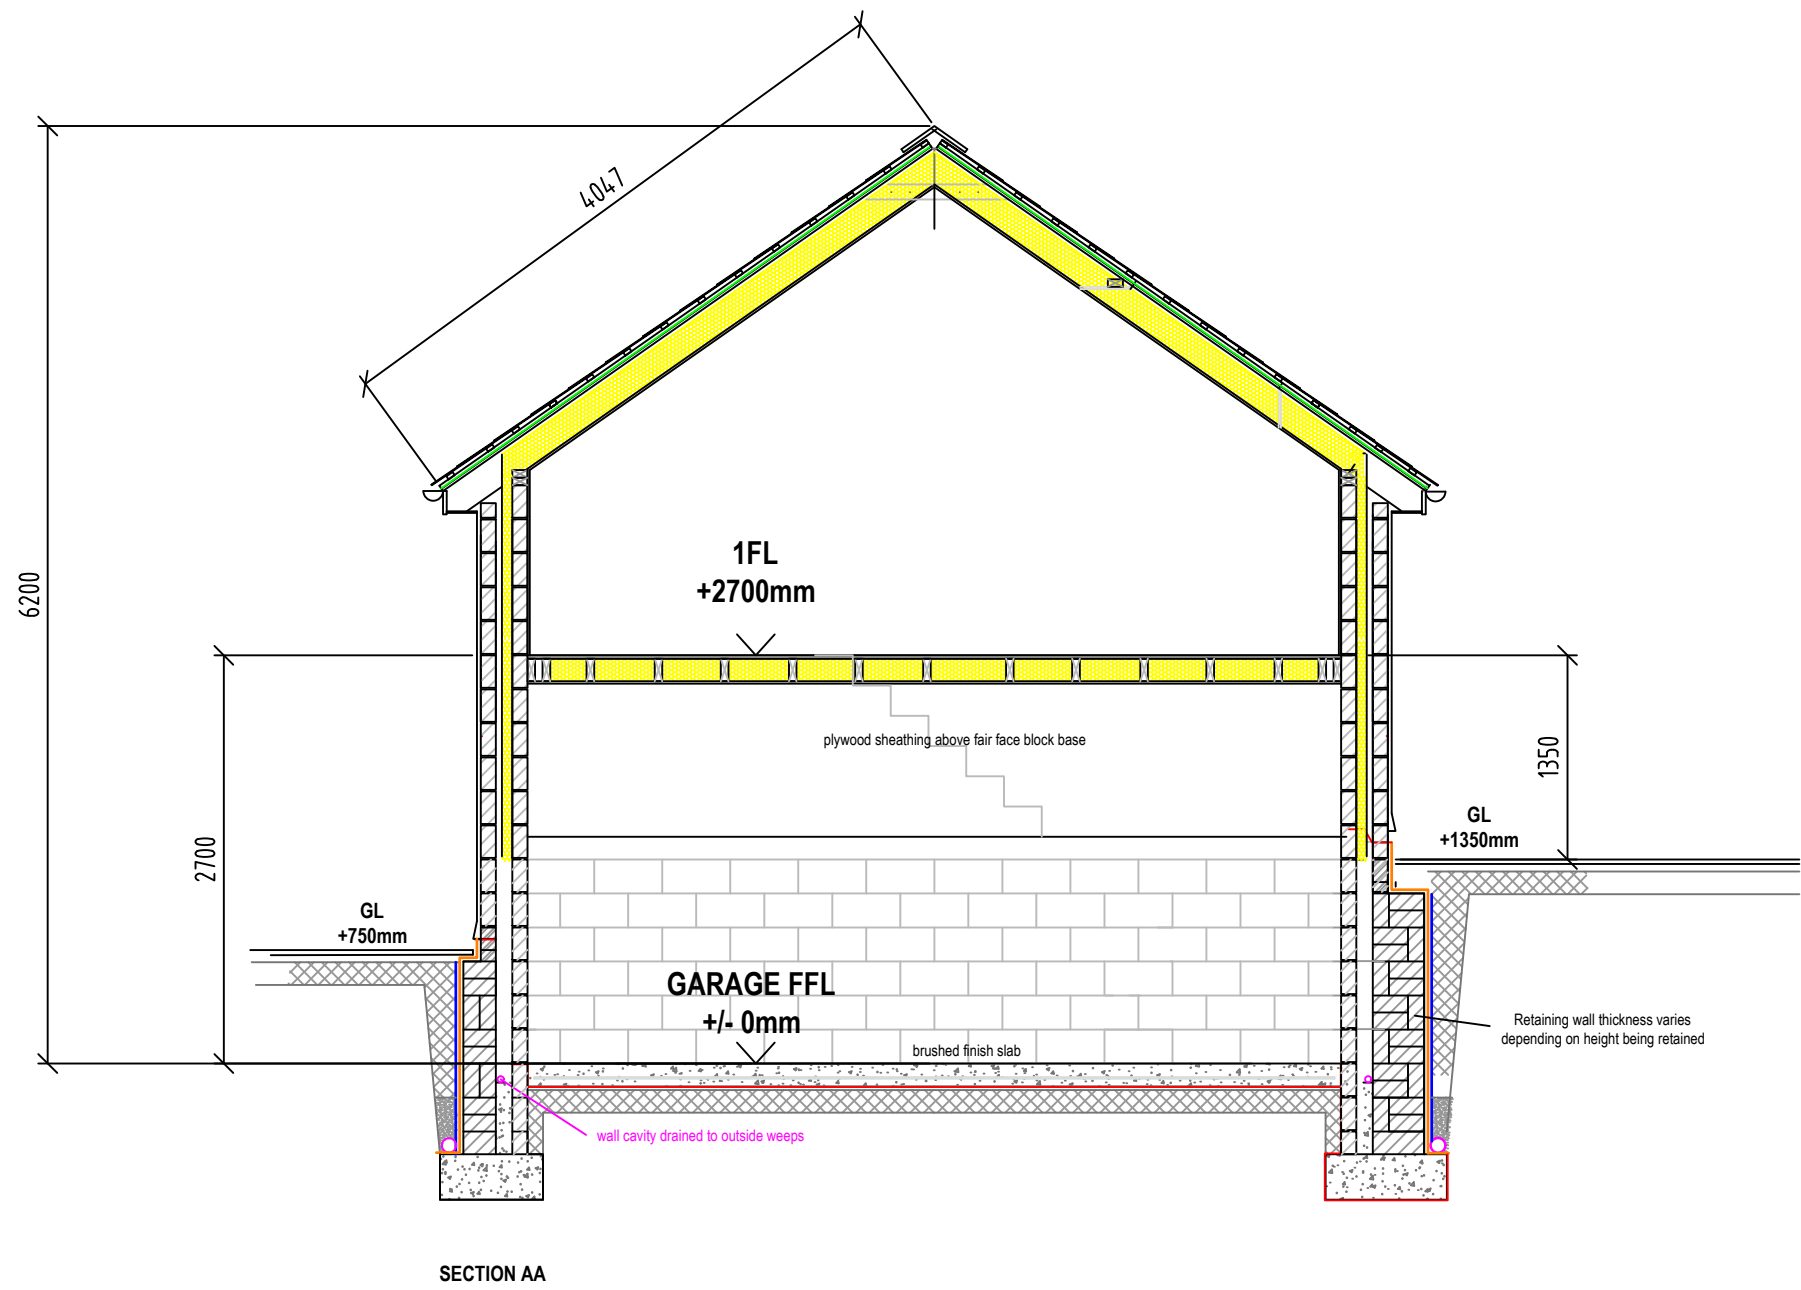

SECTIONS		PARTIAL CHANGE OF USE OF EXISTING DETACHED GARAGE INTO A ONE BED HOLIDAY LET/AIRBNB TY GWENNOL CILFREW SA10 8NE
SCALE 1:50@A2	DRAWING REF. D007	