


PLAN VIEW		SCALE 1:50@A2	DRAWING REF. D006	PARTIAL CHANGE OF USE OF EXISTING DETACHED GARAGE INTO A ONE BED HOLIDAY LET/AIRBNB TY GWENNOL CILFREW SA10 8NE
-----------	--	---------------	-------------------	---

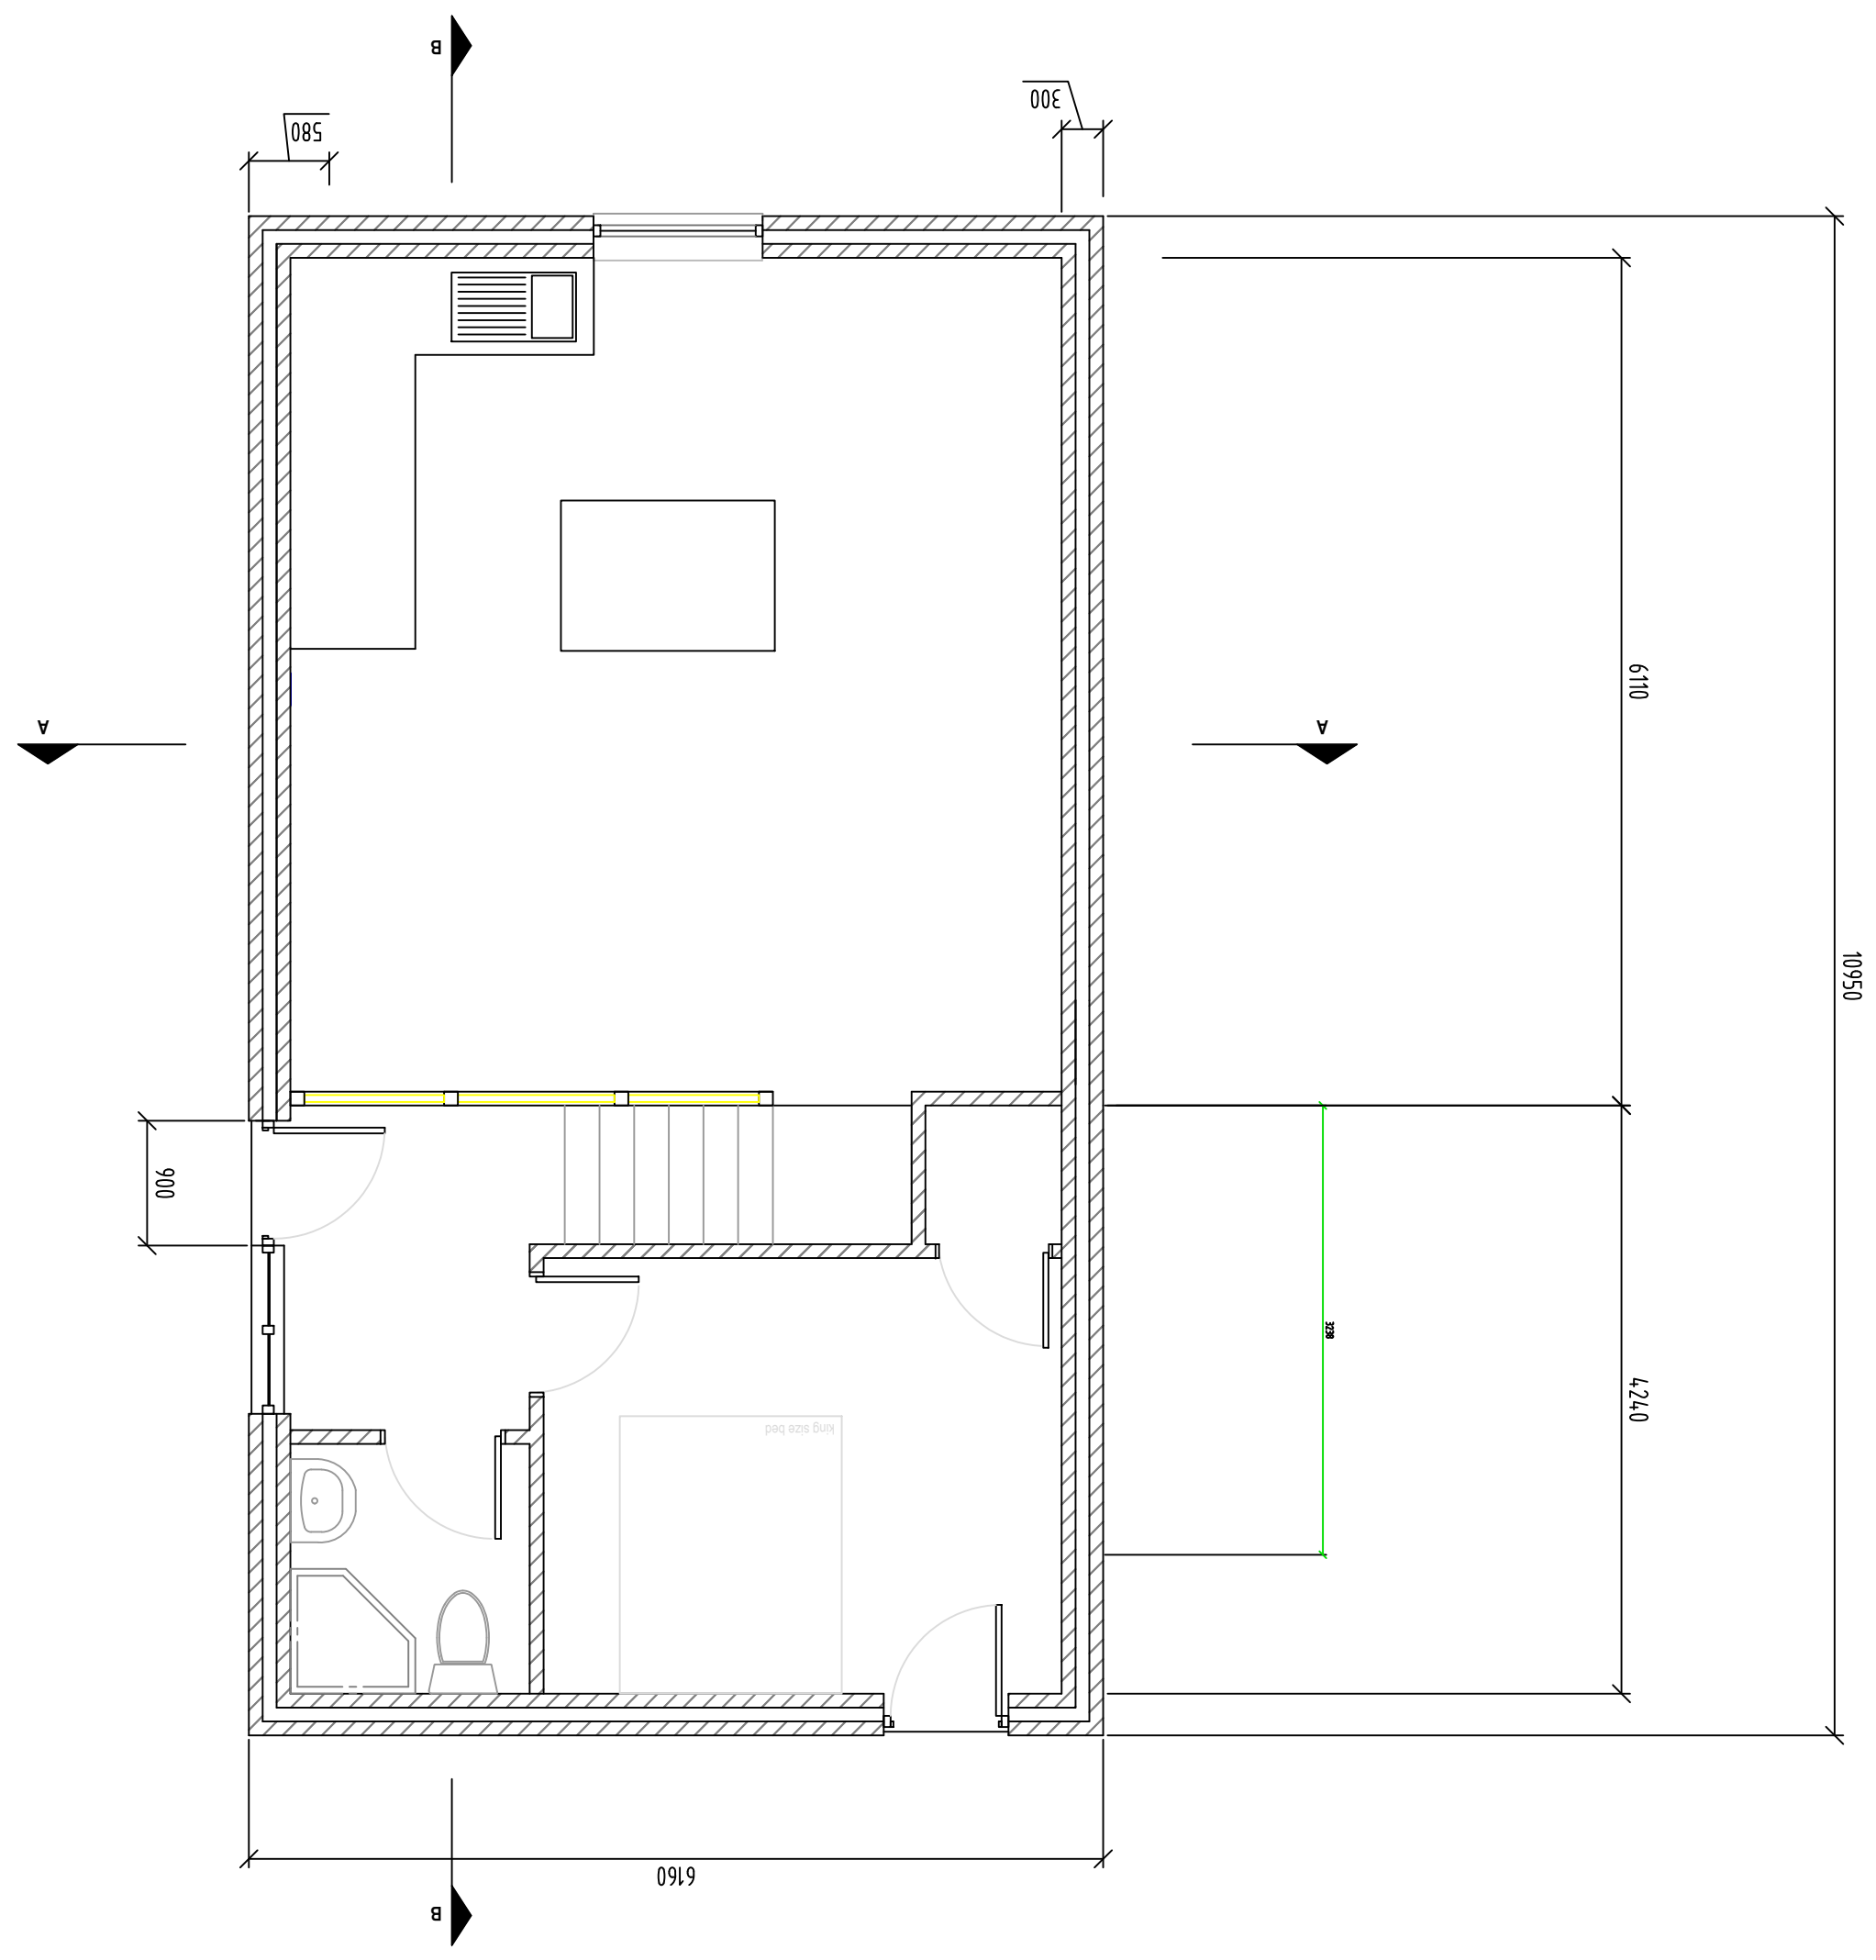

LOWER GARAGE SECTION TO BE RETAINED
WITH ONE CAR PARKING SPACE ONE SIDE AND
WORKSHOP AND CYCLE STORAGE THE OTHER

