


Figure

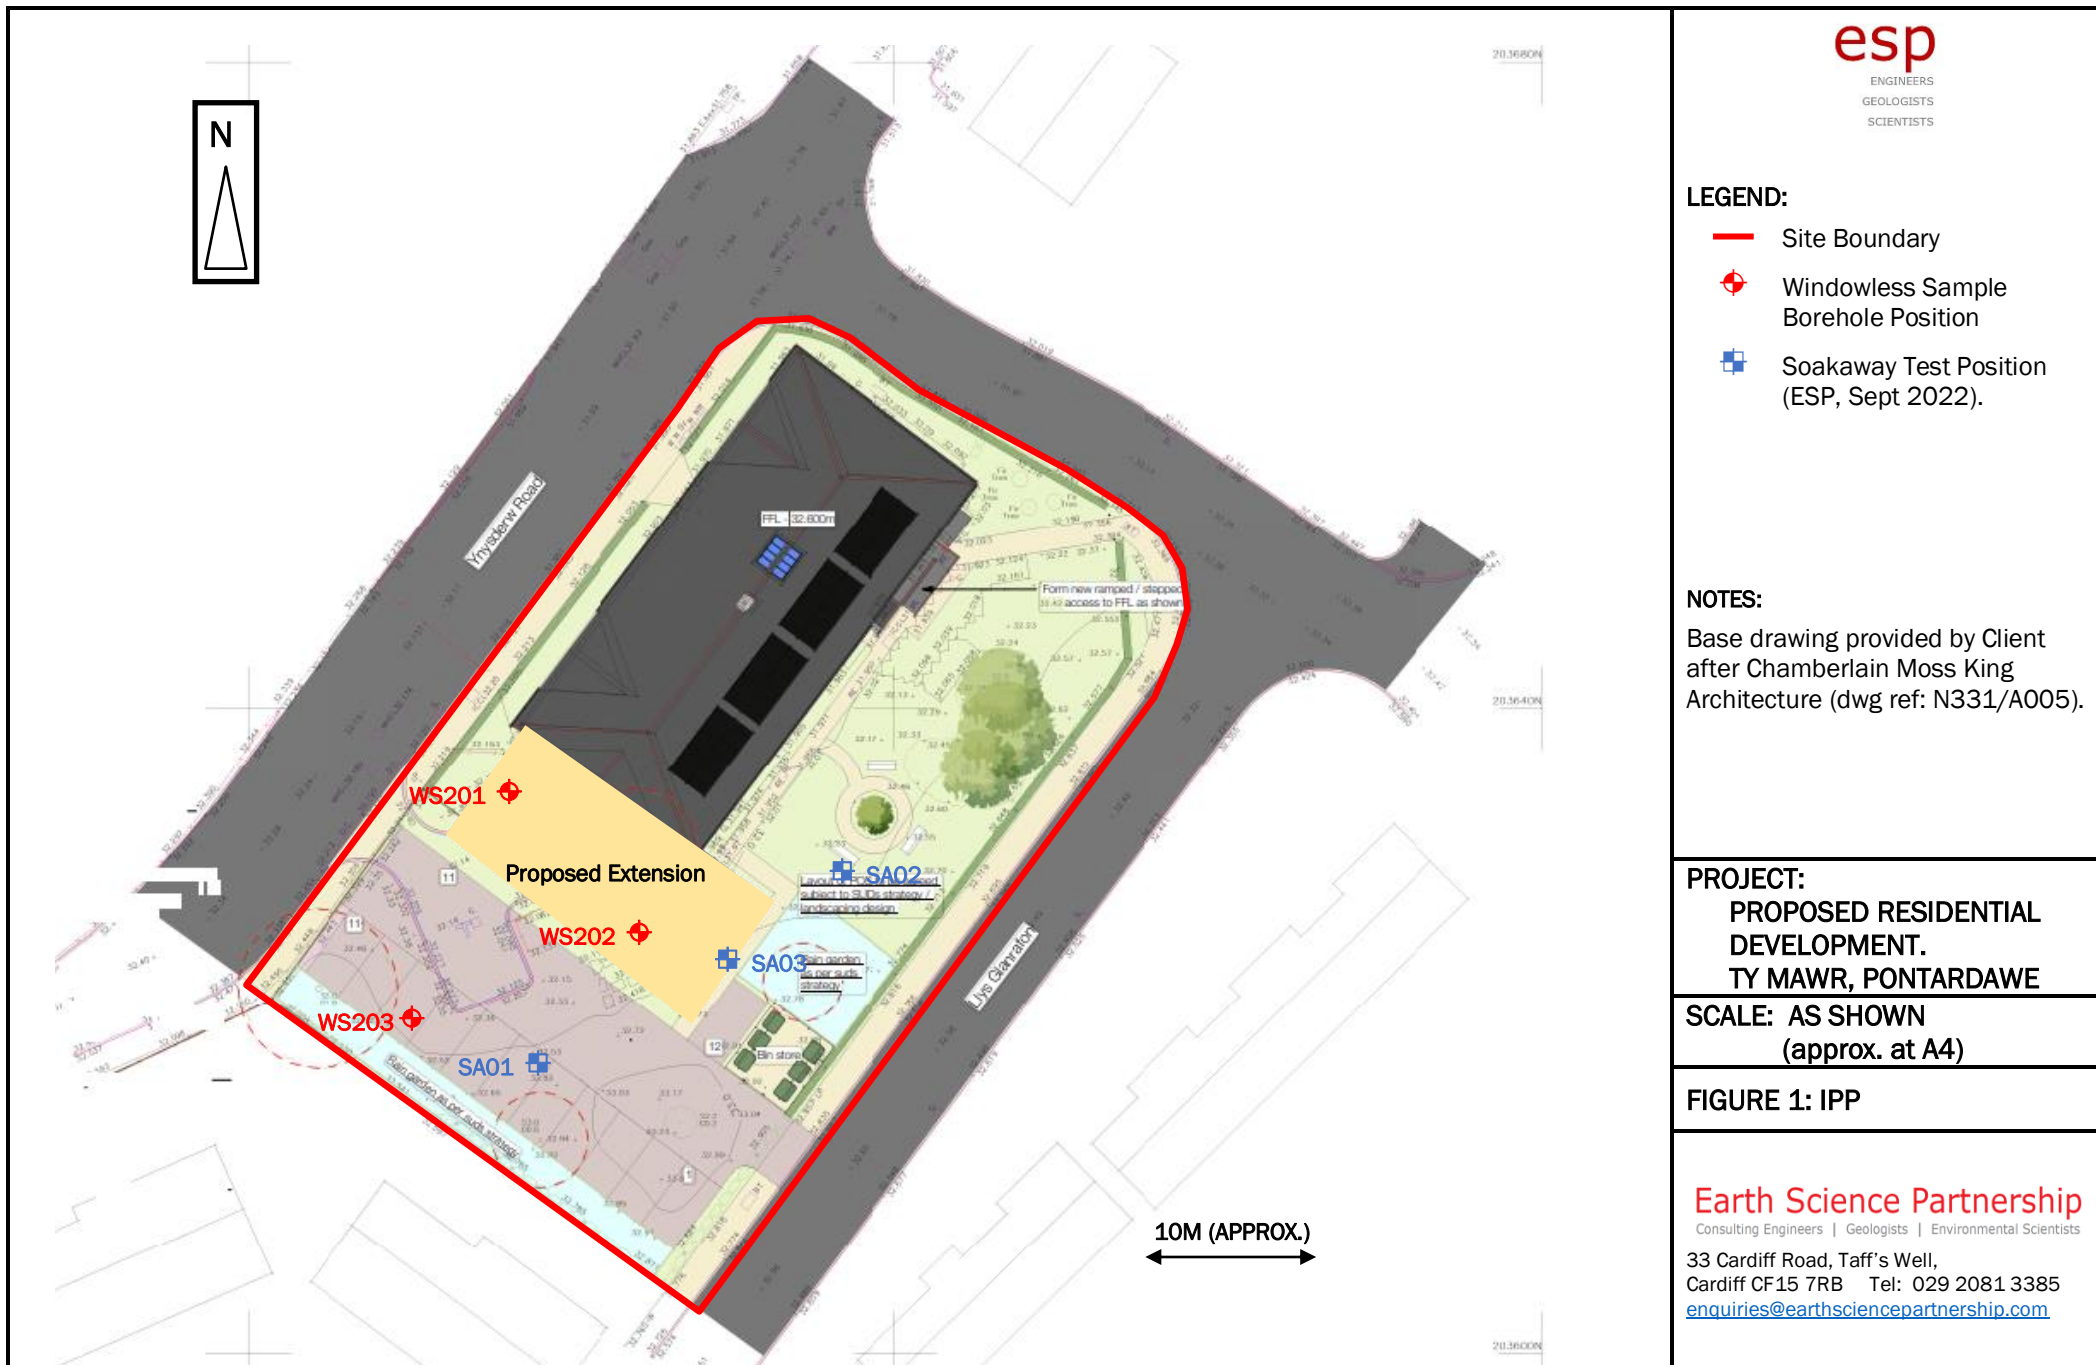

LEGEND:

- Site Boundary
- ◆ Windowless Sample Borehole Position
- Soakaway Test Position (ESP, Sept 2022).

NOTES:

Base drawing provided by Client after Chamberlain Moss King Architecture (dwg ref: N331/A005).

PROJECT:

**PROPOSED RESIDENTIAL DEVELOPMENT.
TY MAWR, PONTARDAWE**

**SCALE: AS SHOWN
(approx. at A4)**

FIGURE 1: IPP

Earth Science Partnership

Consulting Engineers | Geologists | Environmental Scientists

33 Cardiff Road, Taff's Well,
Cardiff CF15 7RB Tel: 029 2081 3385
enquiries@earthsciencepartnership.com