


private driveway to highways technical standards



scale 1:100

existing ground level
proposed ground level

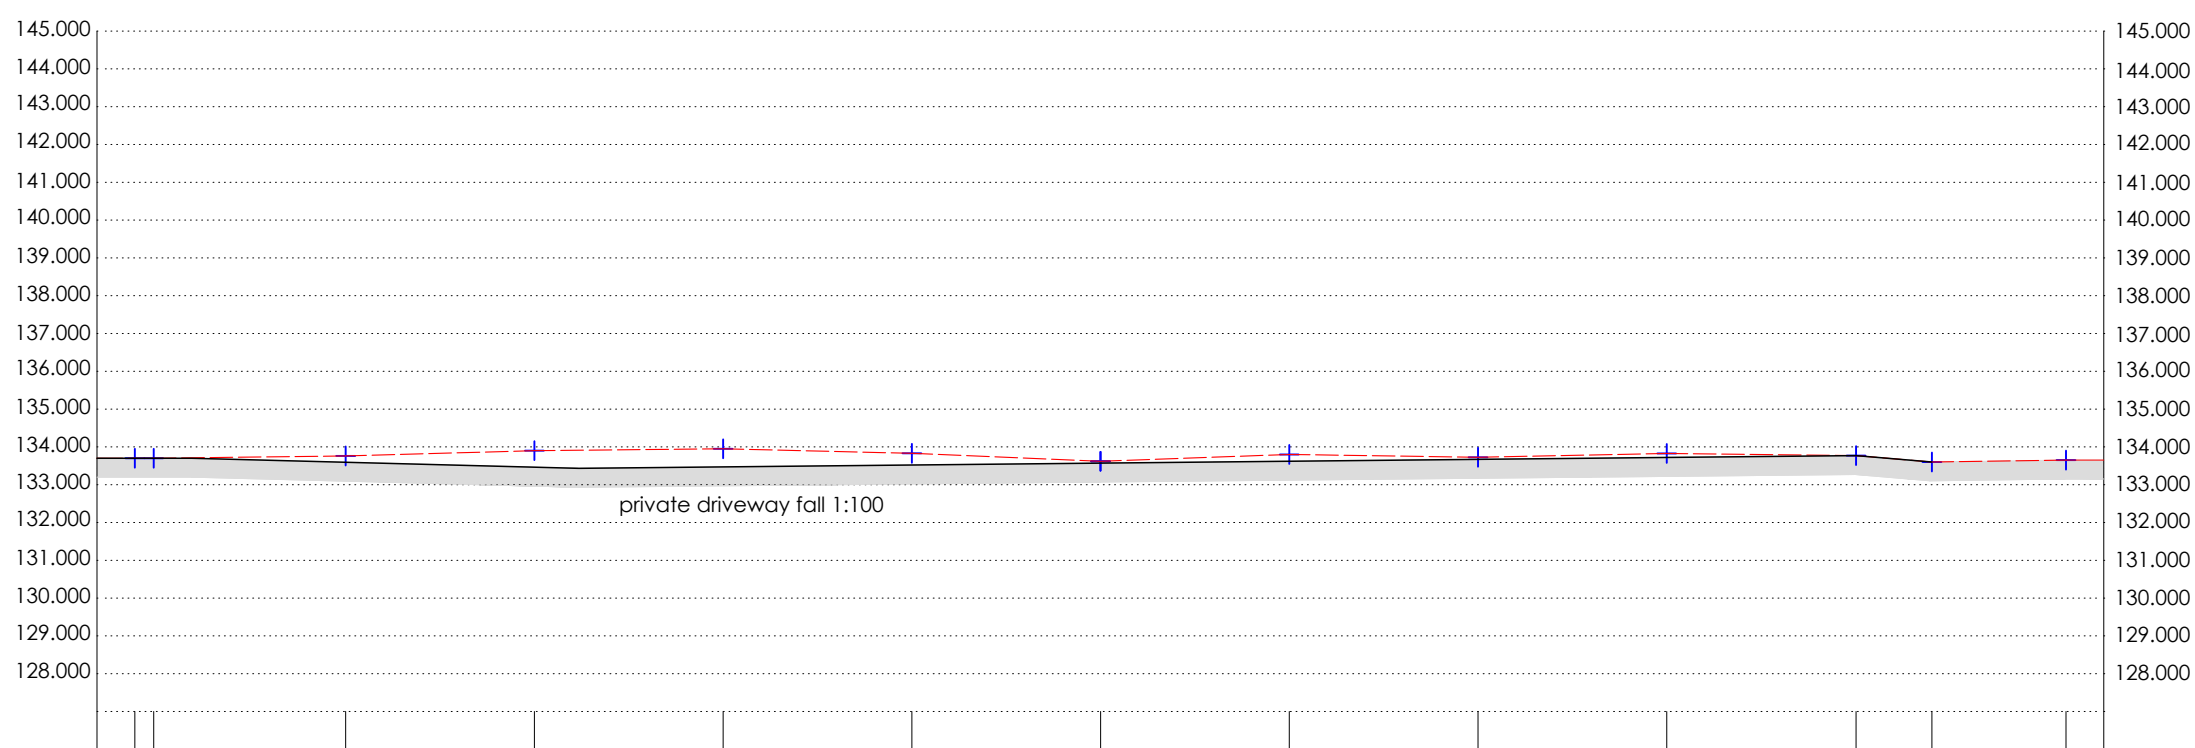

section h - h

scale 1:200

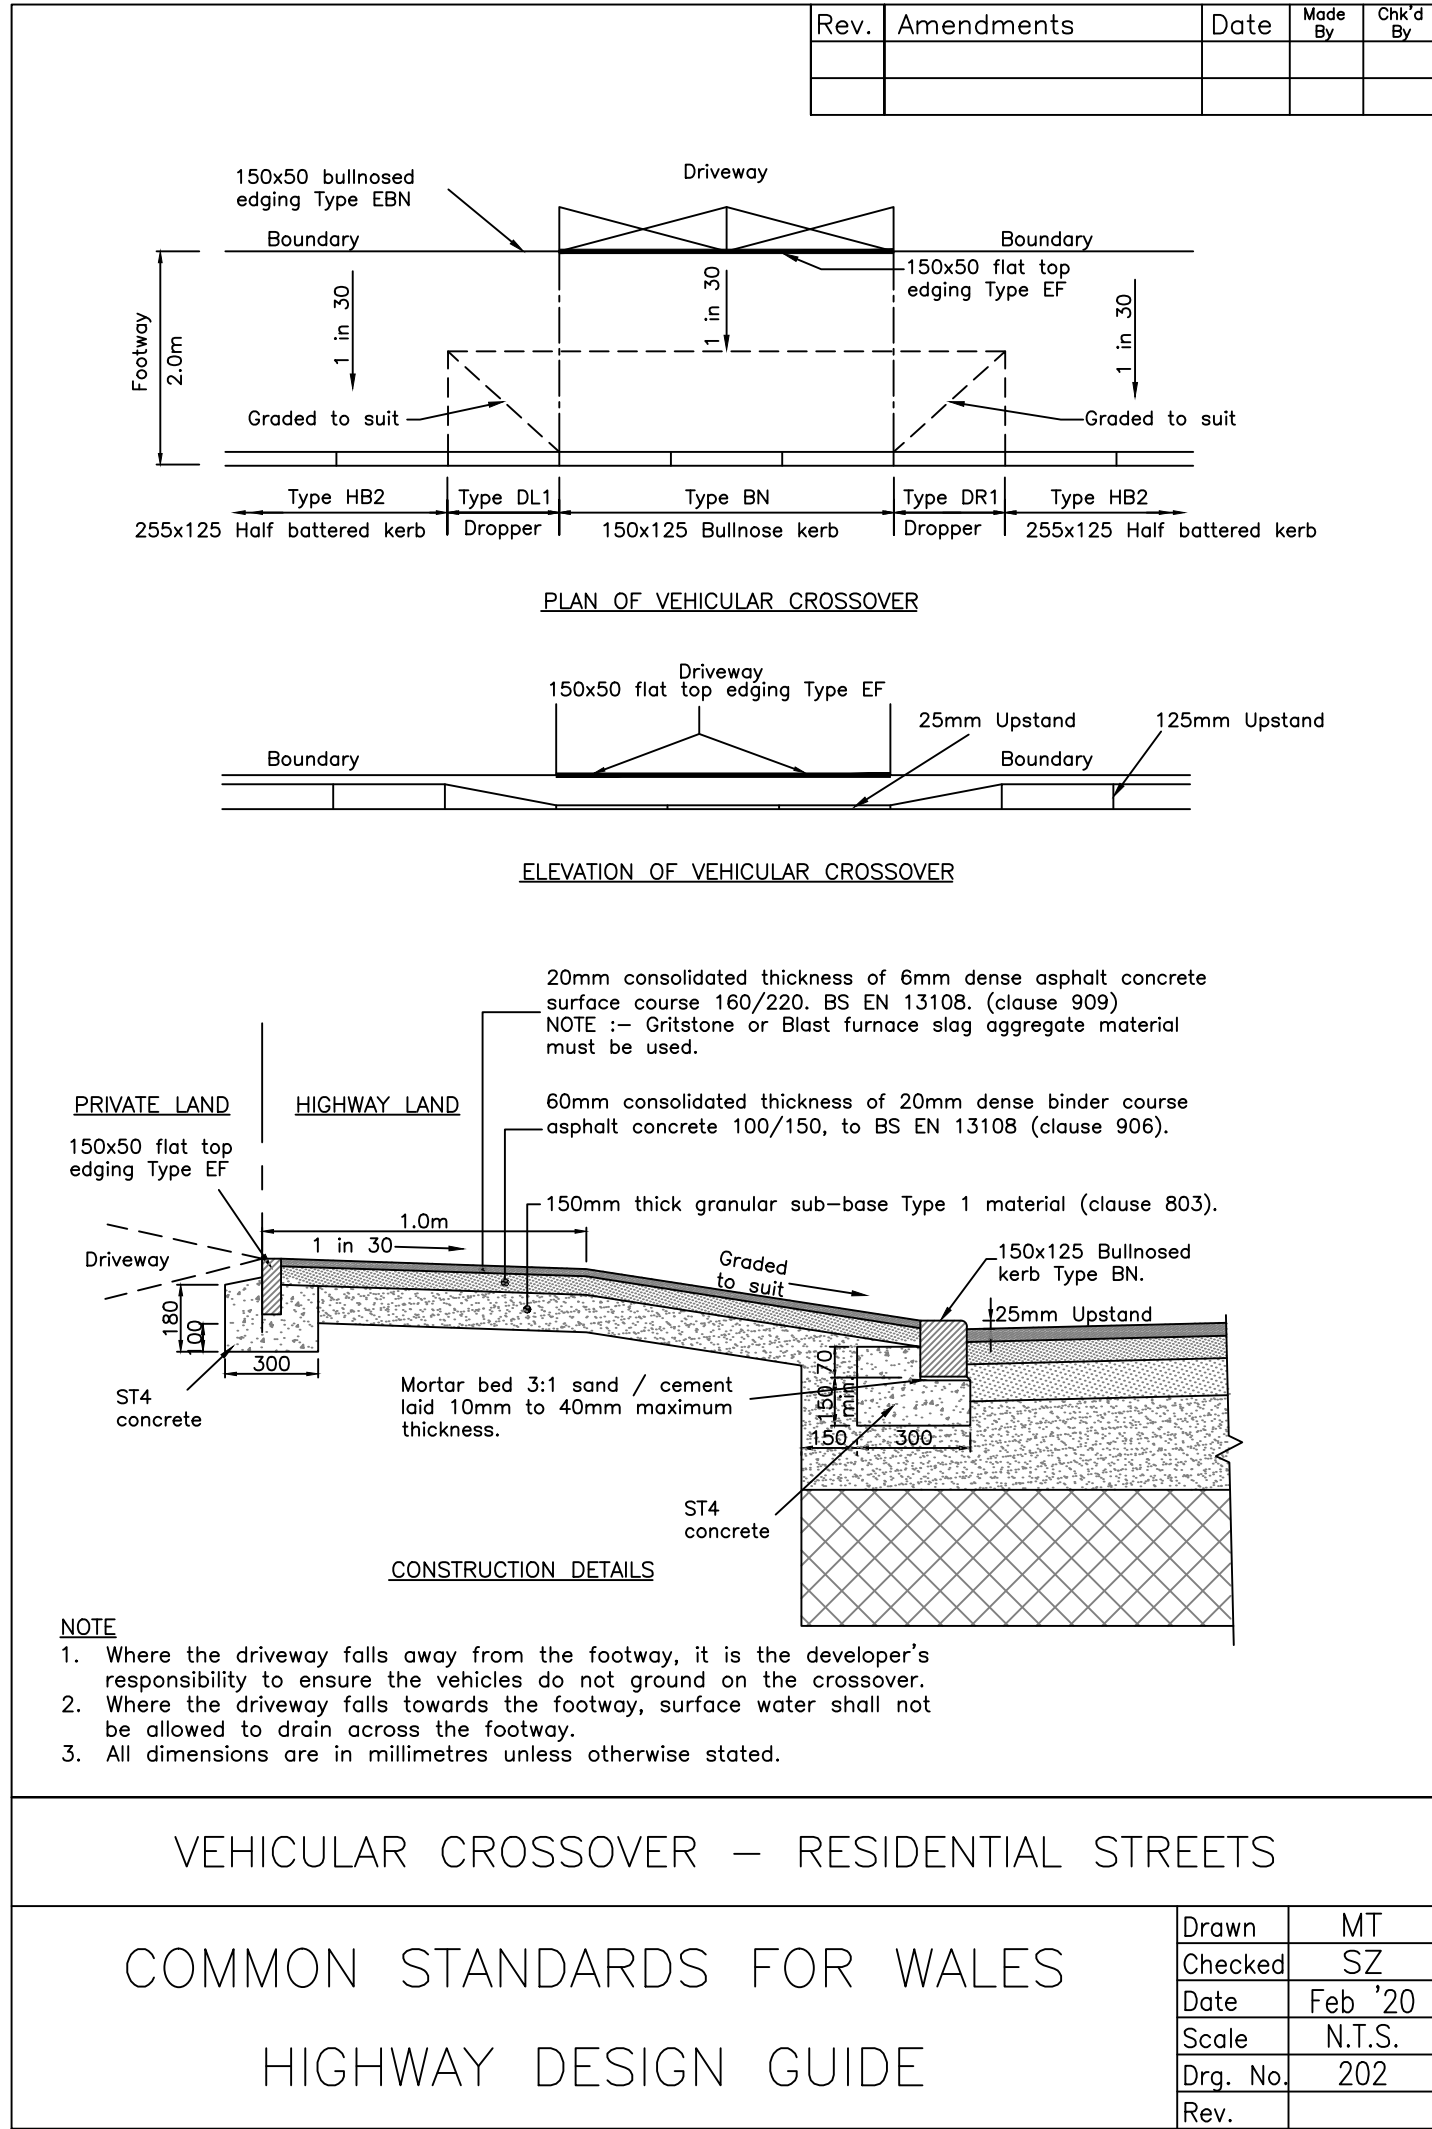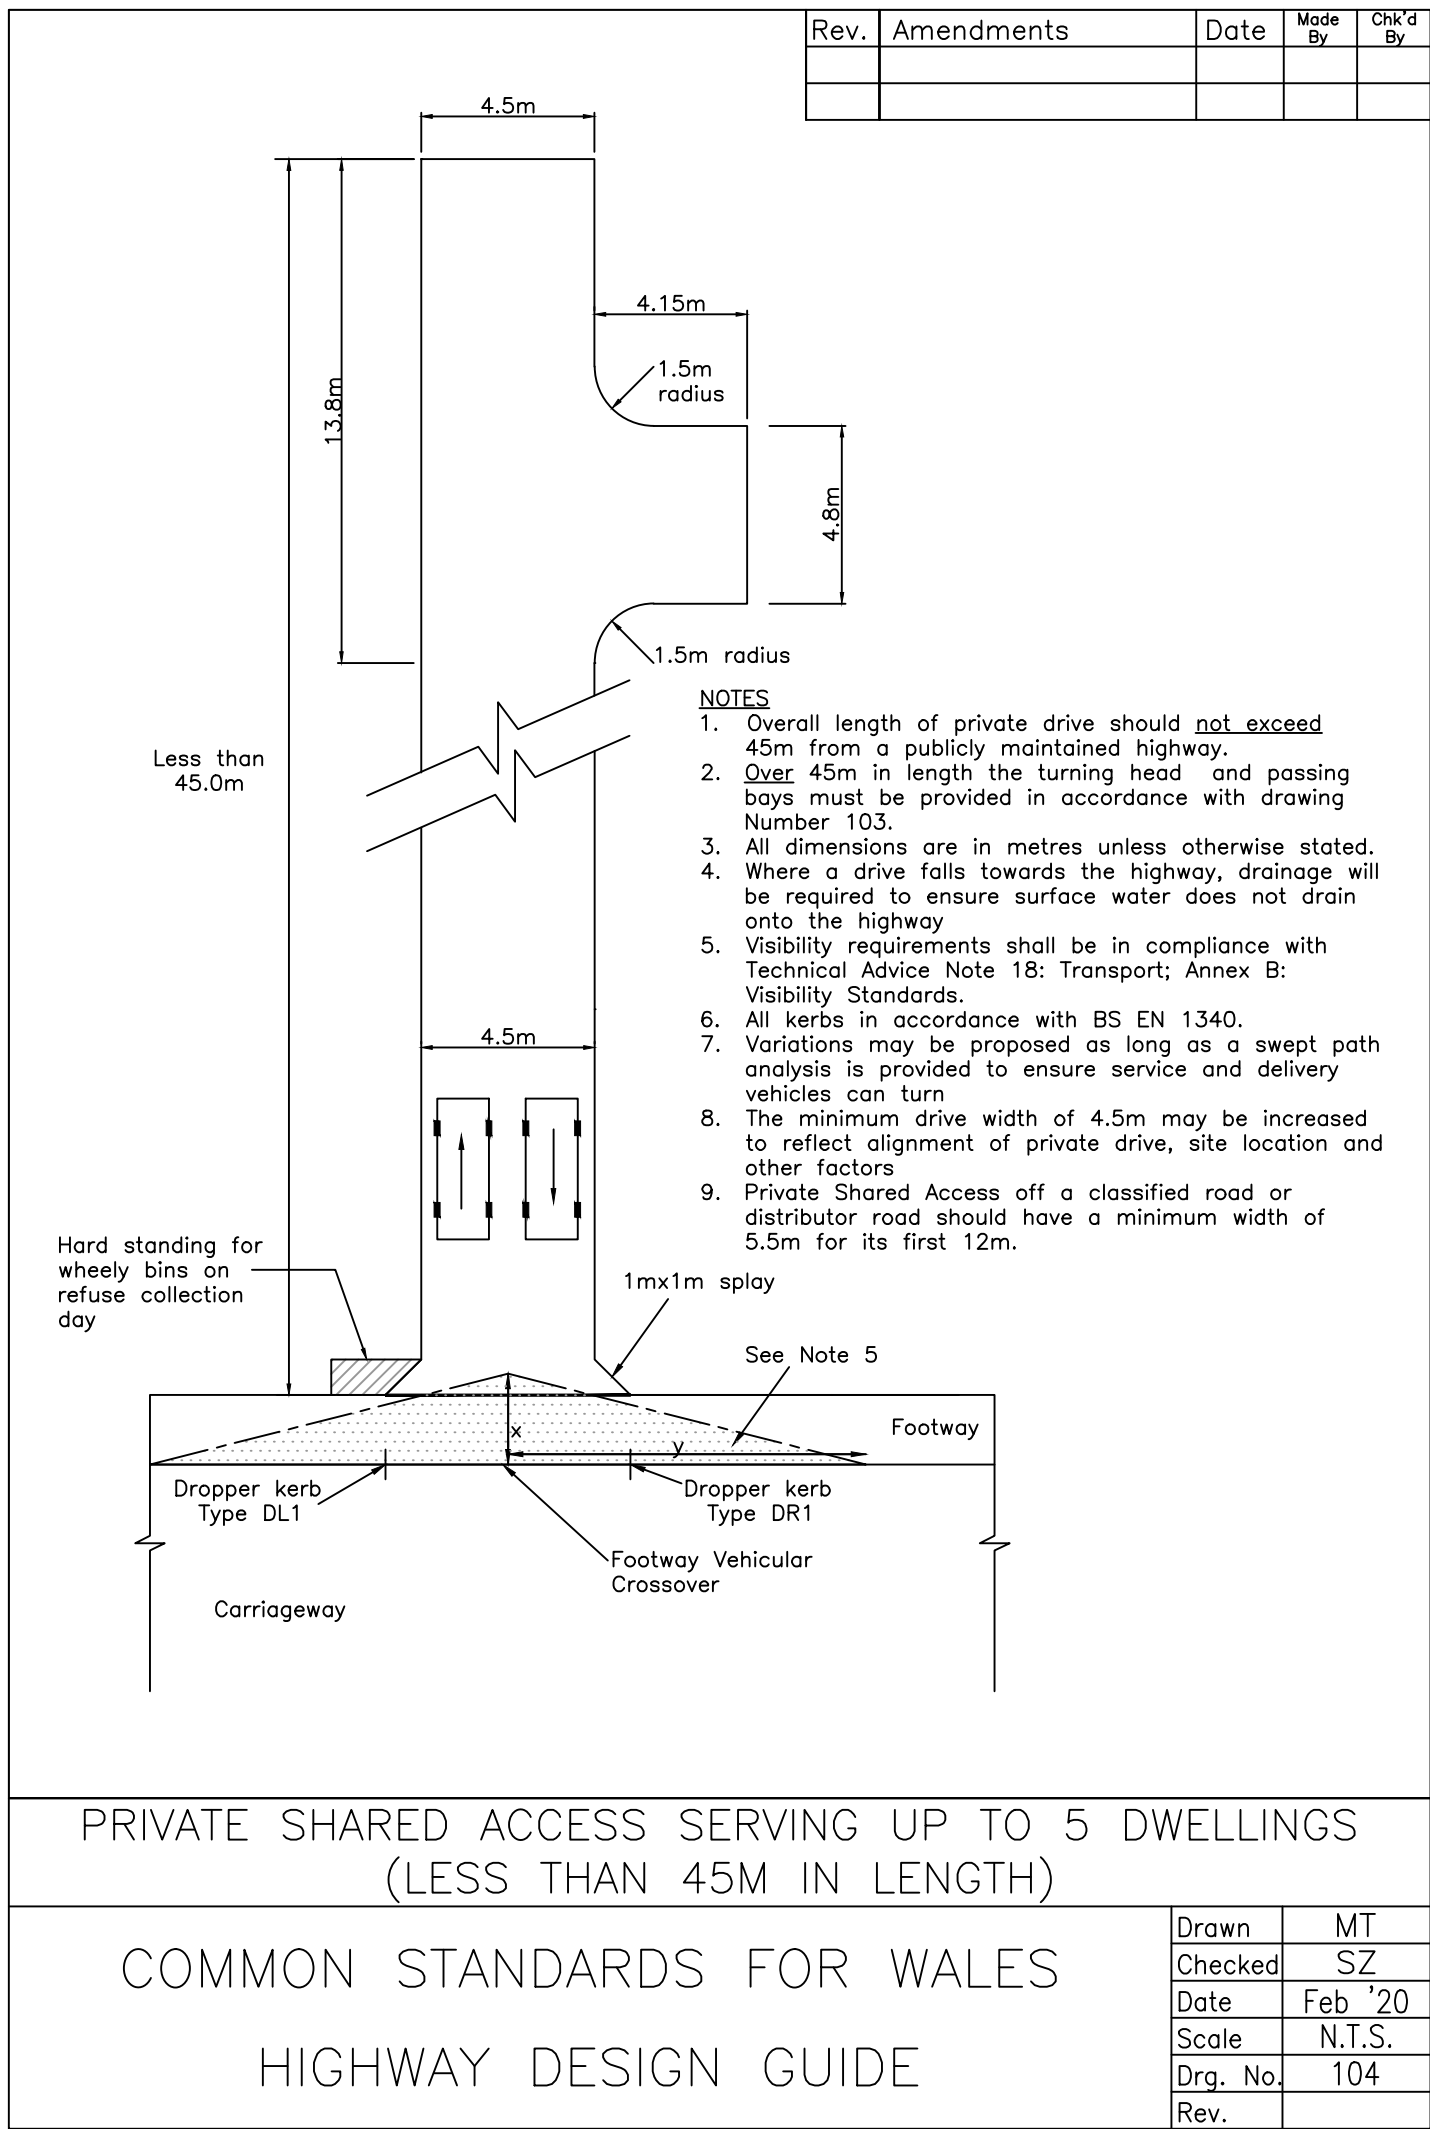

revision
a private driveway amended at the request of the lpa, 23.01.23

b	
c	
d	
e	
f	
g	

project	drawing	date
LAND @ NANT Y CARN, SEVEN SISTERS, NEATH	PRIVATE DRIVEWAY LAYOUT	DECEMBER 2022
client	drawing no.	scale
SCULLY PROPERTY GROUP LTD	22.260.12a	@ A1
www.iplanarchitecture.co.uk	hello@iplanarchitecture.co.uk	07765 660189