


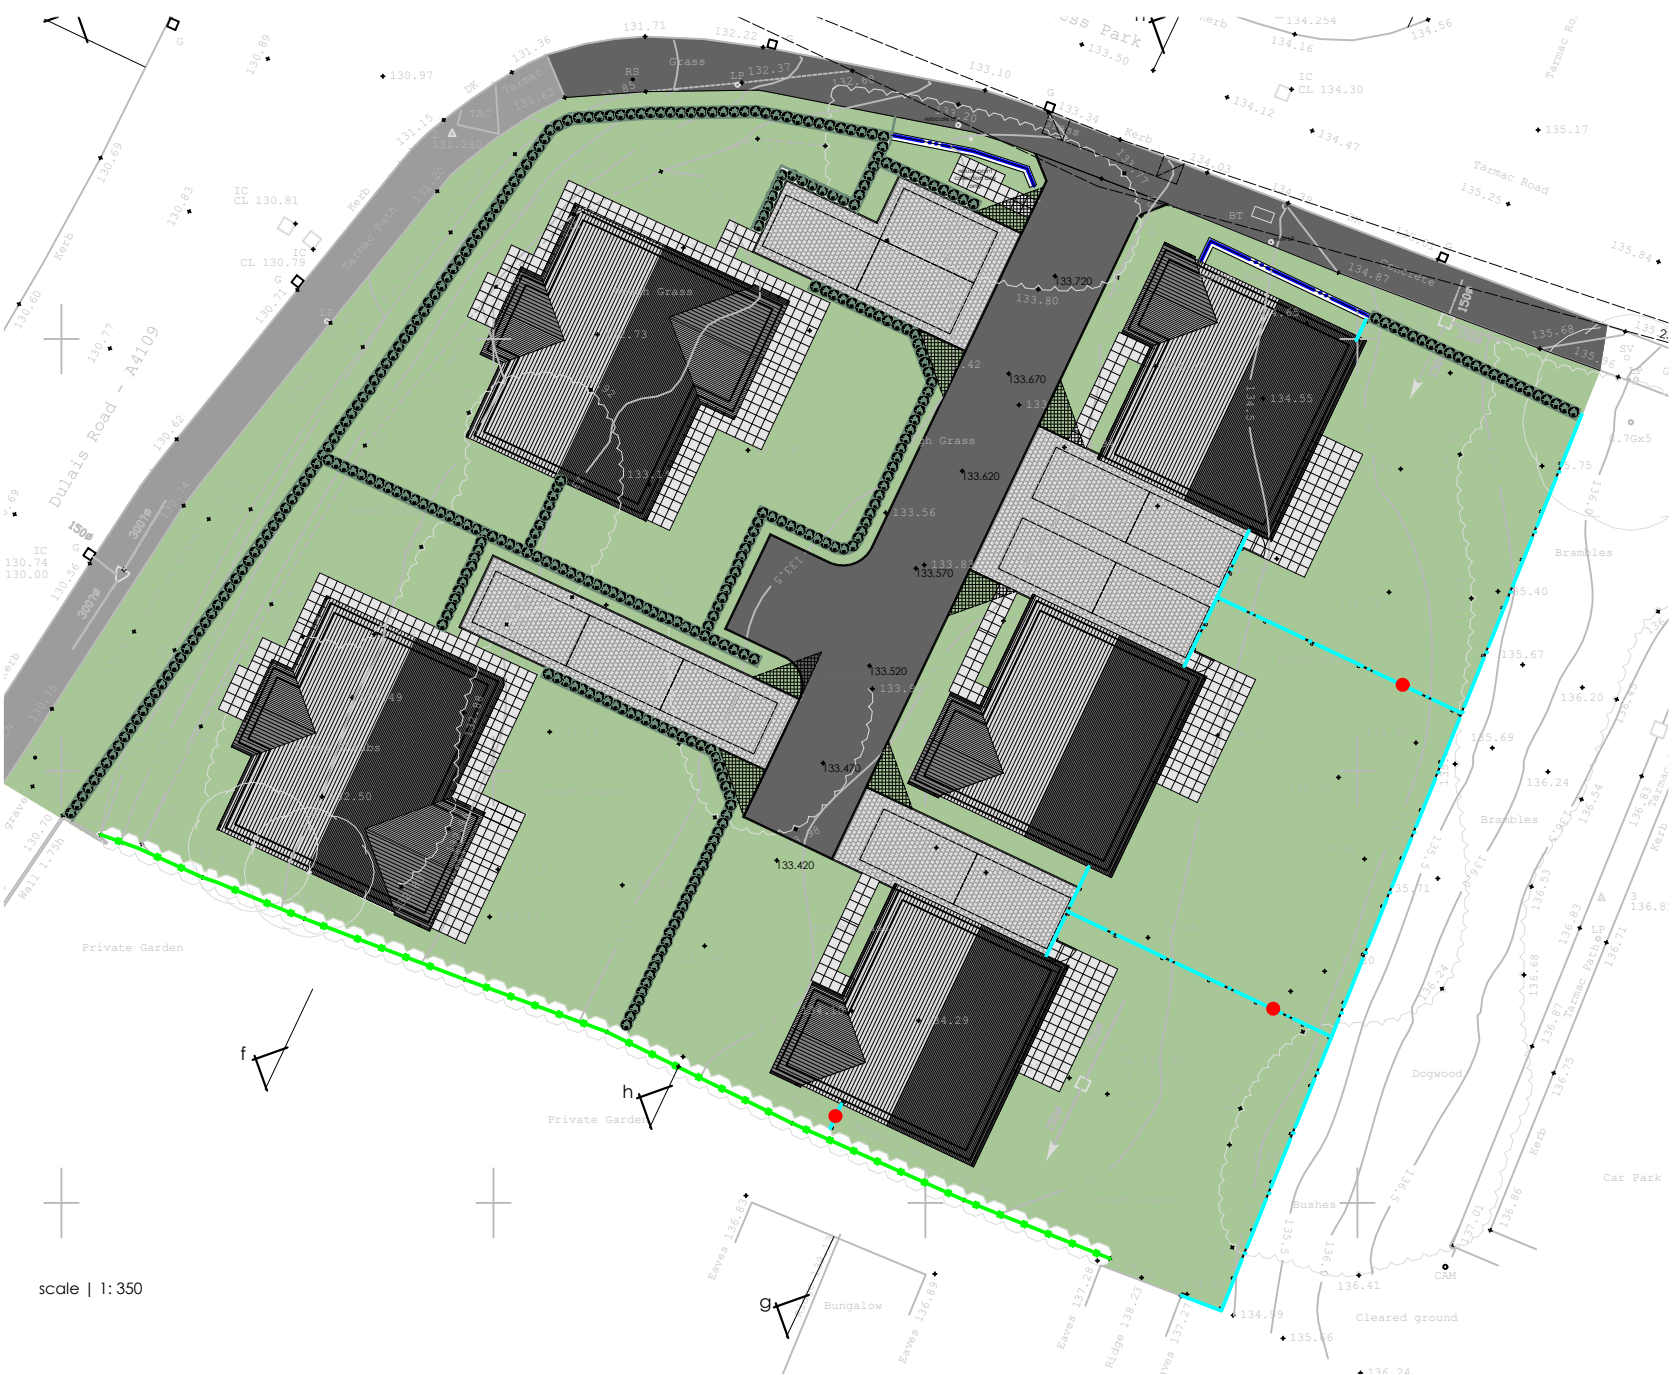


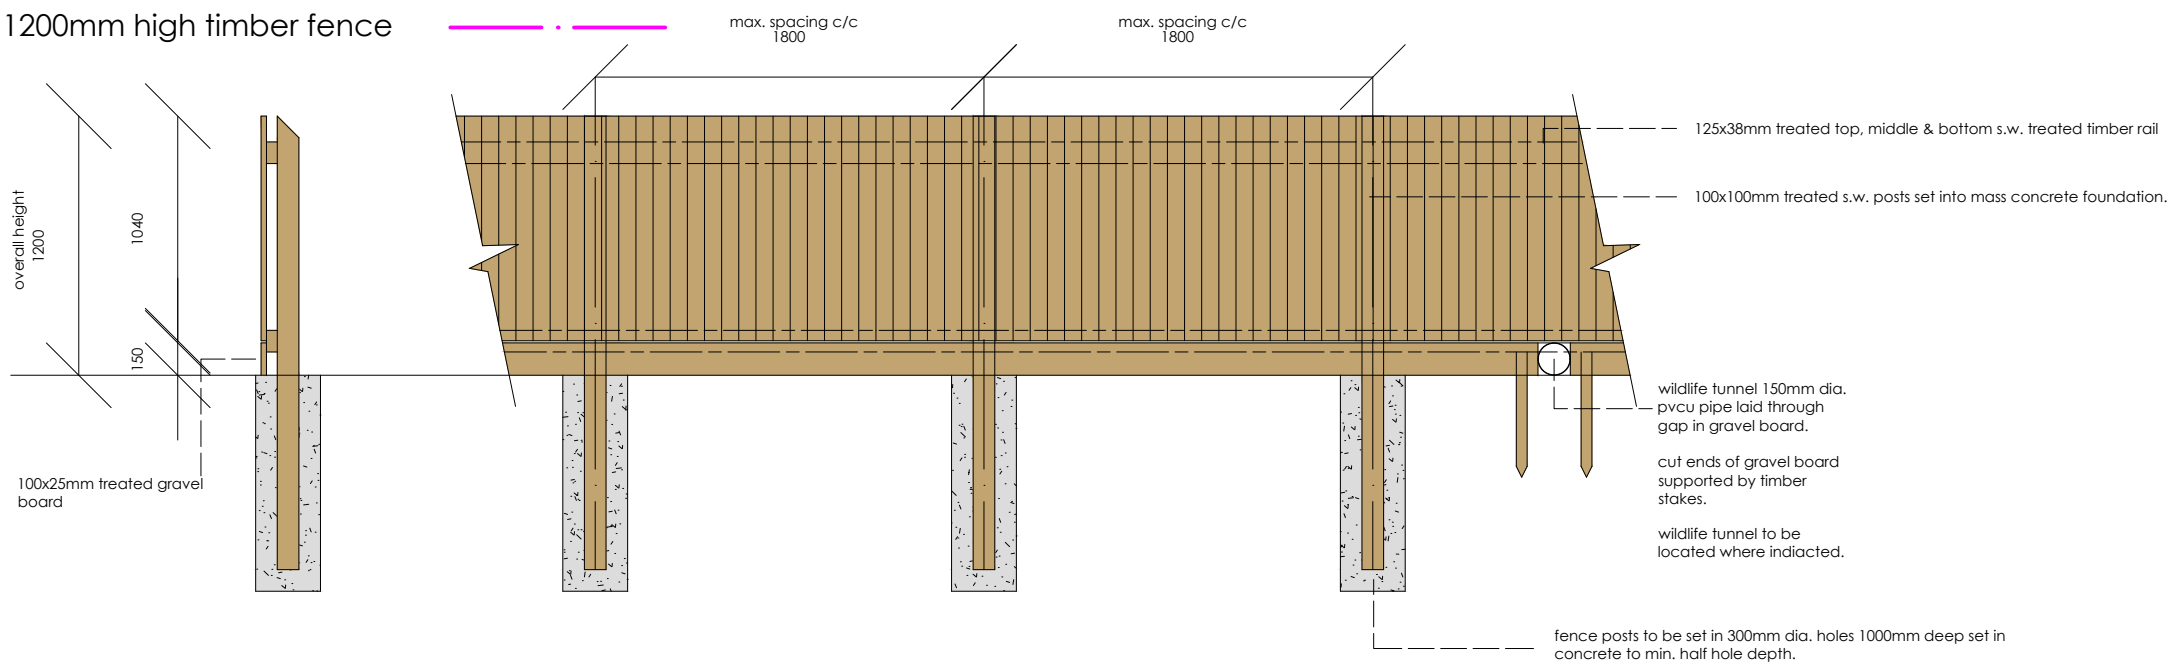


boundary hedge planting

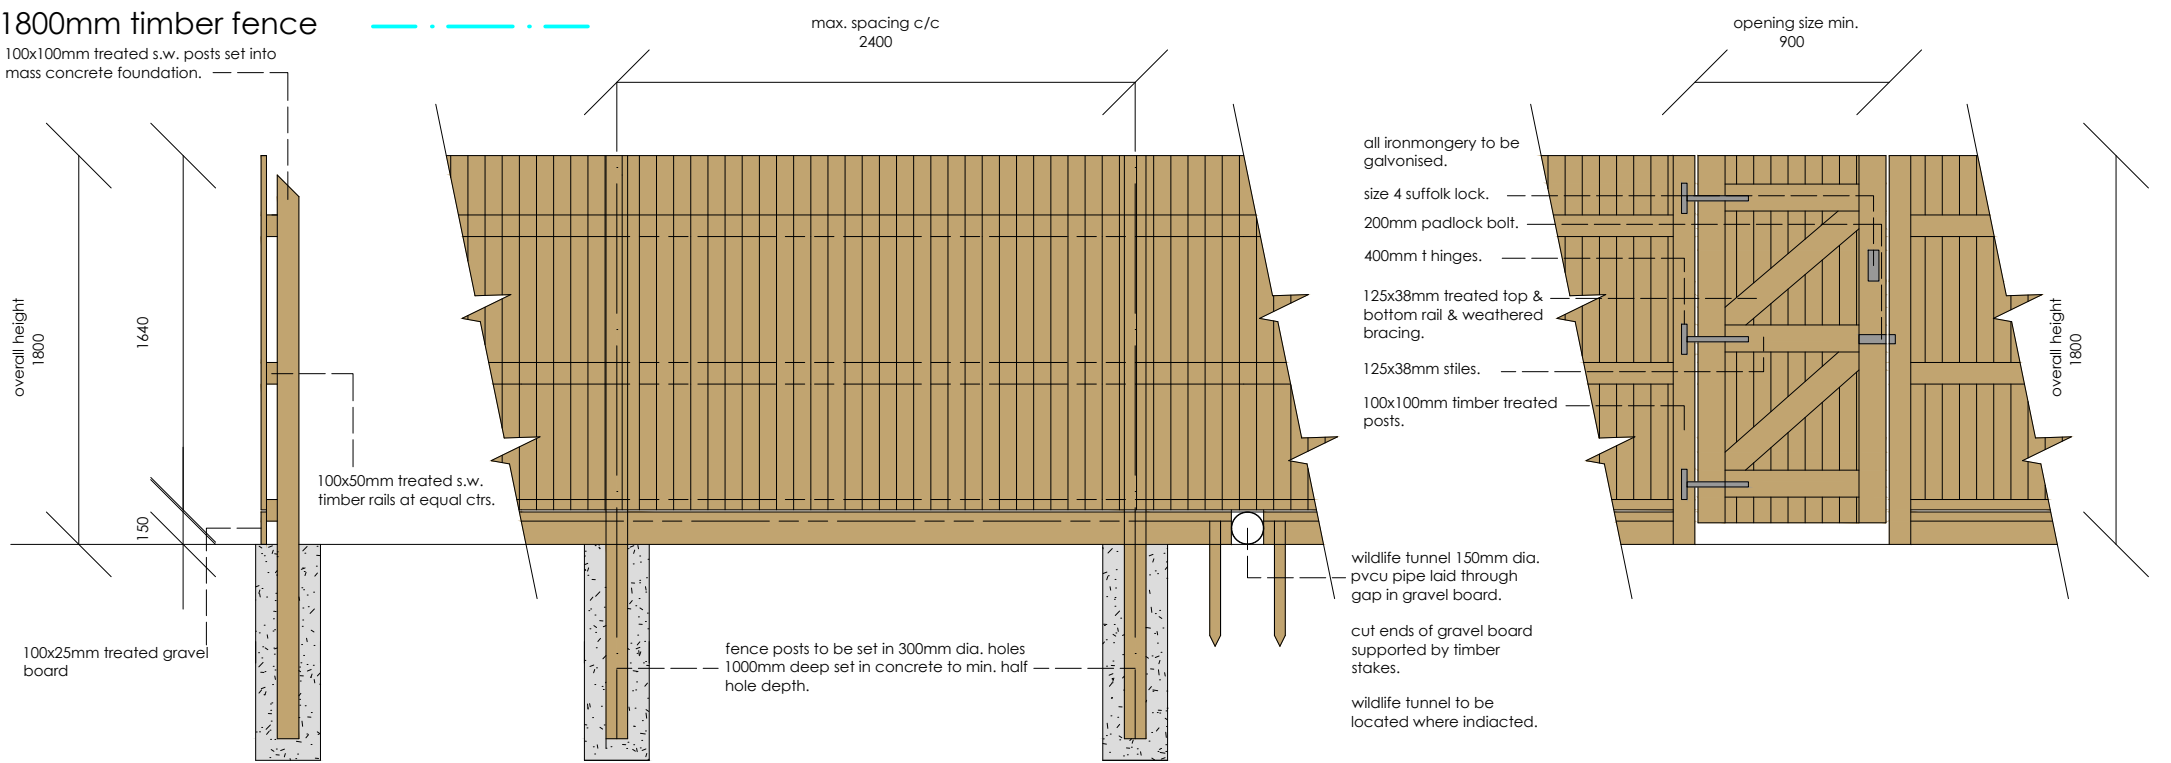

max. height 1800mm

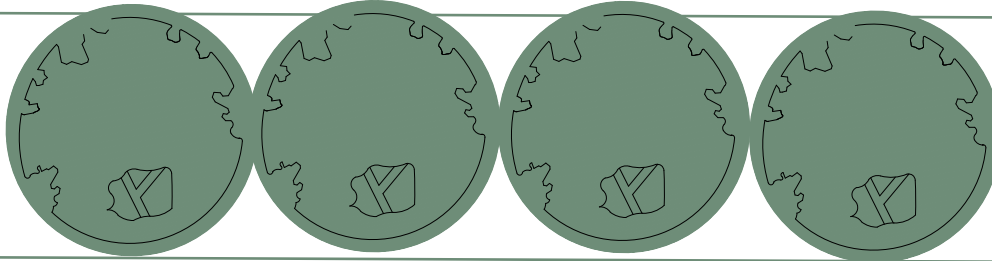

boundary wall max. height 600mm

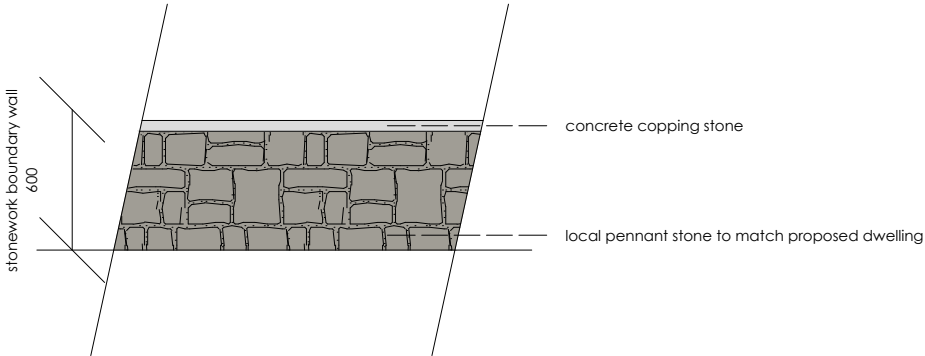

revision	
a	plot 1 north boundary treatment amended at the request of the lpa_23.01.23
b	
c	
d	
e	
f	
g	

project	drawing	date
LAND @ NANT Y CAFN, SEVEN SISTERS, NEATH	BOUNDARY TREATMENT	DECEMBER 2022
client	drawing no.	scale
SCULLY PROPERTY GROUP LTD	22.260.14a	1 35 @ A2
www.iplanarchitecture.co.uk	hello@iplanarchitecture.co.uk	07765 660189