



© copyright
All dimensions must be checked on site and not
scaled from this drawing

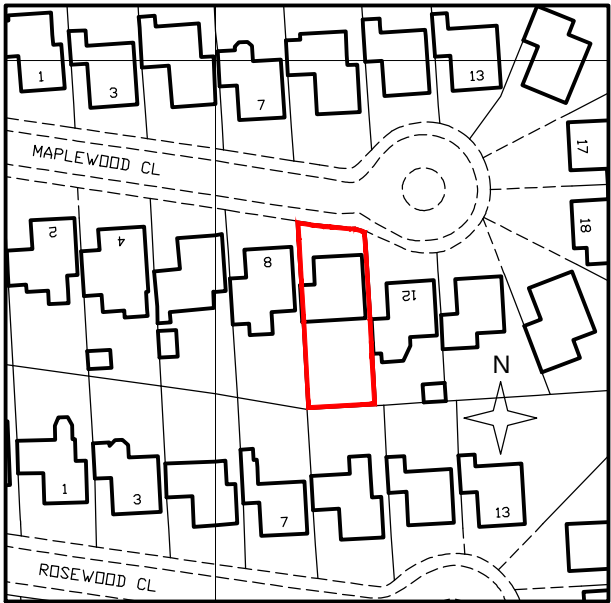

Site Location Plan, Scale 1:1250

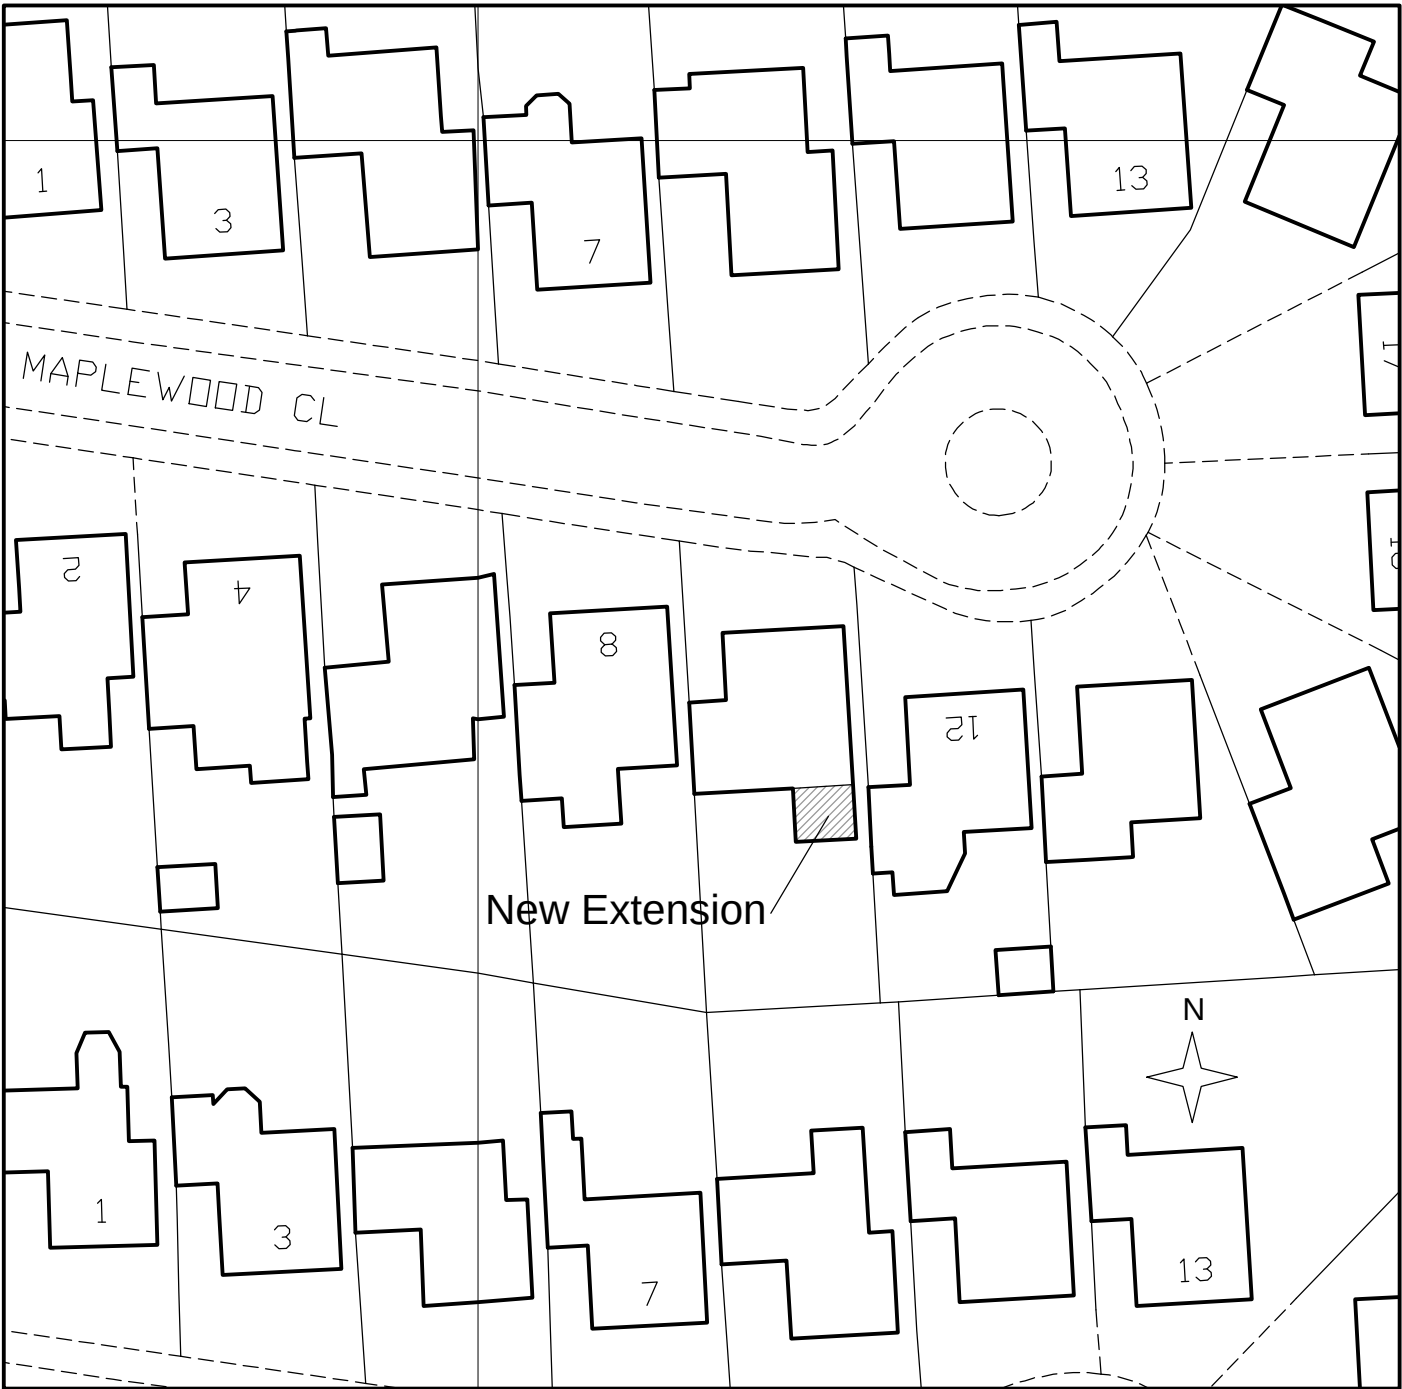

Block Plan, Scale 1:500

A3

Planning issue

CHRIS DIAMOND BSc MRICS CHARTERED BUILDING SURVEYOR 3 Brynmill Terrace, Brynmill Lane, Swansea Tel. No: 07713 094505 Email: chris@cdcconsulting.co.uk 	Client Mr & Mrs R. Webber	Drawing Title Site Location & Block Plans	Scale 1:1250, 1:500	Rev: .
	Job Title 10 Maplewood Close, Bryncoch, Neath		Date Jan 2023	
			Drg. No. CD / 2033 / 01	