



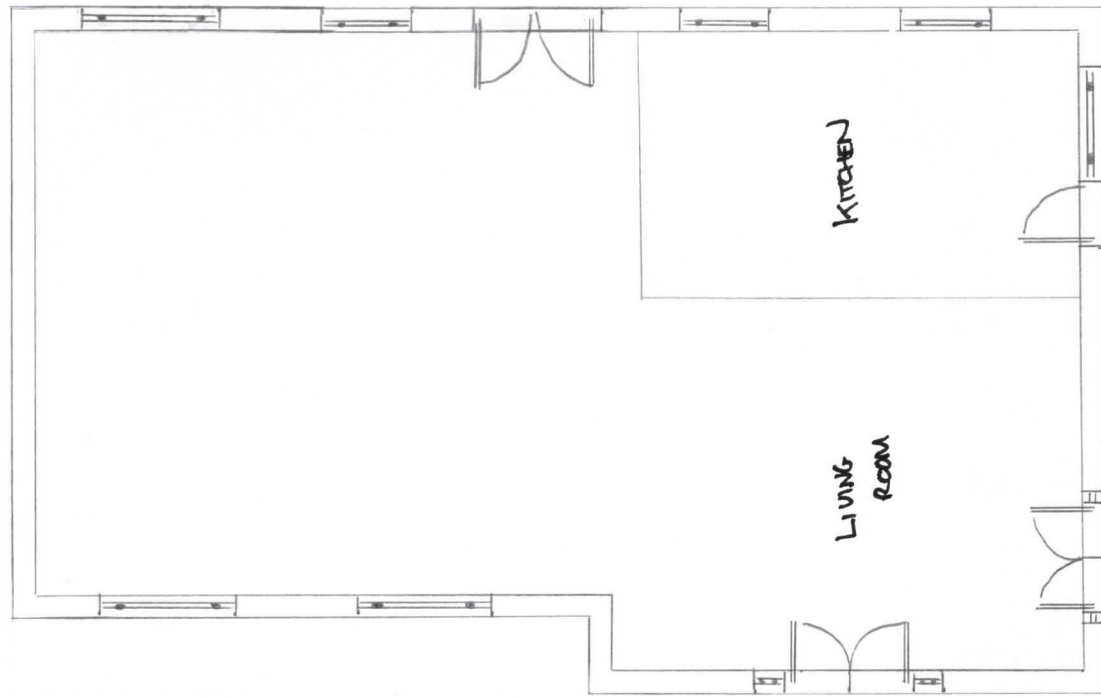

GROUND FLOOR
PLAN EXISTING

SCALE 1:100

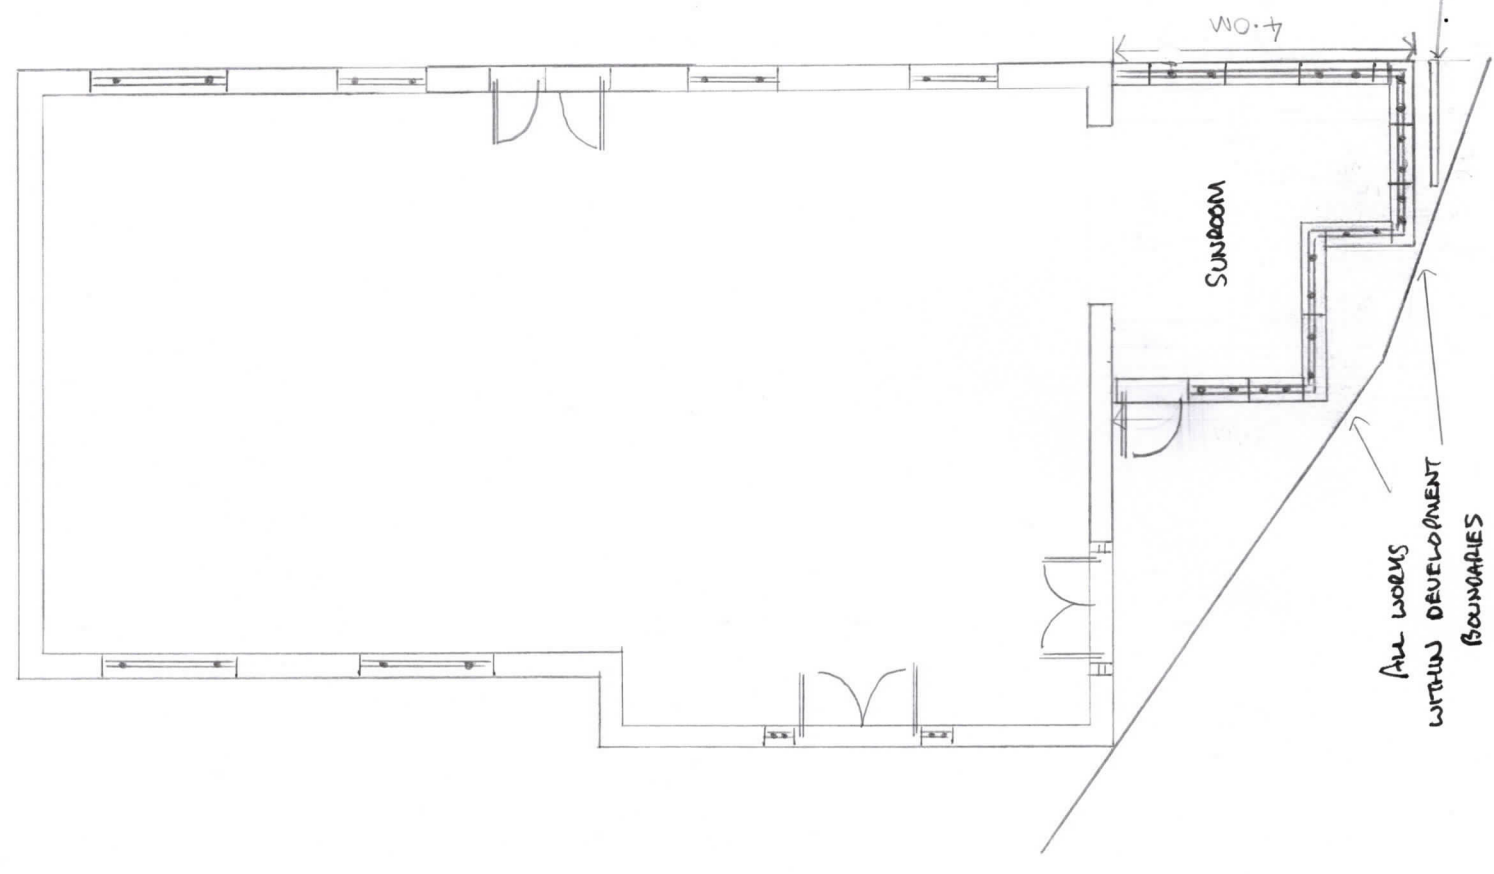

GROUND FLOOR
PLAN PROPOSED

ALL WORKS
WITHIN DEVELOPMENT
BOUNDARIES
INCLUDING GUTTERING

NEW DWARF WALL
SUPPORTING PARKING AREA

REV A