


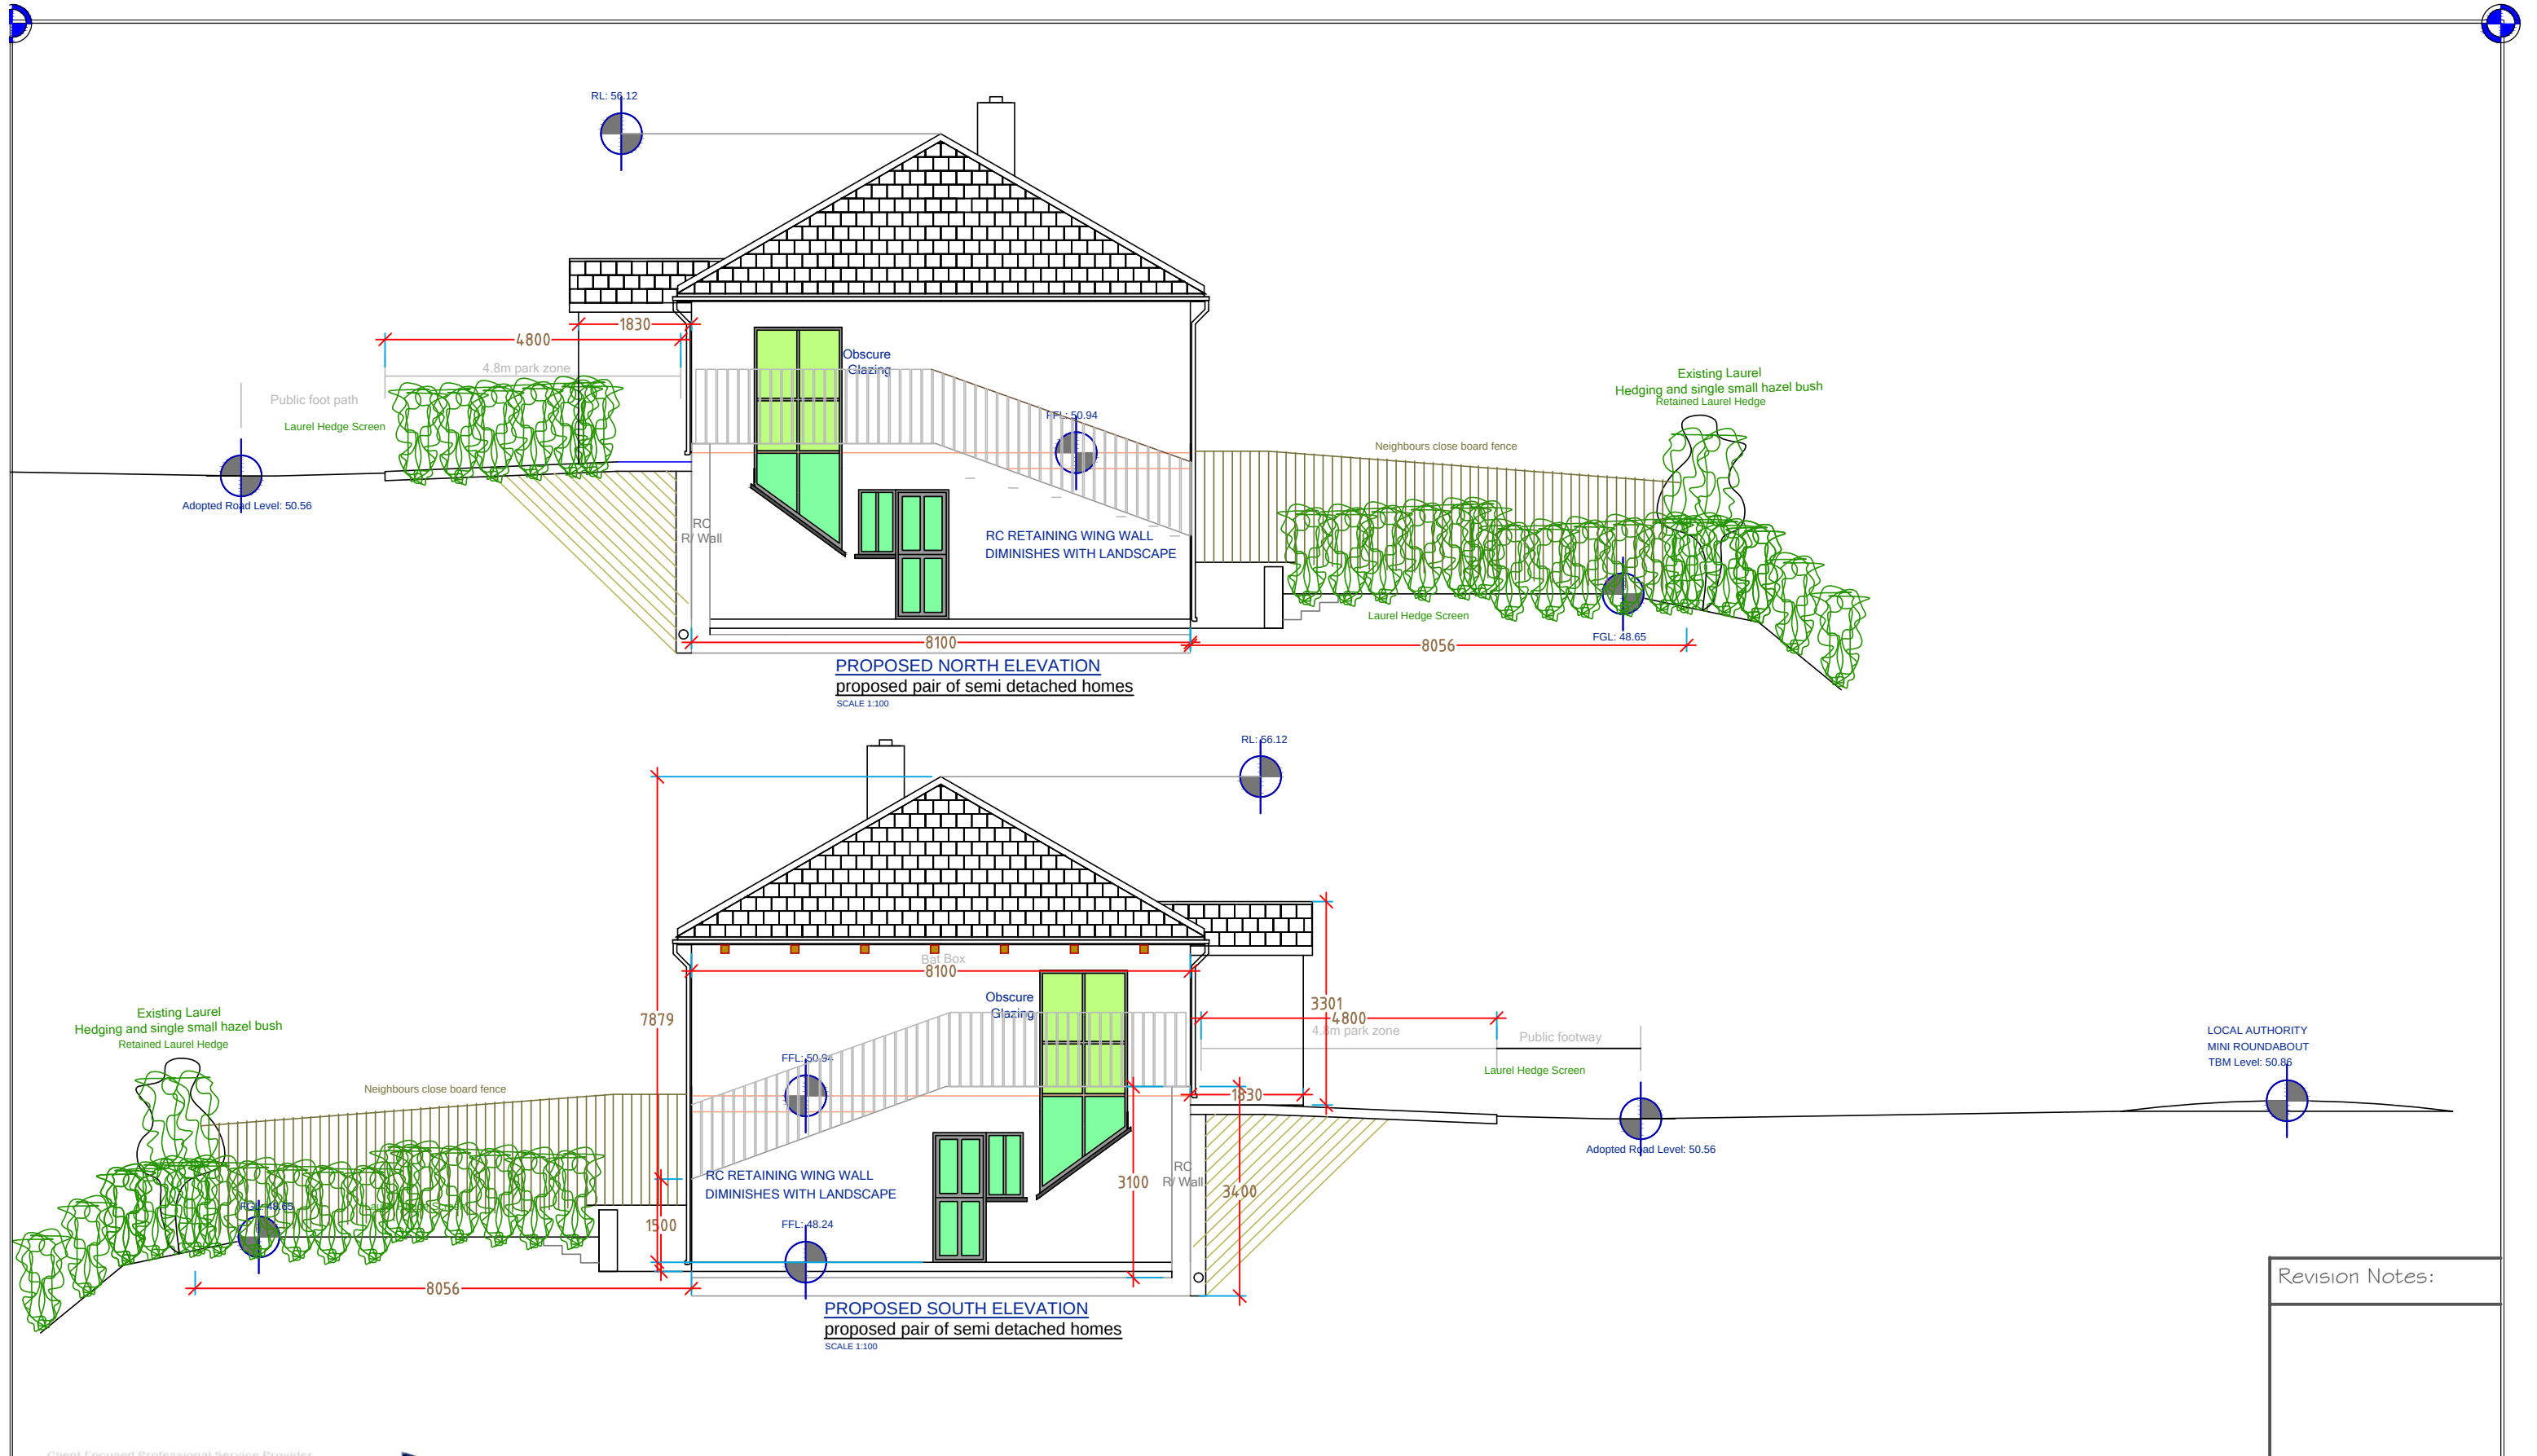

Revision Notes:

Client Focused Professional Service Provider.



CLIENT NAME :
AMANDA BOUCHER

PROPOSED PAIR OF 3 BED SEMI
DETACHED HOMES

PROJECT NAME:
PROPOSED PAIR OF 3 BED SEMI DETACHED HOMES
PLOT ADJ TO No 24 CURWEN CLOSE
PONTRHYDYFEN PORT TALBOT SA12 9UT

DRW TITLE & NO	SIDE ELEVATIONS FDL AB 1021 008
DATE 20/10/21	DO NOT SCALE PRINT @ A3
Drawn By:	STK