


Superseded

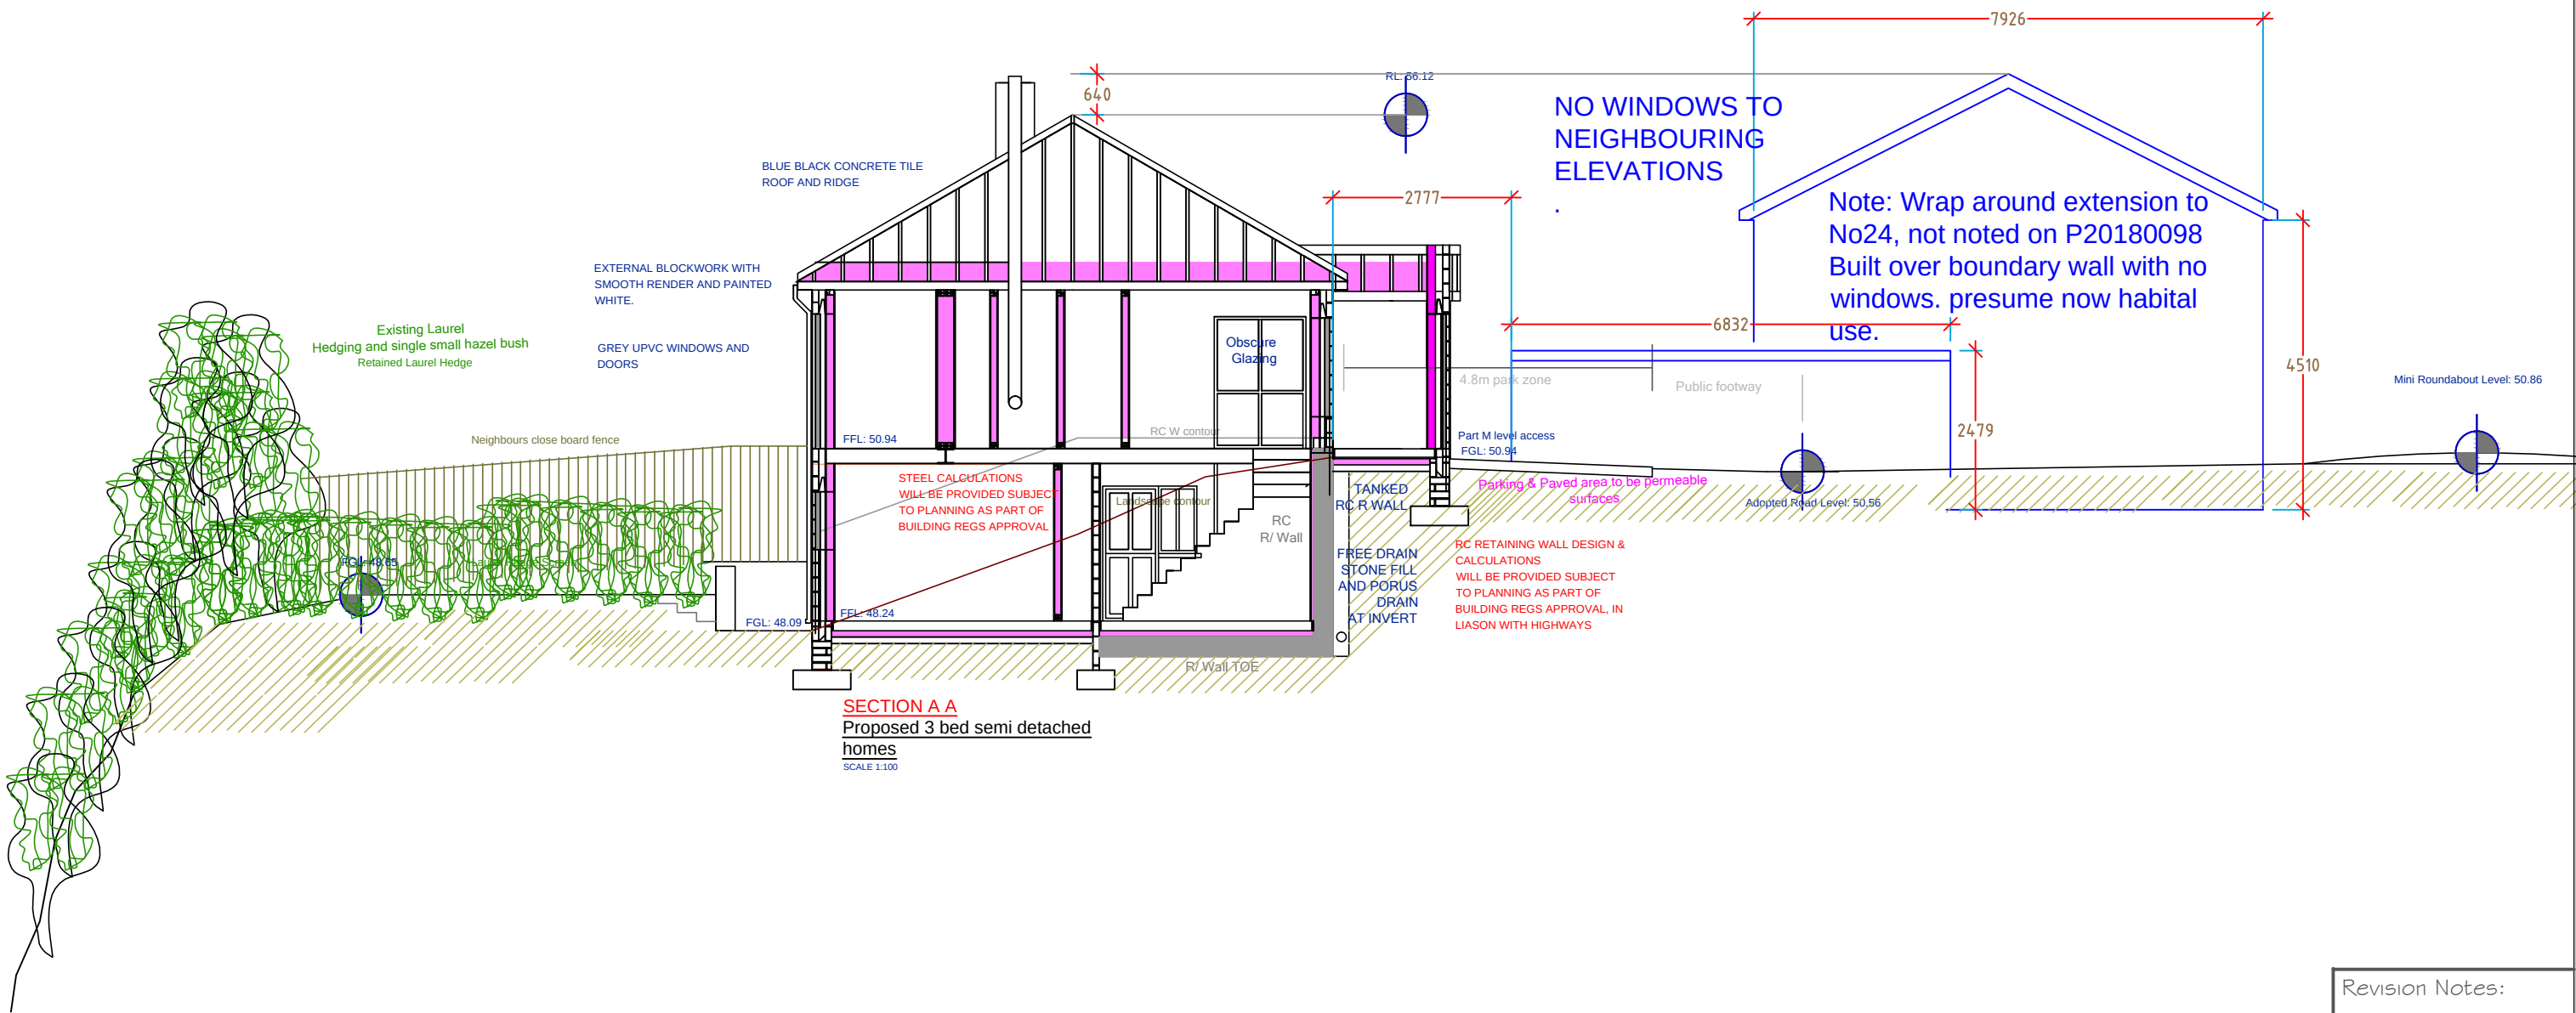

Revision Notes:

Client Focused Professional Service Provider.



CLIENT NAME :
AMANDA BOUCHER

PROPOSED PAIR OF 3 BED SEMI
DETACHED HOMES

PROJECT NAME:
PROPOSED PAIR OF 3 BED SEMI DETACHED HOMES
PLOT ADJ TO No 24 CURWEN CLOSE
PONTRYDYFEN PORT TALBOT SA12 9UT

DRW TITLE # NO Cross Section # typical details
FDL AB 1021 009

DATE: 20/10/21 DO NOT SCALE PRINT @ A3

Drawn By: STK