
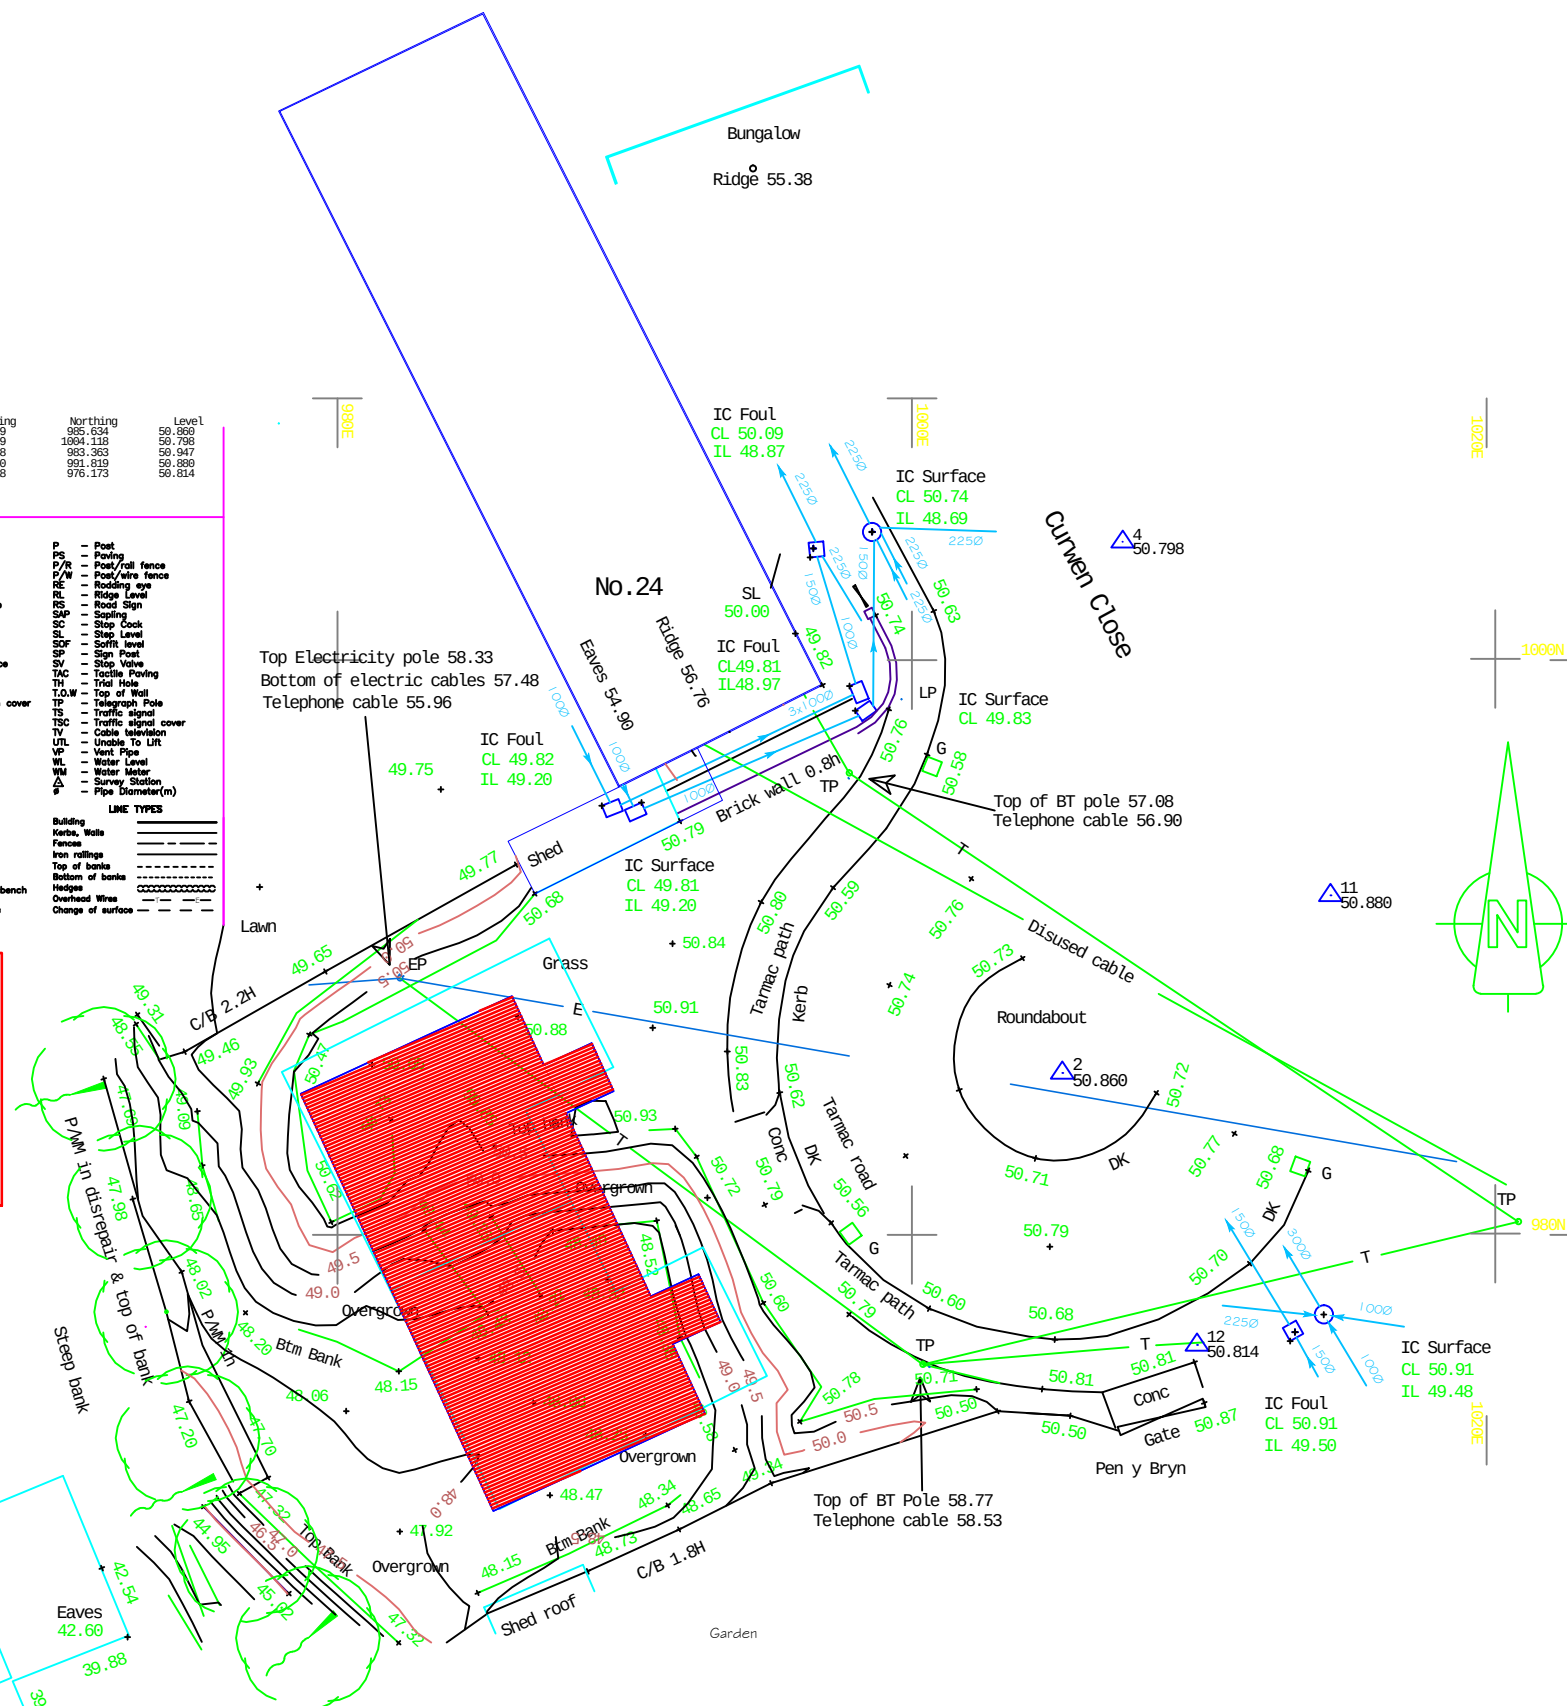
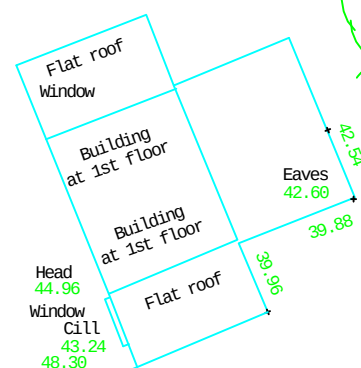


fastnet Ltd
PROJECT DESIGN & MANAGEMENT CONSULTANT
UTILITIES AND CONSTRUCTION SERVICE PROVIDER

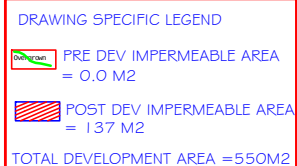

Revision Notes:

DRW TITLE & NO POST DEV IMPERMEABLE AREA
FDL AB 1021 011

DATE: 20/10/21 DO NOT SCALE PRINT @ A3

Drawn By: STK

CLIENT NAME :
AMANDA BOUCHER

PROPOSED PAIR OF 3 BED SEMI
DETACHED HOMES

PROJECT NAME:
PROPOSED PAIR OF 3 BED SEMI DETACHED HOMES
PLOT ADJ TO No 24 CURWEN CLOSE
PONTNRHYDYFEN PORT TALBOT SA12 9UT