

Scale 1:50


PLAN 3 EXISTING 1ST FLOOR LAYOUT

WALLS 

EXTERNAL WALLS DEPTH
0.6m

INTERNAL WALL DEPTH
0.15m

EXCEPT BETWEEN BEDROOM
2 AND 3 AND
BEDROOM 4 AND EN-SUITE
WHICH ARE 0.3m

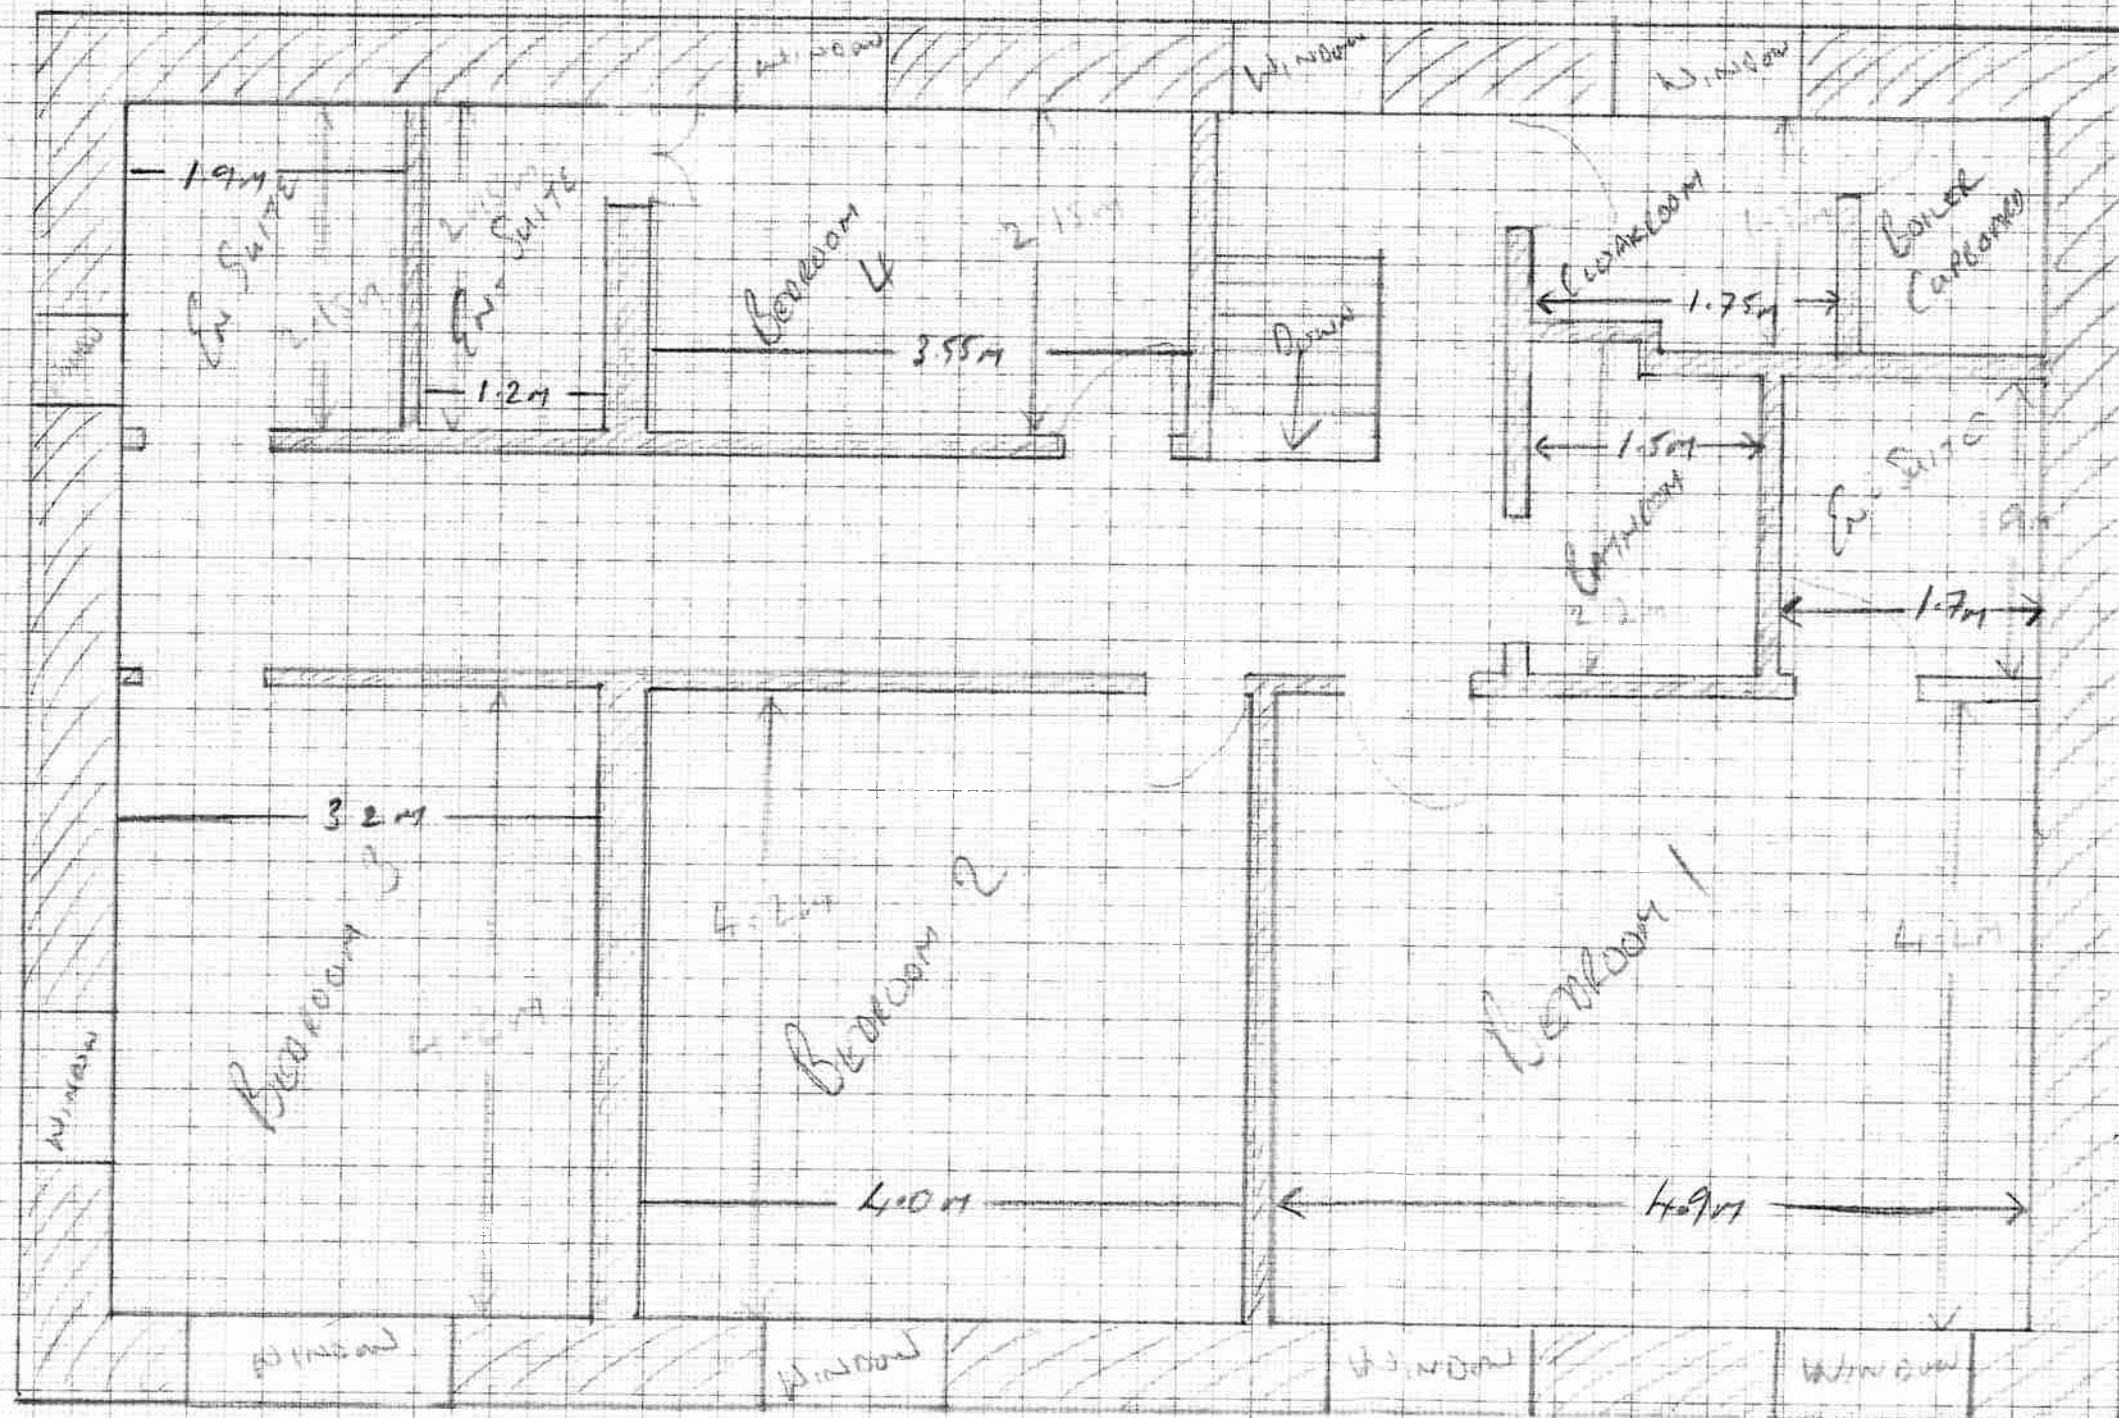

SCALE 1:50

PLAN 4


PROPOSED 1ST FLOOR LAYOUT
FOR "OWNERS/MANAGER" FLAT

WALLS: 200

EXTERNAL WALL THICKNESS
0.6M

INTERNAL WALL THICKNESS
0.15M

EXCEPT BETWEEN DINING ROOM
& LOUNGE/OFFICE &
BEDROOM 2 & EN-SUITE
WHICH ARE 0.3M

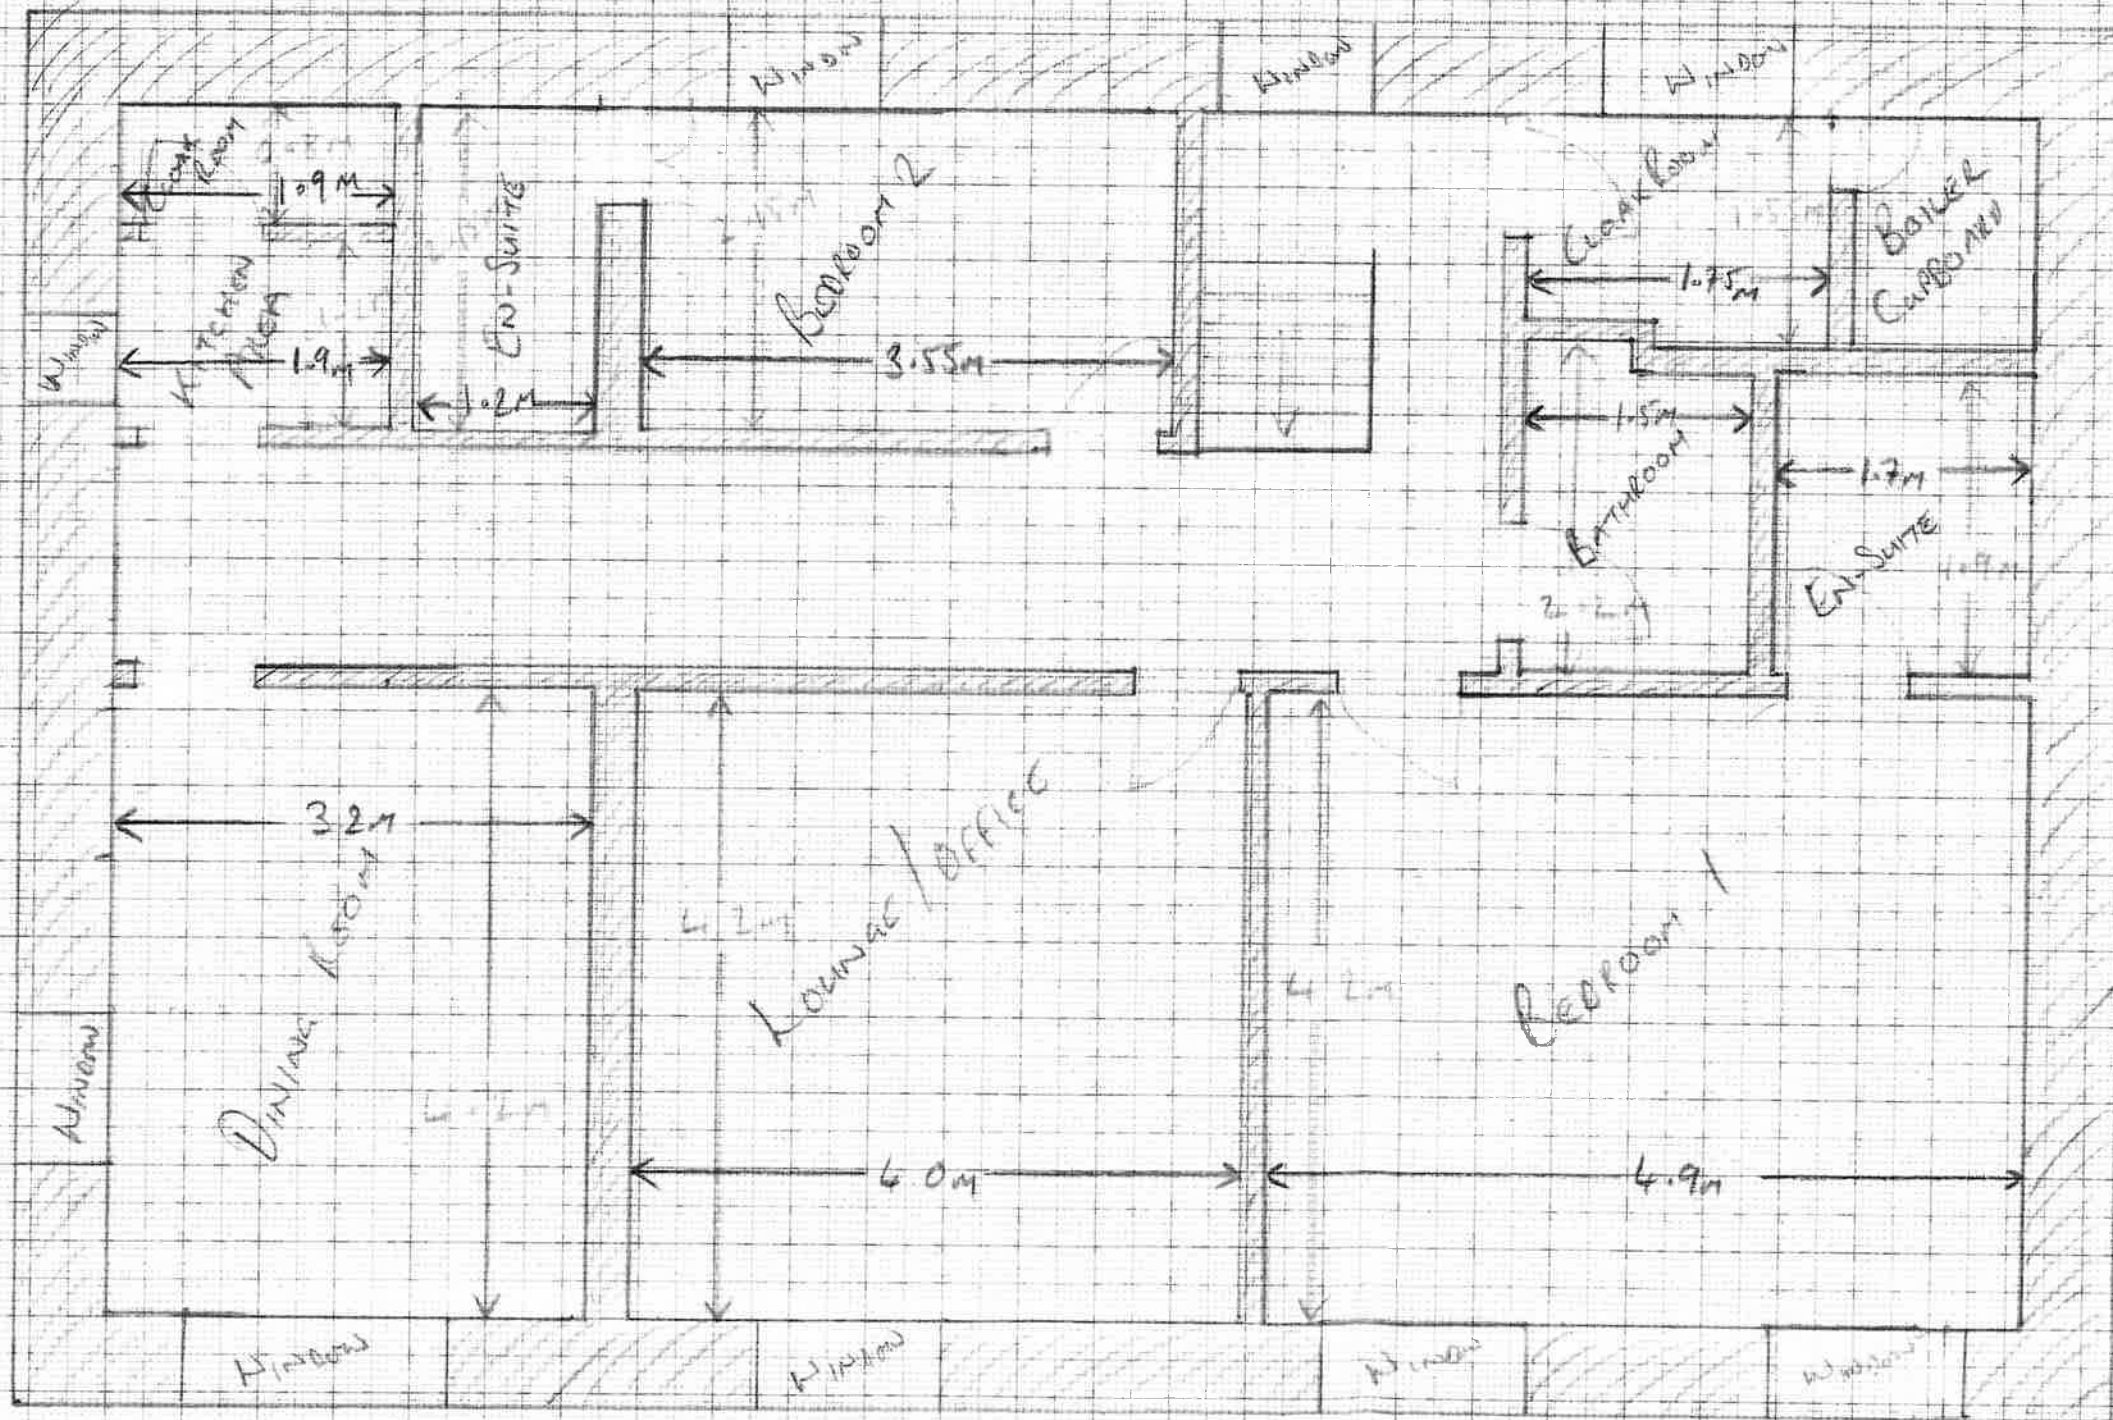

Page 5

EXISTING WORKSHOP
LAYOUT

PLAN 6
PROPOSED WORKSHOP LAYOUT

