


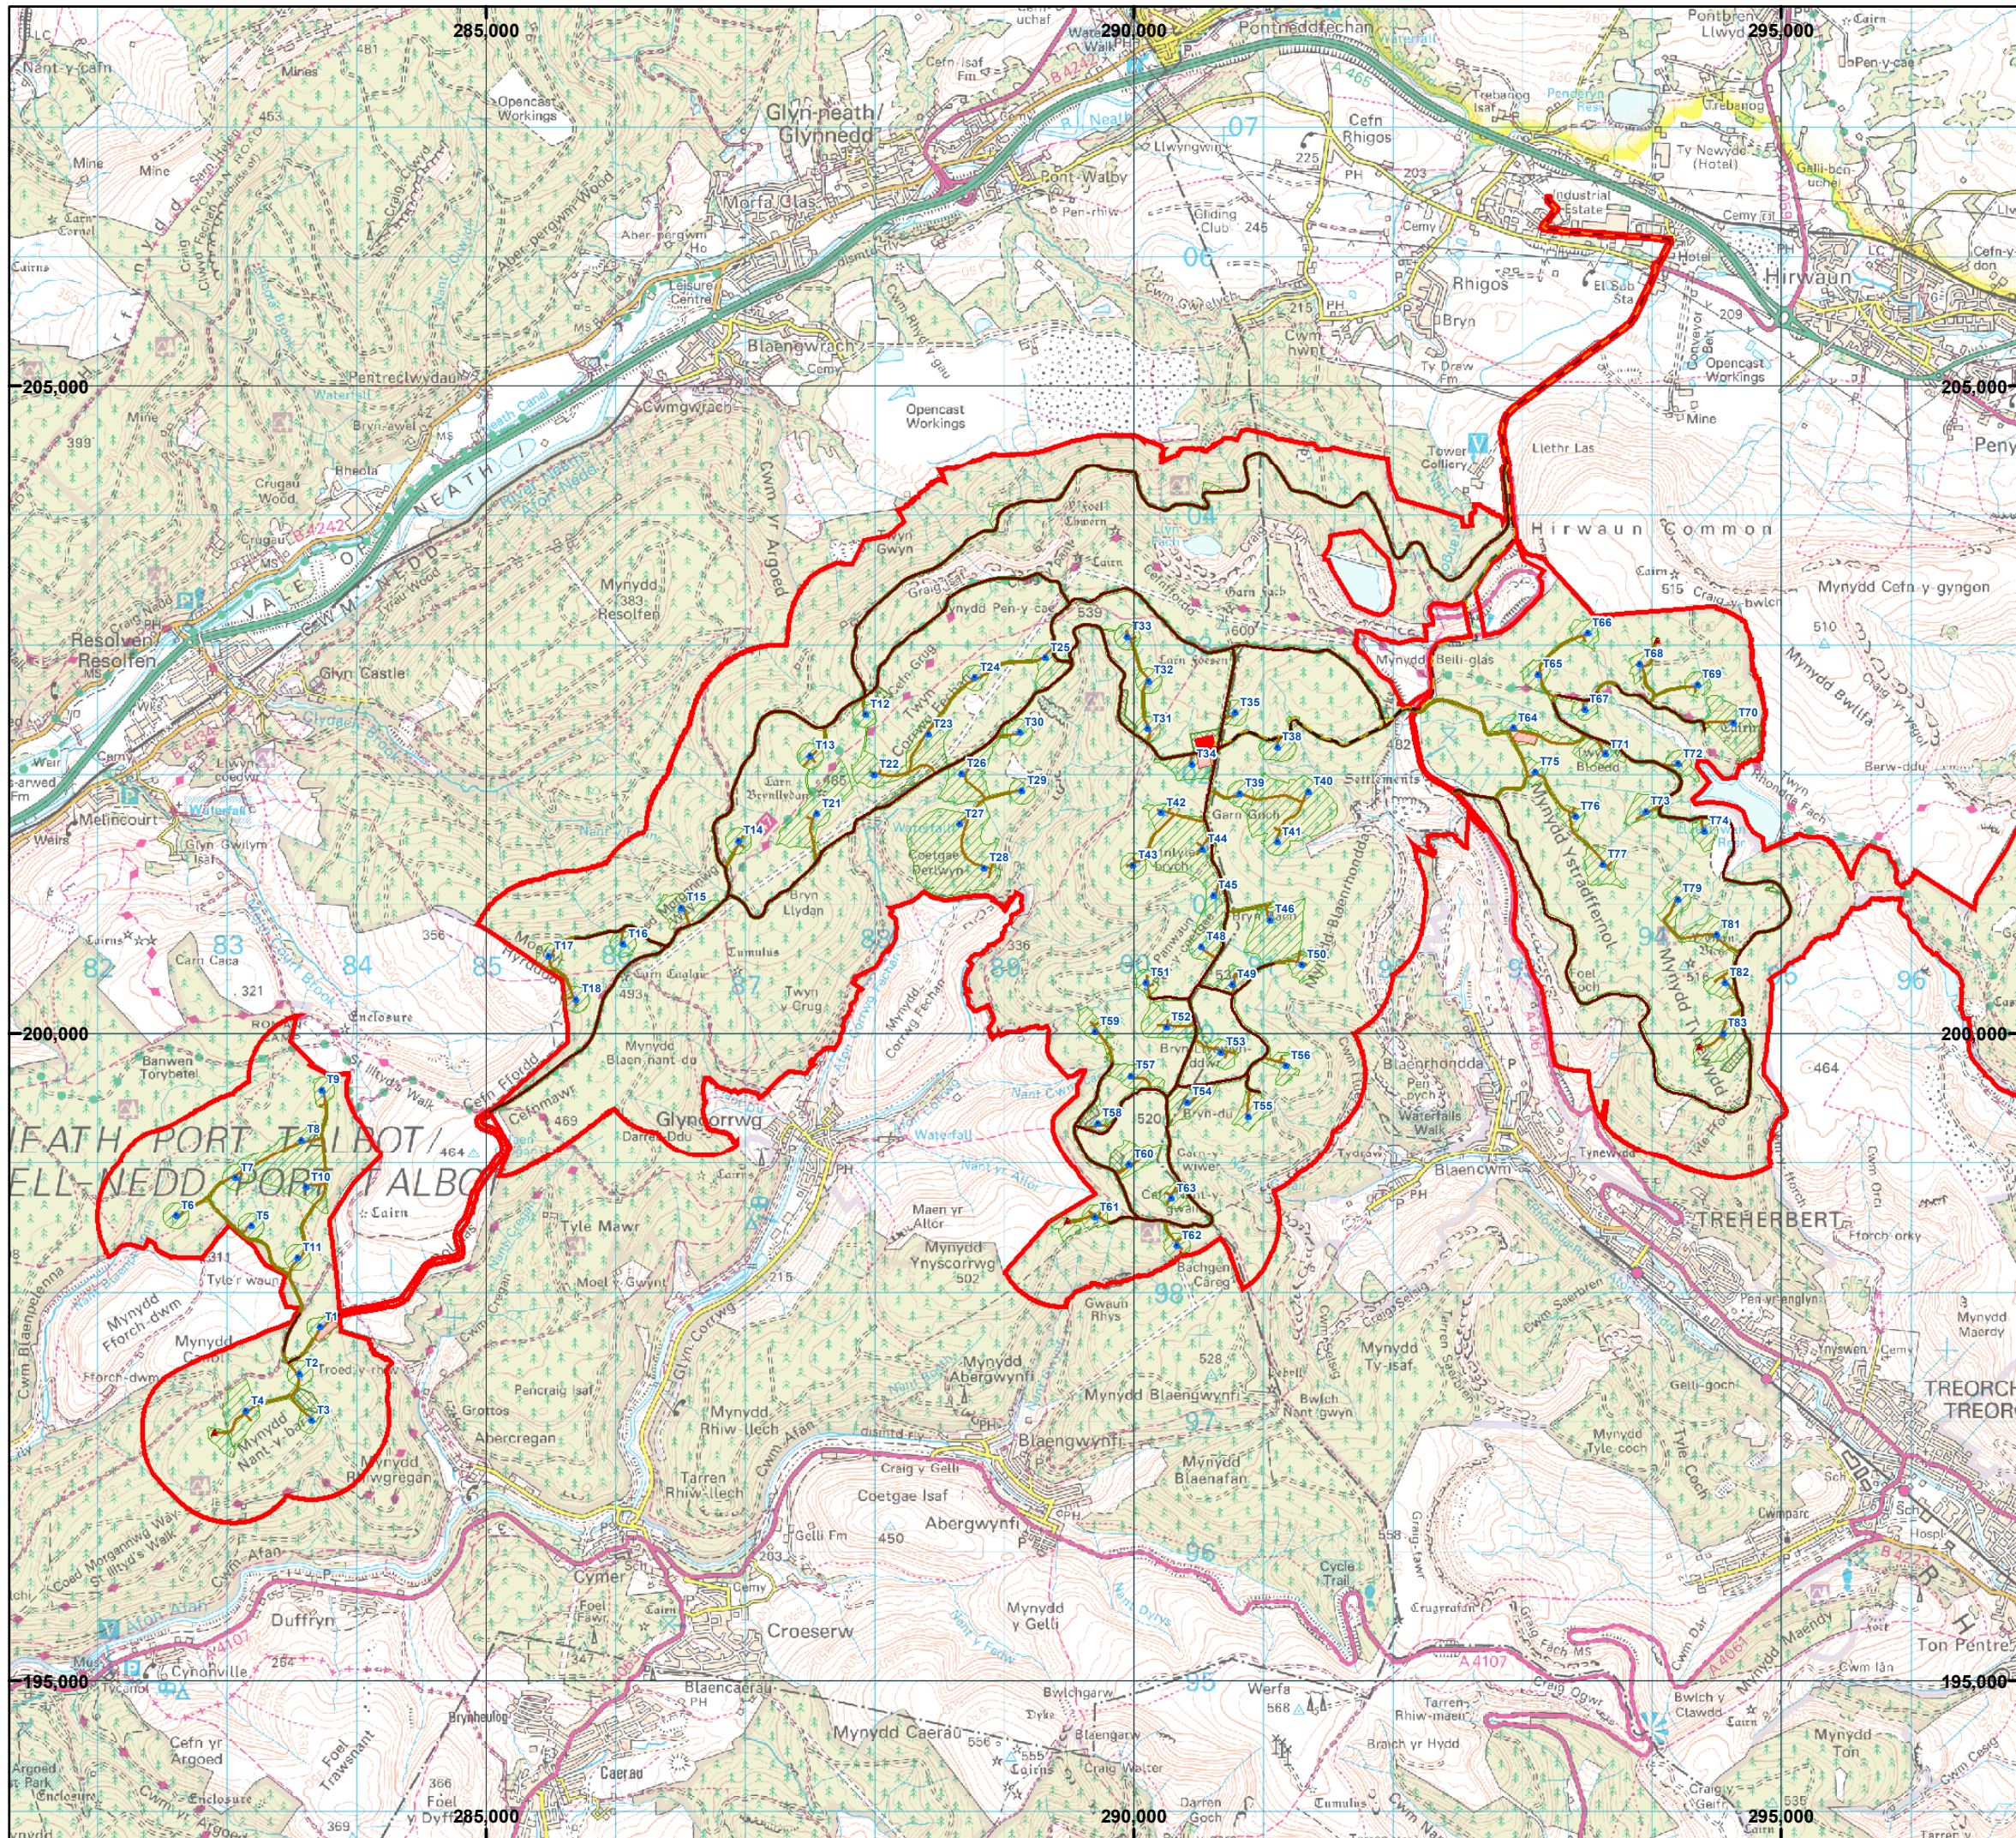

Project:
Proposed Wind Farm at Pen y Cymoedd

Title:
Layout v9 (with 8 No. turbines removed from the original submission to DECC)

- Key
- Proposed Turbines (v9)
 - Crane Hardstandings
 - Tracks - Existing
 - Tracks - New
 - ▲ Permanent Met Masts
 - Proposed Borrow Pits
 - Substation Compound
 - Construction Compounds
 - 132kV Export Cable Route
 - Windfarm Felling & Clearance Area
 - Site Boundary

NB: Design Layout v9 reflects the removal of a total of eight turbines from the original 84 turbine scheme submitted to DECC: as part of the planning process, turbines 19, 20, 36, 37, 47, 78, 80 & 84 have been dropped from the proposals, and as such the remaining 76 turbines no longer number sequentially.

Approximate scale @ A3: 1:50,000
Based upon Ordnance Survey data with the permission of the Controller of Her Majesty's Stationery Office, © Crown Copyright.



Date: 25-Feb-2012 Prepared by: CH Checked by: AH

Drawing No.
COED1_M_3013

Revisions:



Vattenfall Wind Power Limited, BD Renewables
1 Caspian Point, Pierhead Street, Cardiff Bay, CF10 4DQ
Tel +44 (0) 1736 330171 www.vattenfall.com