


Notes:

- 1. All posts at 3000mm Center
- 2. Post foundation at 1000 mm
- 3. (A) posts comprise of 100mm Galvanised box section (8 off)
- 4. (B) posts comprise of 50mm Galvanised box section (7 off)
- 5. Sight screen rail accommodates Sight screen on rollers
- 6. Sight screen slides to pitch location

-Screens to only be attached on match day
-Screens to be remove within three hours of close of play on match day
-Metal frame permanently sited

Maximum of 3 white screens to be attached to an given point with the wider metal frame at any given time (as per typical example below - shaded area indicates screen). Remaining frame to remain empty.

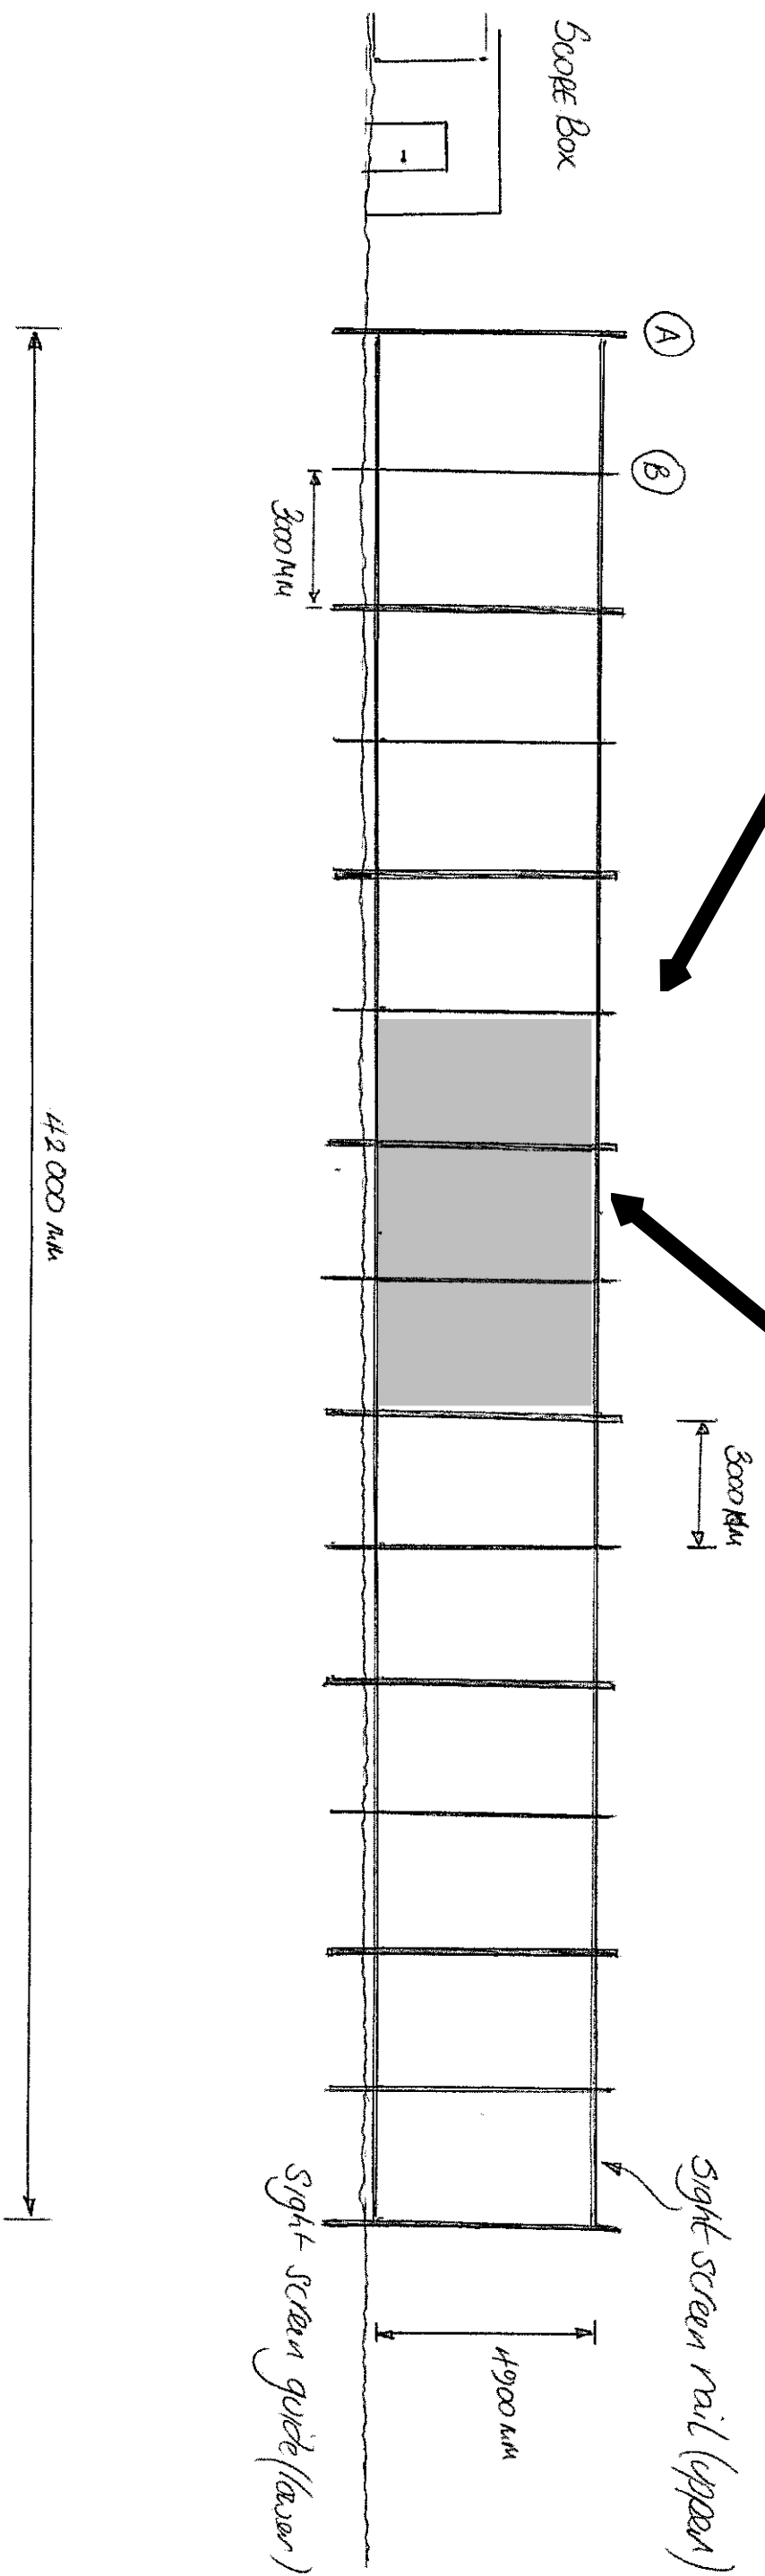

Skenson Cricket Club
Ref: P2022/0760

Scale 1 : 150